PLAT - F

LOCATED IN SECS. 11, 12, 13 AND 14
TWP. 25 S. R.5W. WILLAMETTE MER.
DOUGLAS CO.
OREGON.

THE SUTHERLIN LAND & WATER CO.

SCALE 1IN = 400FT

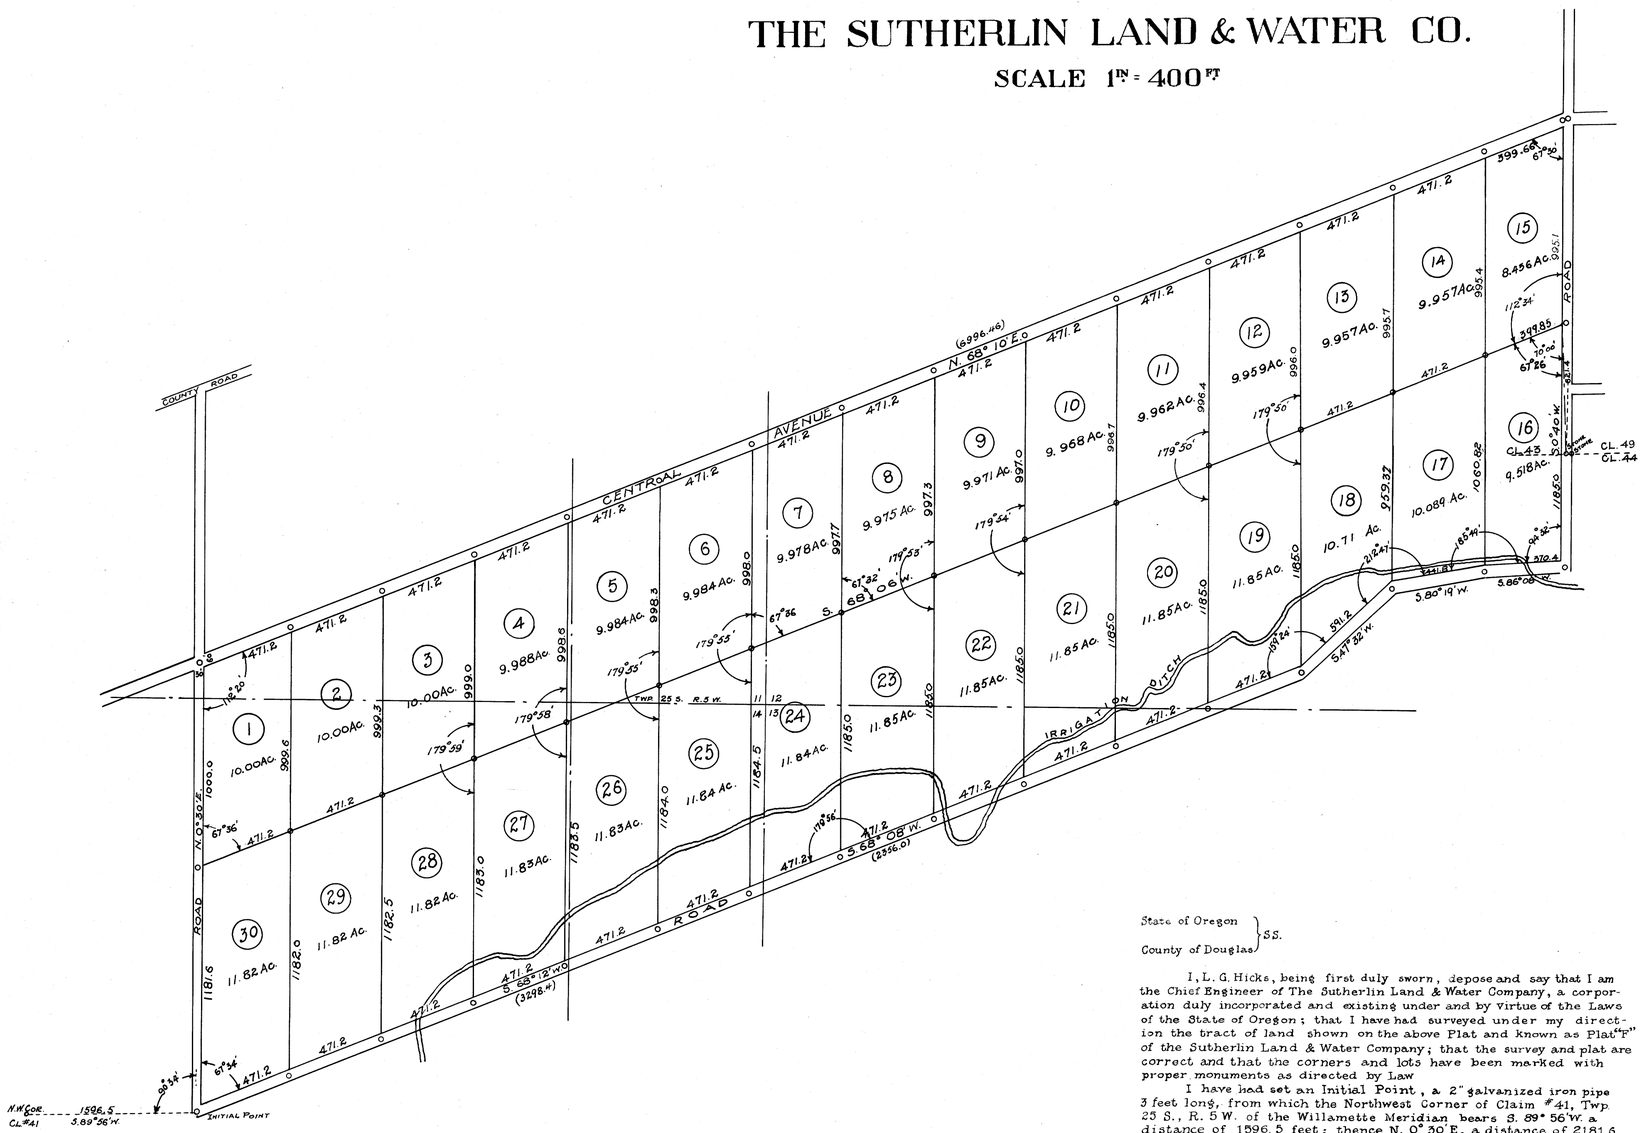

DEDICATION

KNOW ALL MEN BY THESE PRESENTS, that The Sutherlin Land & Water Company, a corporation duly incorporated and existing under and by virtue of the Laws of the State of Oregon, owner of the real property represented and described in the within map and located in Sections 11, 12, 13 and 14, Twp. 25 S., R. 5 W. of the Willamette Meridian, County of Douglas, State of Oregon, does by these presents plat and establish the said tract of real property as and by the name of Plat "F" of The Sutherlin Land & Water Company, and it does hereby declare that the annexed map and plat is a true and correct plat; that the lots and parcels shown and designated upon the within plat are correct and conform with our wish, and we hereby dedicate to the public use forever the roads shown on said plat.

IN WITNESS WHEREOF the said The Sutherlin Land & Water Company has caused this instrument to be signed by its President and Secretary, and has caused its corporate seal to be attached hereto.

By J. F. Luse
President.

By T. A. E. Lyman Secy
Secretary.

State of Oregon }
County of Douglas } SS.

On this 10 day of May 1910, before me appeared J. F. Luse, to me personally known, who being duly sworn did say that he is the President of The Sutherlin Land & Water Company, and T. A. E. Lyman to me personally known, who being duly sworn did say that he is Secretary of the Sutherlin Land & Water Company, a corporation, and that the seal affixed to the within instrument is the corporate seal of said corporation and the said J. F. Luse and T. A. E. Lyman do hereby affirm that they signed the above certificate of dedication as their voluntary act and deed as officers of said corporation, and further acknowledged that said instrument was the free act and deed of The Sutherlin Land & Water Co.

IN TESTIMONY WHEREOF I have hereunto set my hand and affixed my official seal the day and year above written.

R. G. Hicks.
Notary Public for Oregon.

Commission expires Dec. - 23 - 1911

State of Oregon }
County of Douglas } SS.

I, L. G. Hicks, being first duly sworn, depose and say that I am the Chief Engineer of The Sutherlin Land & Water Company, a corporation duly incorporated and existing under and by virtue of the Laws of the State of Oregon; that I have had surveyed under my direction the tract of land shown on the above Plat and known as Plat "F" of the Sutherlin Land & Water Company; that the survey and plat are correct and that the corners and lots have been marked with proper monuments as directed by Law

I have had set an Initial Point, a 2" galvanized iron pipe 3 feet long, from which the Northwest Corner of Claim #41, Twp. 25 S., R. 5 W. of the Willamette Meridian bears S. 89° 56' W. a distance of 1596.5 feet; thence N. 0° 30' E. a distance of 2181.6 feet; thence N. 68° 10' E. a distance of 6996.46 feet; thence S. 0° 40' W. a distance of 2180.1 feet; thence S. 86° 08' W. a distance of 370.4 feet; thence S. 80° 19' W. a distance of 441.8 feet; thence S. 47° 32' W. a distance of 591.2 feet; thence S. 68° 08' W. a distance of 2356.0 feet; thence S. 68° 12' W. a distance of 3298.4 feet to the point of beginning.

I also swear that the sub-division is correct as shown by Plat.

L. G. Hicks
Chief Engineer.

Subscribed and sworn to before me this 11 day of May 1910.

Oliver P. Coshow
Notary Public for Oregon.

Commission expires _____

Approved July Term 1910.
G. W. Wonacott.
County Judge

Approved July 1 1910
G. L. Calkins
Assessor

Approved July 11 1910
C. E. Roberts
County Surveyor

FILED
MAY 11 1910
E. A. Lemon
COUNTY CLERK
By _____ DEPUTY CLERK