PLAT B

DEER CREEK

ORCHARD TRACTS

DOUGLAS COUNTY OREGON

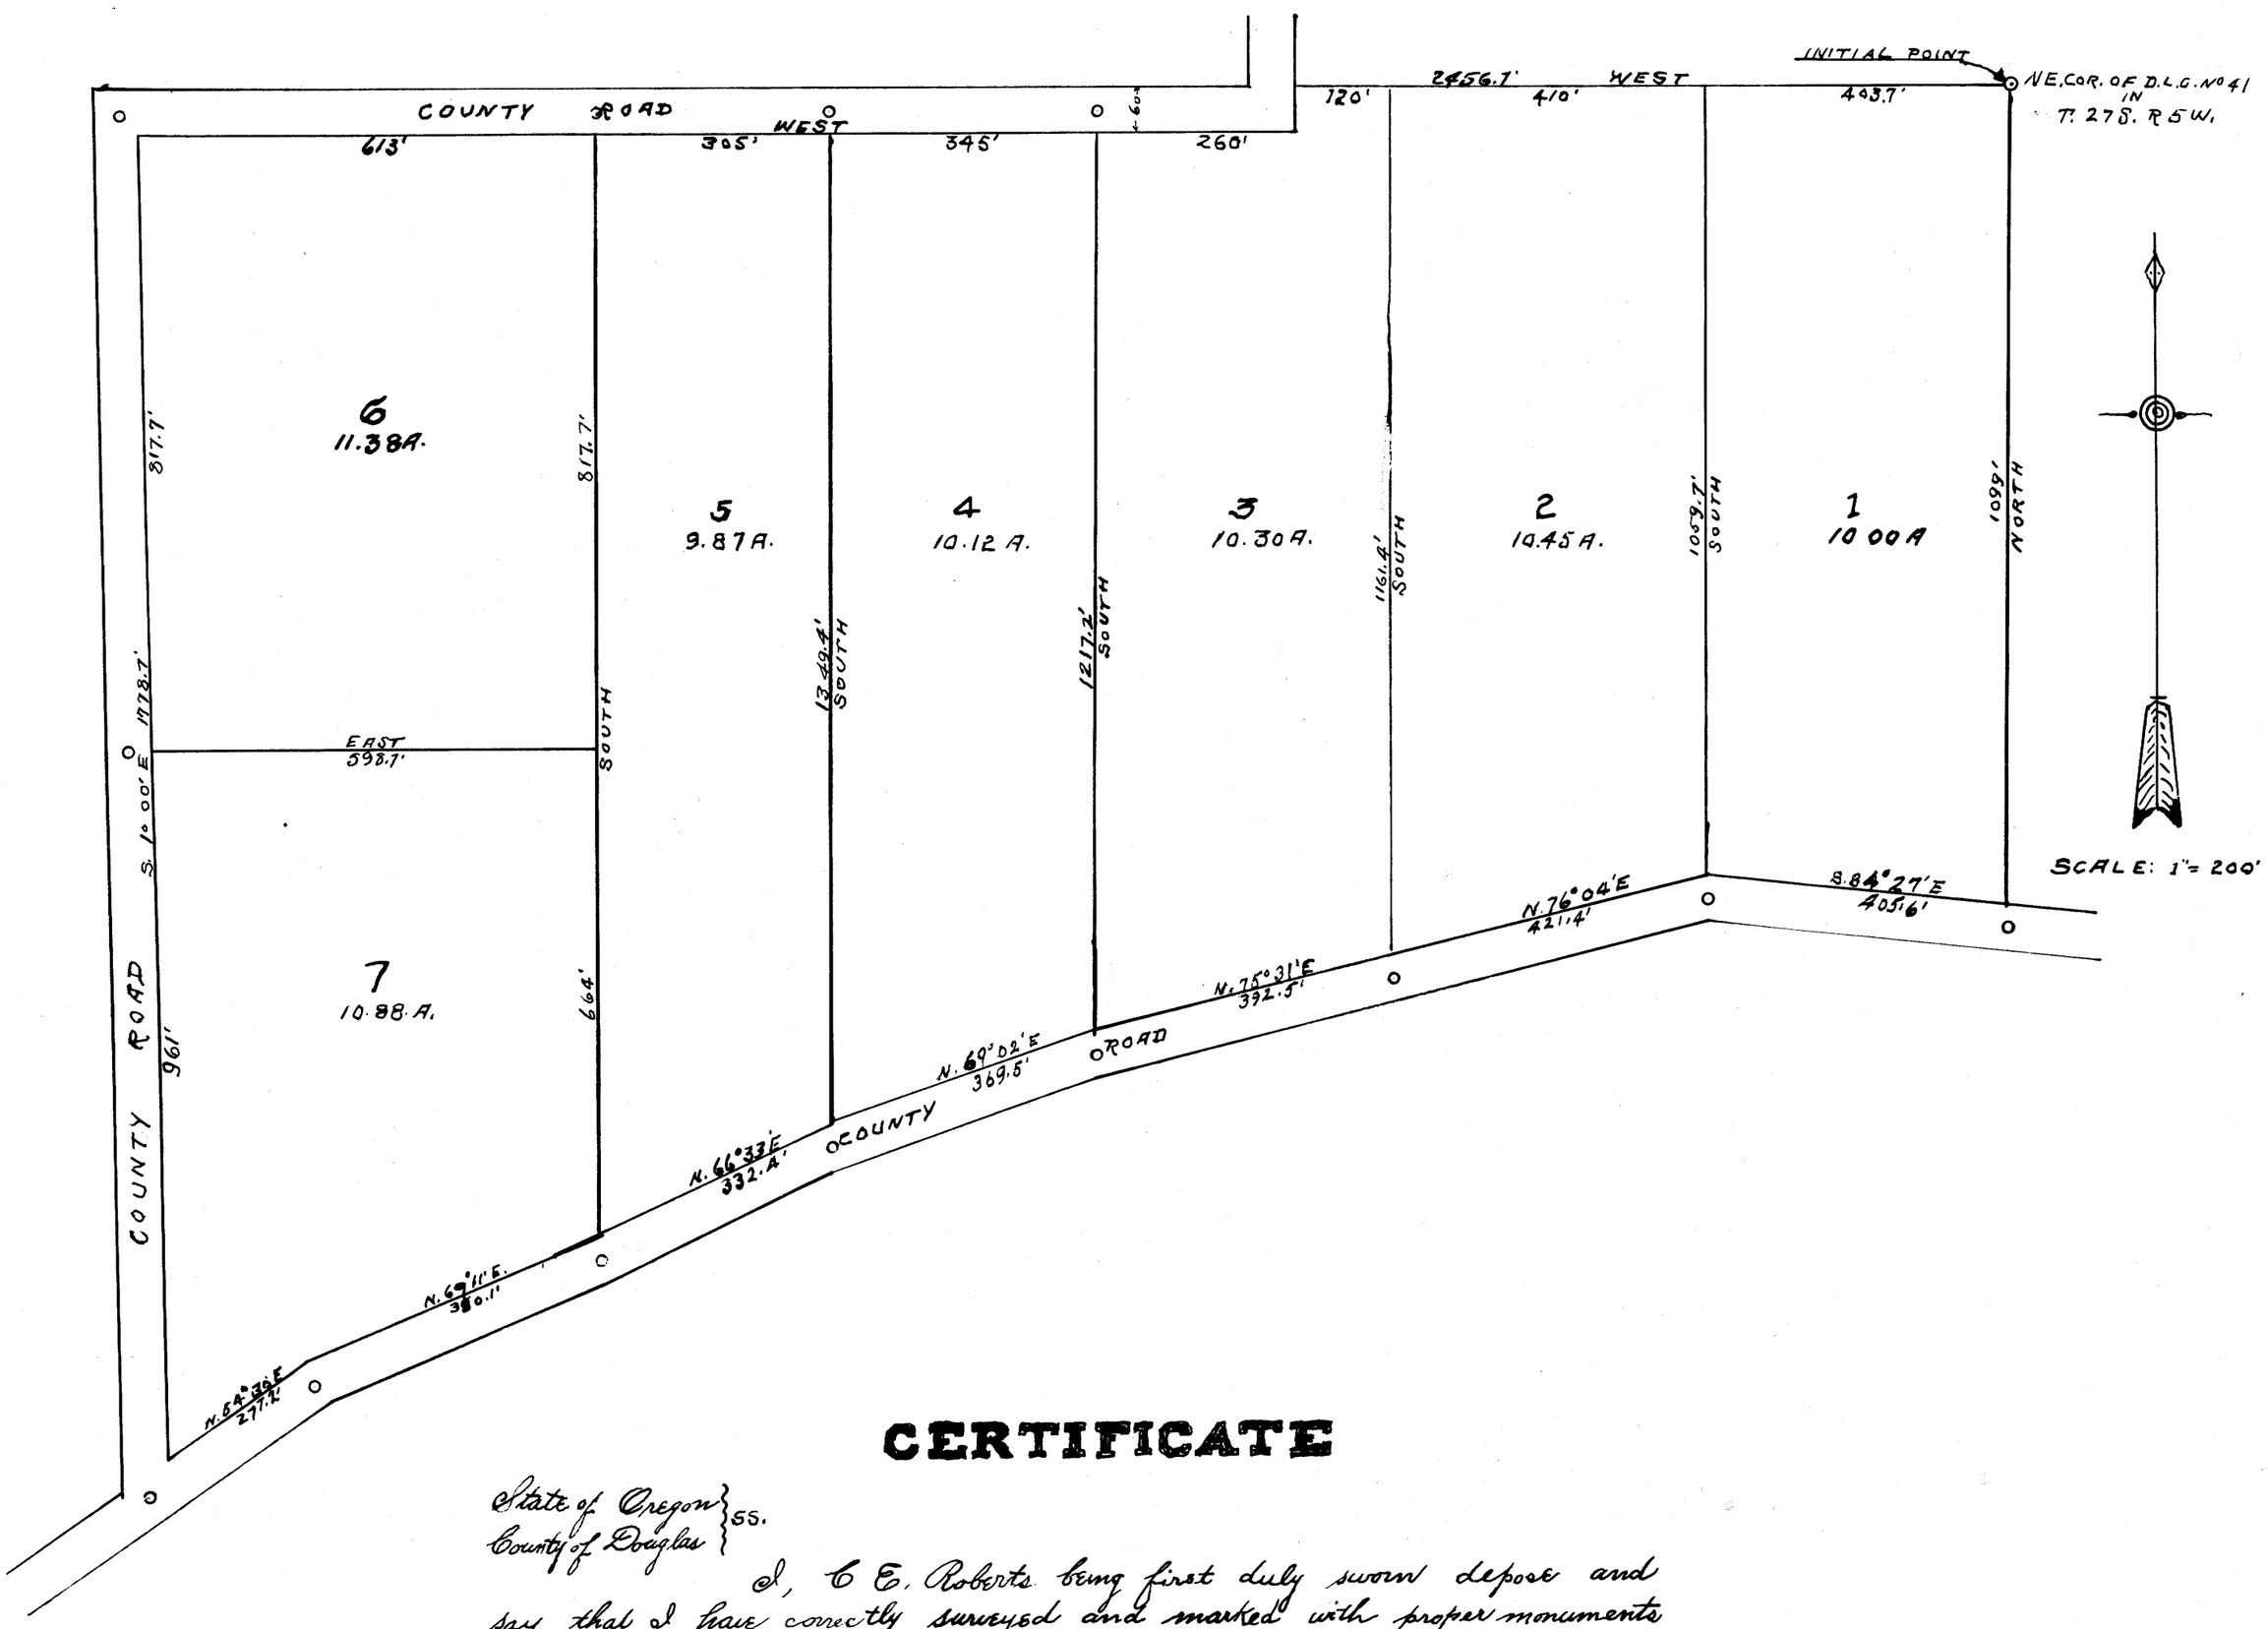

CERTIFICATE

State of Oregon } ss.
County of Douglas }

I, C E. Roberts being first duly sworn depose and say that I have correctly surveyed and marked with proper monuments the lands shown on this plat of which the following is a true description: Beginning at the Initial Point Monument which is a sand stone 6" X 8" X 13" set 6" below the surface at the N E corner of the Harkness D L C # 41 in T. 27 S. R 5 W., W. M. thence West 2456.7 ft, thence S. 1° 00' E 1778.7 ft., Thence N. 54° 30' E. 277.2 ft, N. 69° 11' E 380.1 ft., N 66° 33' E. 332.4 ft., N. 69° 02' E. 369.5 ft., N. 75° 31' E 392.5 ft., N. 76° 04' E. 421.4 ft., S 84° 27' E 405 6 ft., Thence North 1099. ft to place of beginning.

C E. Roberts

Subscribed and sworn to before me this 18th day of March 1911
E H Lenox County Clerk
By Carl E Wimberly, Deputy

APPROVED NOV. 16 1912
Frank Cain COUNTY SURVEYOR

APPROVED NOV. 16, 1912
F. L. Collins COUNTY ASSESSOR

APPROVED NOV 16, 1912 November Term
G. N. Marsh COUNTY JUDGE

Filed Nov. 16th 1912
E H Lenox
Co Clerk