VOL. 4, PAGE 76

4-76

BOGGS ORCHARD TRACTS

Located in Sections 1, 2, 11 and 12, Twp. 28 S., R. 6 W., and in
Section 6, Twp. 28 S., R. 5 W.
Douglas County, Oregon.

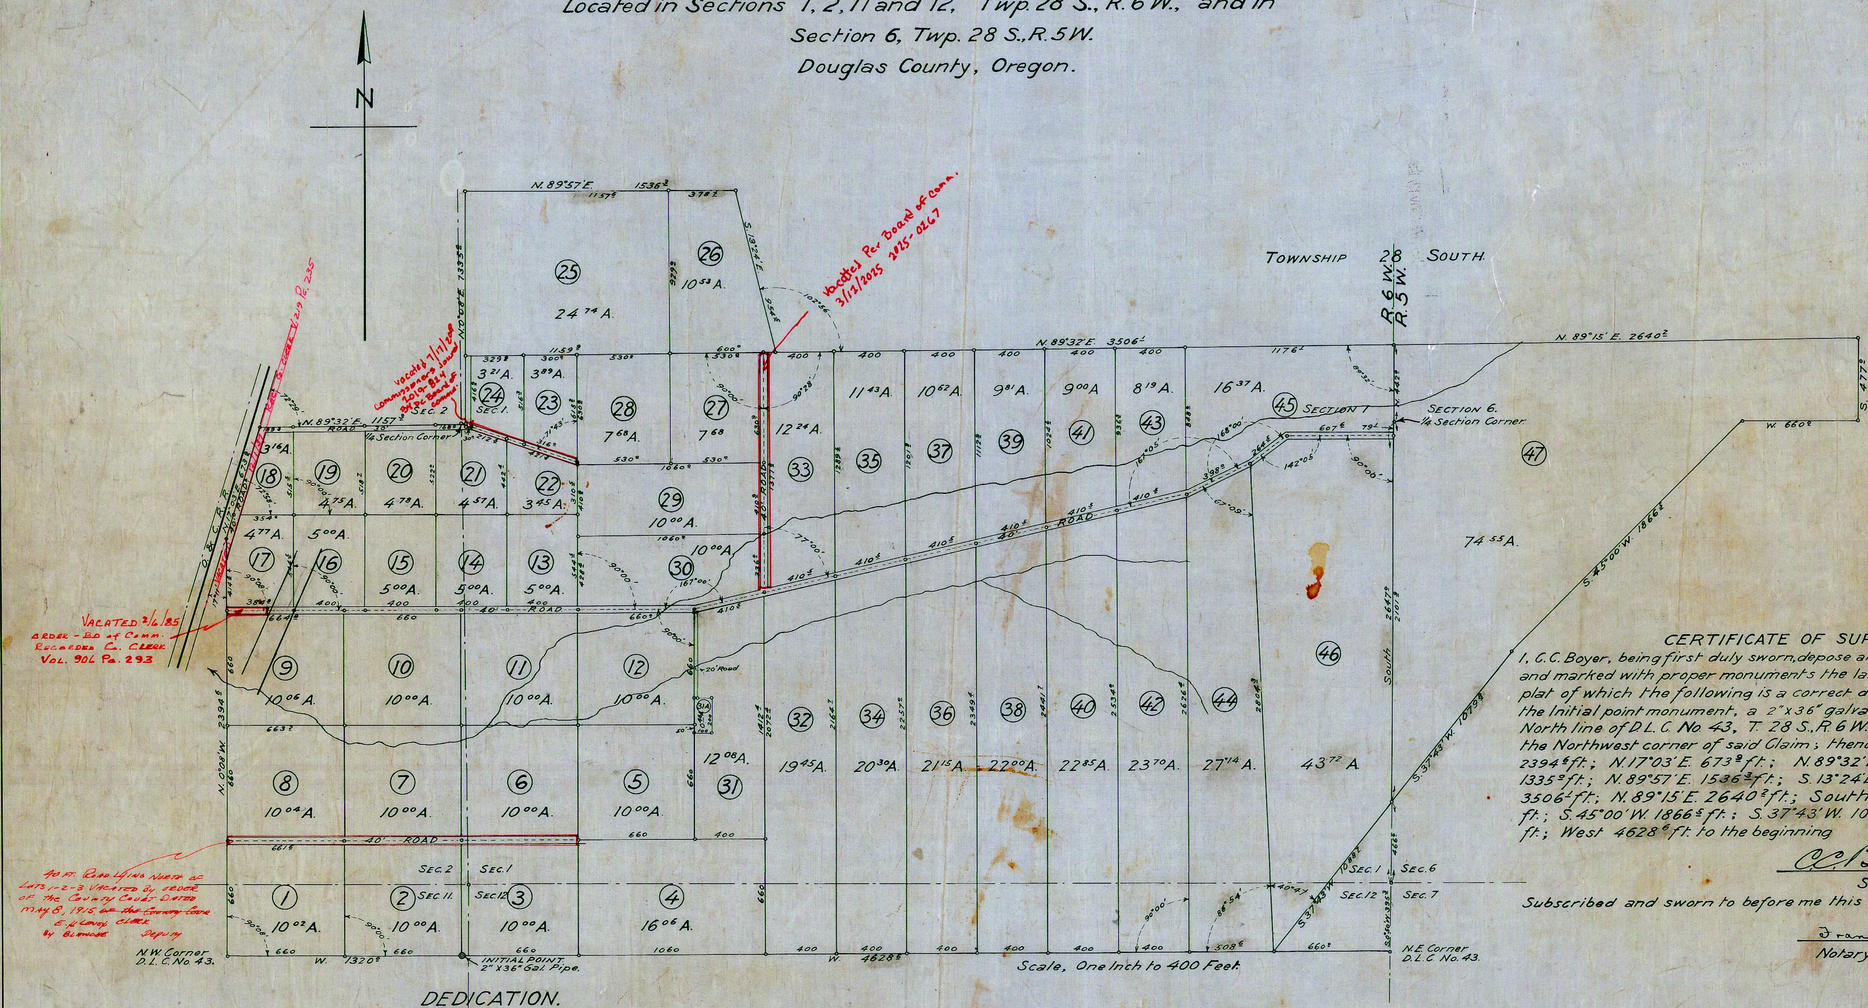

CERTIFICATE OF SURVEYOR.

I, C.C. Boyer, being first duly sworn, depose and say that I have surveyed and marked with proper monuments the lands shown on the annexed plat of which the following is a correct description: Beginning at the Initial point monument, a 2" x 36" galvanized iron pipe, in the North line of D.L.C. No. 43, T. 28 S., R 6 W., W.M., 1320 ft. East of the Northwest corner of said Claim; thence West 1320 ft; N. 0°08' W. 2394 ft.; N 17°03' E. 673 ft.; N. 89°32' E. 1157 ft.; N. 0°08' E. 1335 ft.; N. 89°57' E. 1536 ft.; S. 13°24' E. 954 ft.; N. 89°32' E. 3506 ft.; N. 89°15' E. 2640 ft.; South 477 ft.; West 660 ft.; S. 45°00' W. 1866 ft.; S. 37°43' W. 1079 ft.; S. 37°43' W. 1088 ft.; West 4628 ft. to the beginning.

C. C. Boyer
Surveyor.

Subscribed and sworn to before me this 2nd day of January, 1913.

Frank Cain
Notary Public for Oregon.

DEDICATION.

KNOW ALL MEN BY THESE PRESENTS that J. L. Boggs, bachelor, owner of the land shown on the annexed plat, has caused the same to be surveyed and platted as Boggs Orchard Tracts and does hereby dedicate the roads shown thereon to the public use forever.

IN TESTIMONY THEREOF, I have hereunto set my hand and seal this 15th day of January 1913.

Witnesses: C.C. Boyer
C.L. Ott

J. L. Boggs

State of Oregon, County of Douglas } ss.

On the 15th day of January 1913, before me appeared J. L. Boggs, to me personally known and acknowledged to me that he executed the foregoing dedication for the uses and purposes therein named.

IN WITNESS WHEREOF I have hereunto set my hand and affixed my notarial seal the day and year last above written.

Frank Cain
Notary Public for Oregon.

APPROVED 1-6-13
Frank Cain
COUNTY SURVEYOR.

APPROVED 1-15-13
J. P. Calkins
COUNTY ASSESSOR.

APPROVED January 17th 1913
W. M. Nauseath
COUNTY JUDGE.

Filed Jan. 20th 1913
Ellerson
Co. Clerk

VOL. 4 PAGE 76