4/77

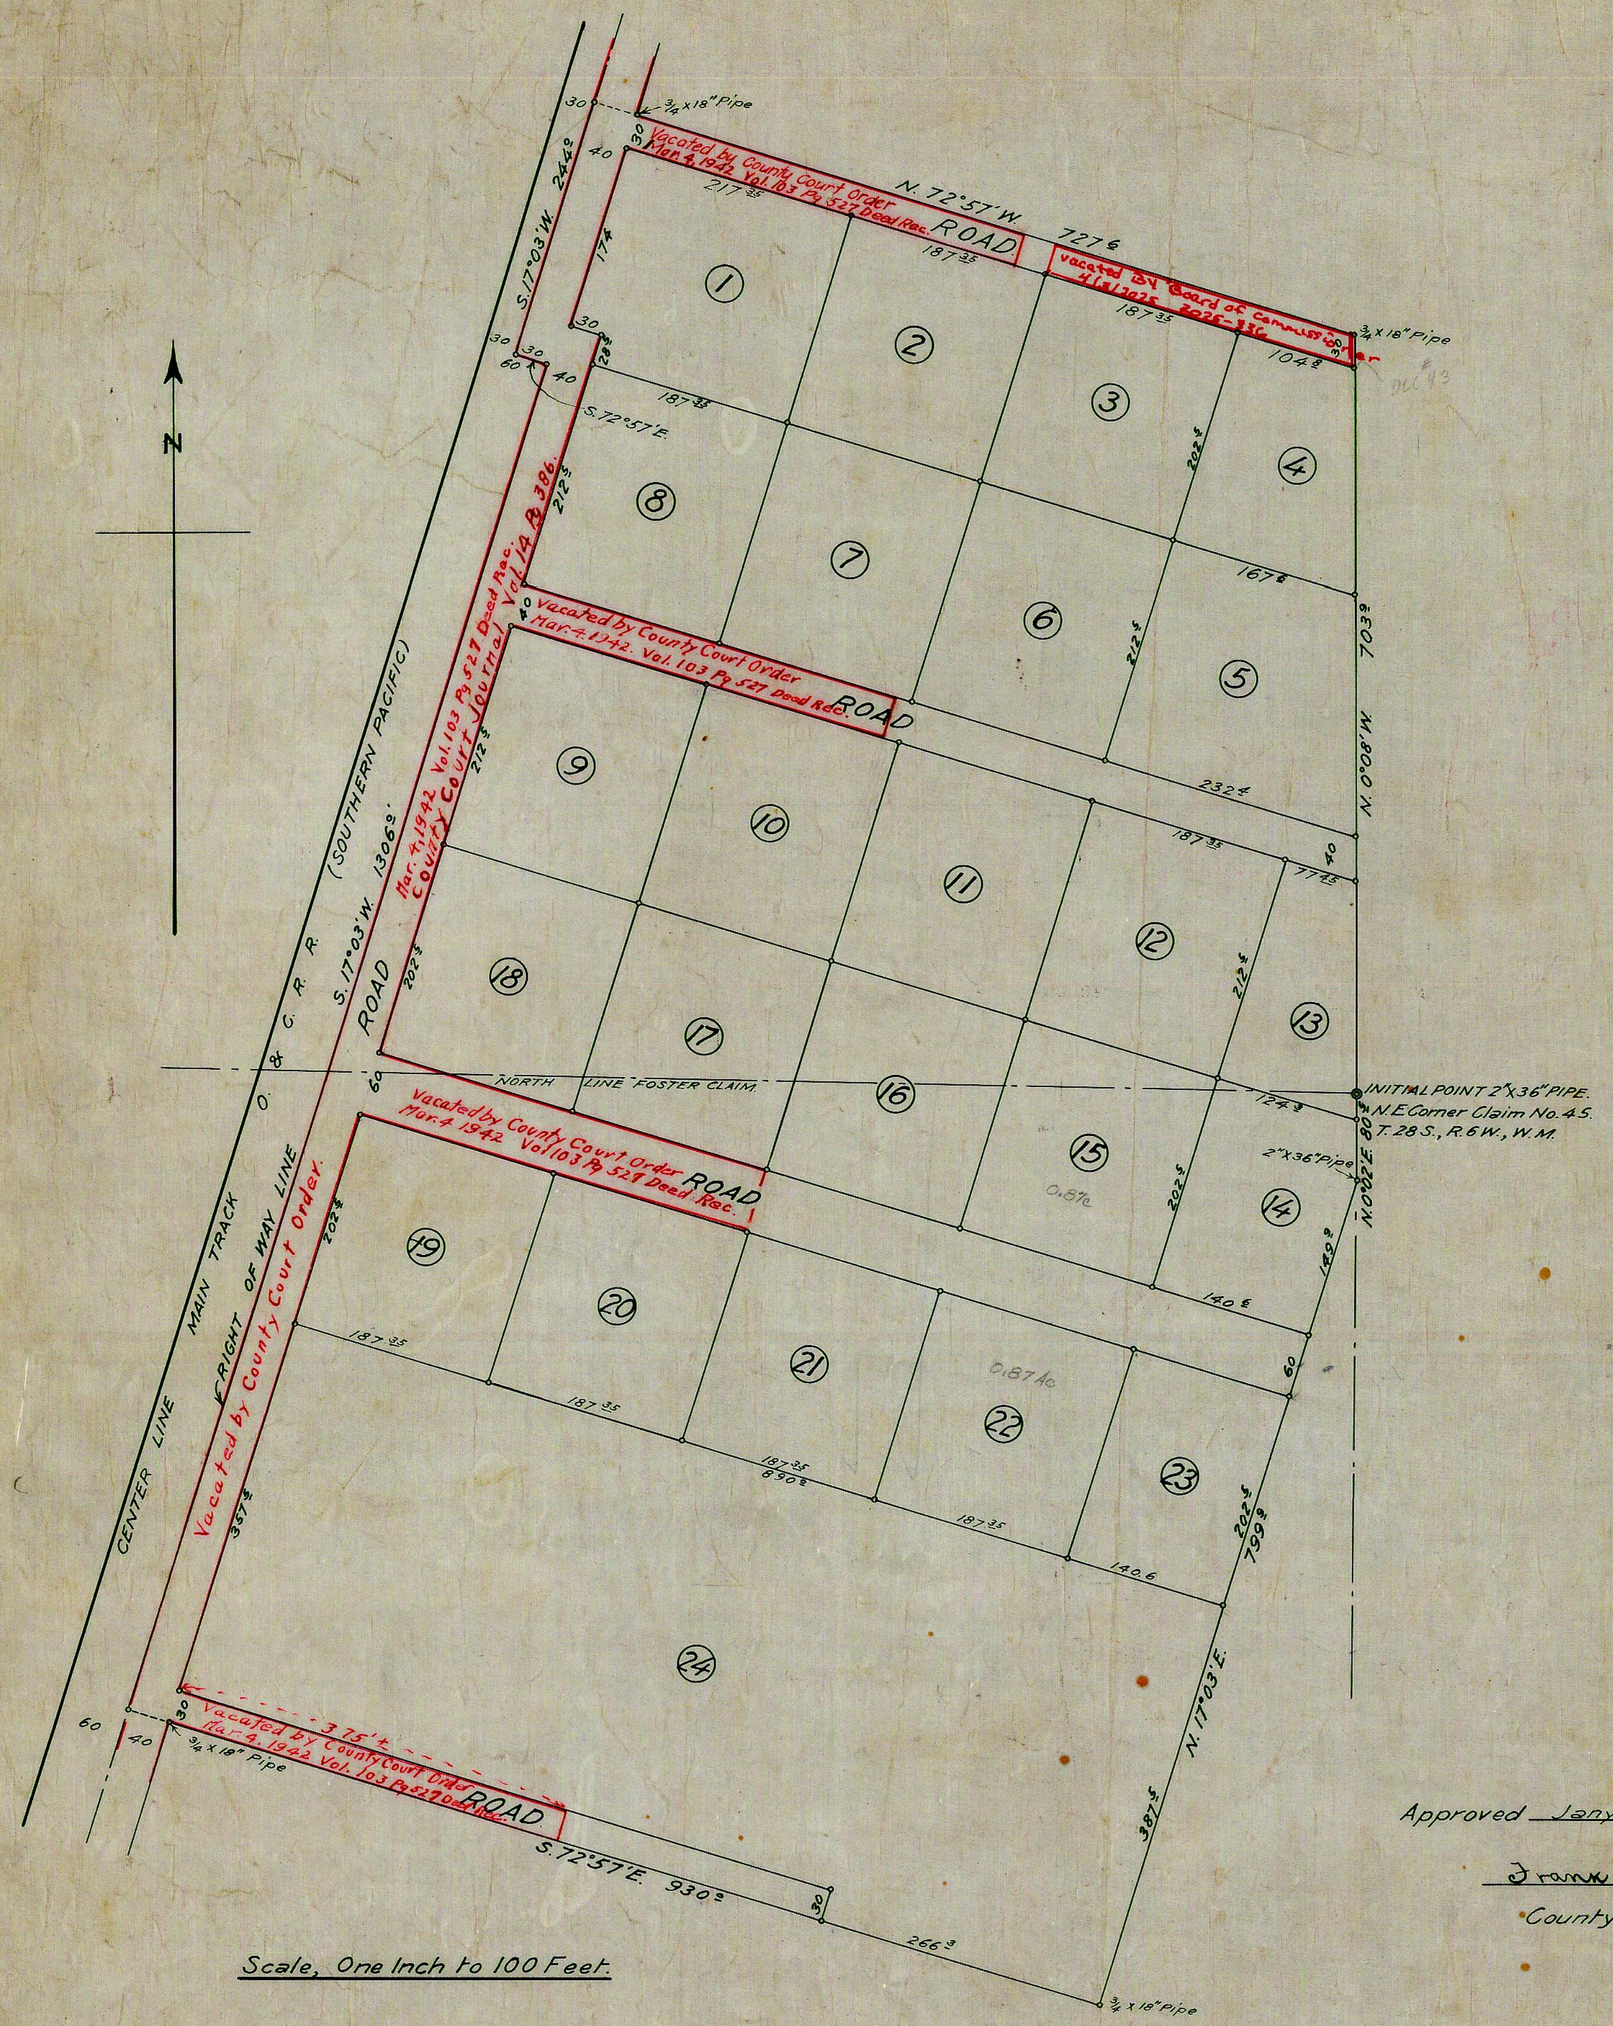


# PLAT 2.

# WATTS — ACRES

Located in Section 11, Twp. 28 S., R. 6 W., W. M.

Douglas County, Oregon.

## DEDICATION.

KNOW ALL MEN BY THESE PRESENTS that Robert Green and Myrtle Green, his wife, owners of the real property represented and described in the annexed plat do by these presents plat and establish said tract as and by the name of WATTS ACRES, PLAT 2, and we hereby declare that the lots and parcels shown and designated on said plat conform to our wish; and we dedicate to the public use forever the roads shown thereon.

IN WITNESS WHEREOF we have hereunto set our hands and seals this 21st day of January 1913.

WITNESSES: Frank Cain

C.C. Boyer

Robert U. Green SEAL.

Myrtle J. Green SEAL.

State of Oregon
County of Douglas } ss.

On the 21st day of January 1913, before me appeared Robert Green and Myrtle Green, his wife, to me personally known, who being sworn, did say that they executed the above dedication as their voluntary act and deed.

IN TESTIMONY WHEREOF, I have hereunto set my hand and affixed my official seal the day and year last above written.

Frank Cain
Notary Public for Oregon.

## CERTIFICATE OF SURVEYOR.

I, C. C. Boyer, being first duly sworn, depose and say that I have surveyed and marked with proper monuments the lands shown on the annexed plat of which the following is a correct description: Beginning at the Initial Point, a 2"x36" galvanized pipe, the Northeast corner of the Warren R. Foster D.L.C. No. 45, T. 28 S., R. 6 W., W.M.: thence N. 0°08' W. 703.9 ft.; N. 72°57' W. 727.6 ft.; S. 17°03' W. 244.3 ft.; S. 72°57' E. 30.2 ft.; S. 17°03' W. 1306.9 ft.; S. 72°57' E. 930.2 ft.; N. 17°03' E. 799.9 ft.; N. 0°02' E. 80.5 ft. to place of beginning.

C.C. Boyer
Surveyor.

Subscribed and sworn to before me this 20th day of January, 1913.

Frank Cain
Notary Public for Oregon.

Approved Jany 20th, 1913

Frank Cain
County Surveyor.

Approved Jan 21 1913

Frank L. Collins
County Assessor.

Approved January Term 1913

E. McMinnville
County Judge.

Filed Jan. 21, 1913

E. Henson
Co Clerk.