4-8

"PLAT E."

SUNSHINE RANCH.

LOCATED IN SECTION 26.
TOWNSHIP 26 SOUTH.
RANGE 5 WEST.
WILLAMETTE MER.
DOUGLAS CO.
ORE.

Surveyors Certificate.

STATE OF OREGON }
COUNTY OF DOUGLAS. } SS.

I L.G. Hicks being first duly sworn depose and say that I have correctly surveyed and marked with proper monuments the land shown on the accompanying plat of which the following is a true description; Beginning at the Initial Point monument, a basalt rock, 8 inches by 11 inches by 14 inches, marked "I.P." X", set 6 inches below the surface of the ground, and from which the South-west corner to Section 26, on iron pipe bears S. 30° 47' W. 4059.0 ft; thence N. 30° 51' W. 2198; N. 69° 27' E, 100.0; N. 46° 30' E, 100.0; S. 55° 48' E. 75.0; S. 79° 30' E. 75.0; S. 82° 39' E. 75.0; S 87° 21' E, 75.0; N. 88° 08' E. 75.0; S. 79° 59' E, 75.0; S. 77° 40' E. 75.0; S 75° 35' E. 75.0; S 81° 23' E, 75.0; S. 63° 15' E, 75.0. S. 29° 02' E. 75.0; S. 34° 22' E. 75.0; S. 54° 47' E. 75.0; S 57° 26' E. 75.0; S. 62° 39' E, 75.0; S. 46° 48' E, 75.0; S. 17° 25' E, 75.0; S. 10° 45' E, 75.0; S. 8° 27' E, 10 0.0; S 4° 33' E, 75.0; S. 18° 24' W, 75.0; S. 24° 05' W, 80.0; S. 26° 19' W, 69.7; N 79° 20' W 240.5; N. 39° 26' E. 108.5; N. 38° 18' E, 107.5; N. 28° 12' E, 46.5; N. 42° 48' E, 61.0; N. 2° 13' W. 63.9; N. 22° 23' W, 74.8; N 29° 59' W, 79.0; N. 37° 37' W, 48.6; N 45° 19' W, 40.2; N. 46° 12' W, 59.9; N. 58° 02' W, 77.1; N. 55° 24' W, 75.7; N. 74° 02' W, 38.8; N. 63° 57' W, 64.7; N. 70° 05' W, 66.9; N. 73° 16' W, 48.5; N. 65° 54' W, 67.9; N 87° 22' W, 98.7; N 86° 51' W, 55.8; N. 89° 41' W, 83.0; S. 87° 55' W. 62.9; S. 88° 22' W, 30.9; S. 88° 28' W, 75.6; S. 53° 48' W, 76.5; S. 00° 35' E, 64.6 to place of beginning.

L.G. Hicks.
SURVEYOR.

SUBSCRIBED AND SWORN TO THIS 19 DAY OF Nov 1912

NOTARY PUBLIC FOR OREGON.

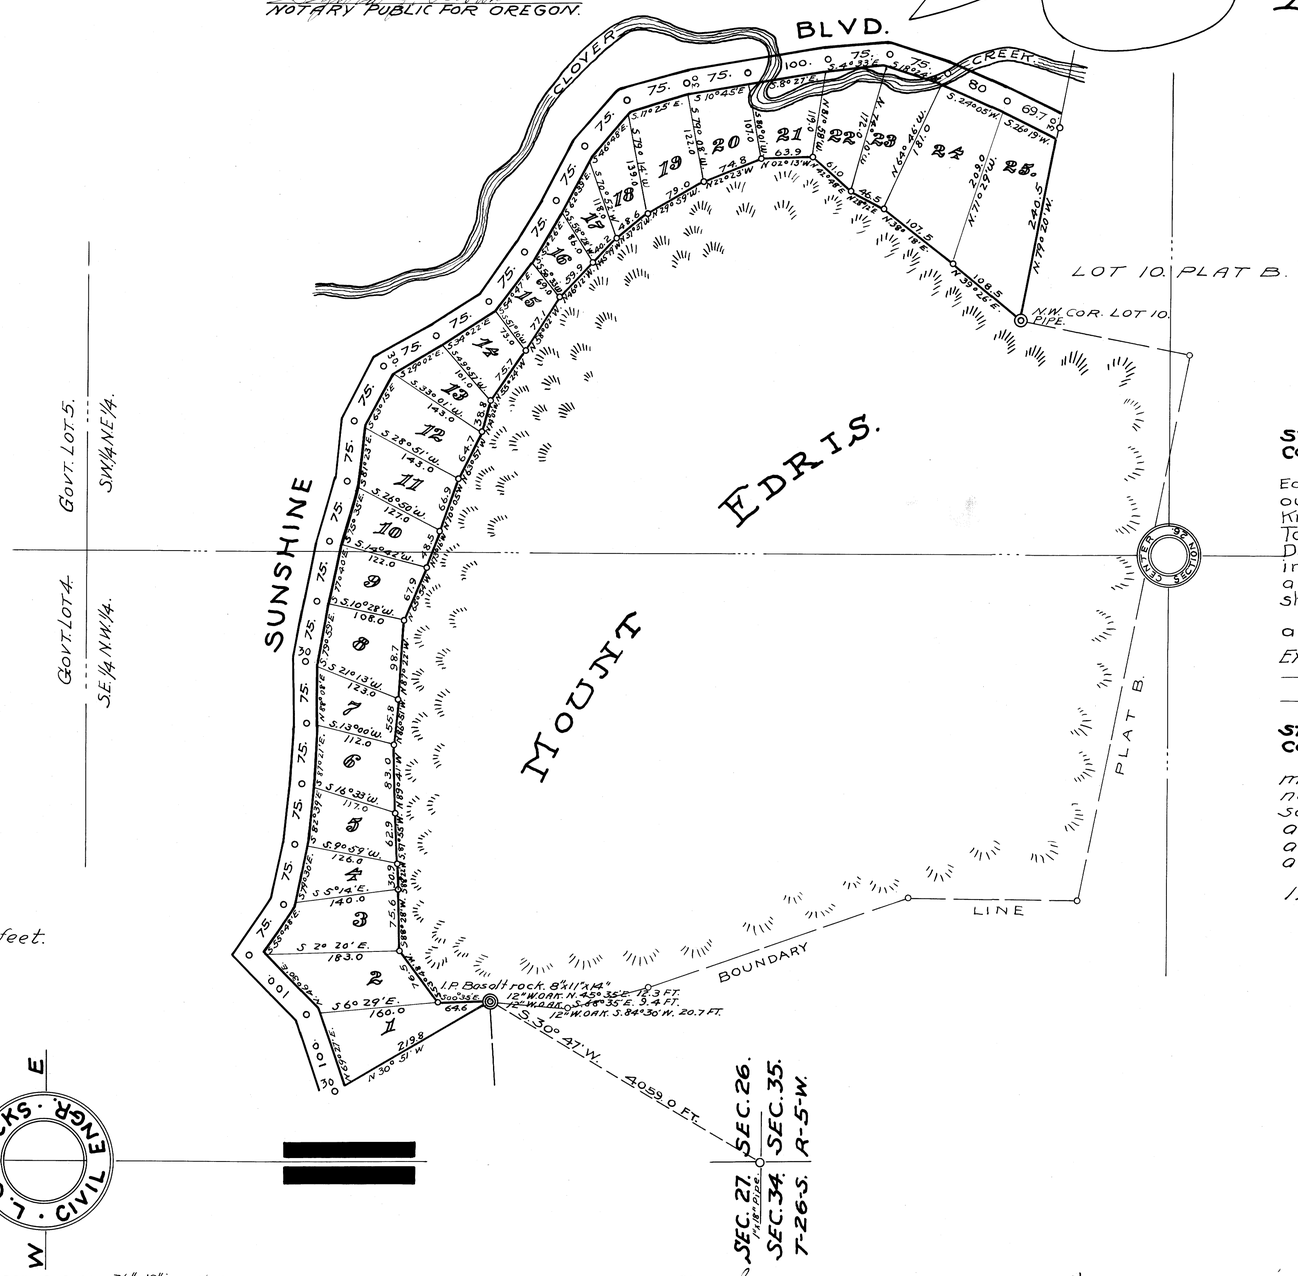

Scale 1 inch = 100 feet.

All lot corners are ¾" x 18" iron pipe.

DEDICATION.

STATE OF OREGON }
COUNTY OF DOUGLAS } SS.

KNOW ALL MEN BY THESE PRESENTS, That We A.T. Lawrence and Edris Lawrence, of Douglas County, State of Oregon, the legal owners of the land incorporated in the plat shown here with and known as "PLAT E. SUNSHINE RANCH" being located in section 26, in Township 26 South, Range 5 West of the Willamette Meridian, in Douglas County, State of Oregon, being more particularly described in the Surveyors Certificate hereto attached, do hereby dedicate and give to the use of the public for public purposes, the road shown on the accompanying plat, forever.

In Witness Whereof We have hereunto set our hands and affixed our seals this ___ day of ___ 191_

Executed in the presence of

_____ A. T. Lawrence (Seal)
_____ Edris Lawrence (Seal)

STATE OF OREGON. }
COUNTY OF DOUGLAS. } SS.

On this ___ day of ___ 191_ personally came before me, a Notary Public for and in said County and State, the above named A.T. Lawrence and Edris Lawrence his wife, to me personally known to be the identical persons described in and who executed the above instrument and they acknowledged to me that they executed the same freely and voluntarily for the uses and purposes therein named. Witness my hand and Notarial Seal this ___ day of ___ 191_

_____
Notary Public for Oregon.

THIS LAND IS REGISTERED.

APPROVED March TERM 1913
_____
COUNTY JUDGE.

APPROVED March 1913
_____
ASSESSOR

APPROVED 11-19 1912
Frank Cain
COUNTY SURVEYOR.

FILED
FOR RECORD.
March 5th 1913
_____
COUNTY CLERK.
By Blanche Reed Deputy

Checked 11/19-12