PLAT A

THE SUTHERLIN CEMETERY ASSOCIATION

A Subdivision of parts of Lots 7 and 8, Block 1, Plat I.
The Sutherlin Land and Water Co.
Sections 13 and 14.
T-25-S.
R-5-W, Willamette Meridian.
Douglas County
Oregon.
Scale 1 inch = 60 feet.

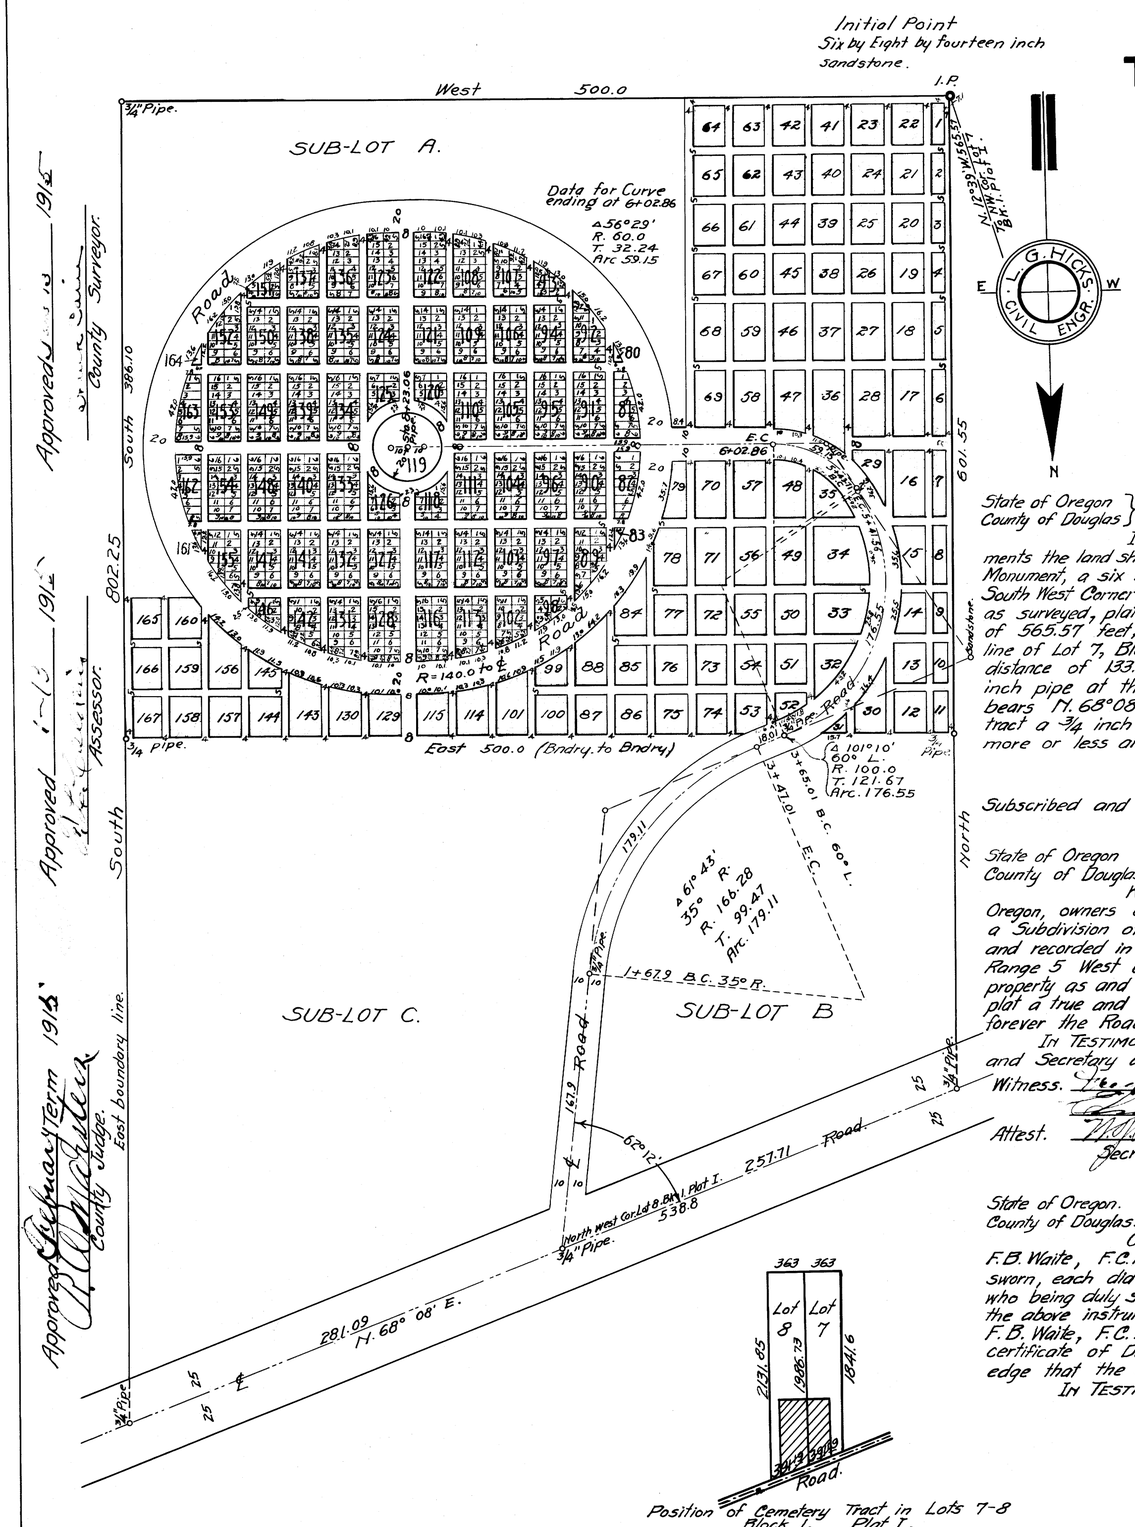

Position of Cemetery Tract in Lots 7-8 Block 1, Plat I.

State of Oregon } S.S.
County of Douglas }

SURVEYORS CERTIFICATE.

I, L.G. Hicks, being first duly sworn, depose and say that I have correctly surveyed and marked with proper monuments the land shown on the annexed plat of which the following is a true and correct description: Beginning at the Initial Point Monument, a six inch by eight inch by fourteen inch sandstone set over six inches below the surface of the ground at the South West Corner of tract, from which the North West Corner of Lot 7, Block 1 Plat I, The Sutherlin Land and Water Company, as surveyed, platted and recorded in the office of the County Clerk of Douglas County, Oregon. bears N. 12° 39' W. a distance of 565.57 feet; Thence North; a distance of 601.55 feet to the North West Corner of tract, a 3/4 inch pipe on the North line of Lot 7, Block 1, Plat I aforesaid, from which corner the North West Corner of Lot 7, Block 1., bears S. 68° 08' W. a distance of 133.48 feet: Thence N. 68° 08' E. along the North line of Block 1, Plat I a distance of 538.8 feet to a 3/4 inch pipe at the North East Corner of tract, from which point the North East Corner of Lot 8, Block 1, Plat I aforesaid bears N. 68° 08' E. a distance of 110.10 feet., Thence South, a distance of 802.25 feet to the South East Corner of tract a 3/4 inch pipe. Thence West a distance of 500.0 feet to place of beginning and containing 8.056 acres more or less and being parts of Lots 7 and 8, Block 1, Plat I aforesaid.

L. G. Hicks
Surveyor.

Subscribed and sworn to before me this 31st day of December, A.D. 1914.

Sylvia J. Brown
Notary Public for Oregon.

State of Oregon } S.S.
County of Douglas }

DEDICATION.

Know All Men By These Presents; That The Sutherlin Cemetery Association of Sutherlin, Douglas County, Oregon, owners of the real property represented and described on the annexed plat and Surveyors Certificate and being a Subdivision of parts of Lots 7 and 8, Block 1, Plat I, The Sutherlin Land and Water Company as surveyed, platted and recorded in the office of the County Clerk of Douglas County, Oregon in Sections 13 and 14, Township 25 South, Range 5 West of the Willamette Meridian, Douglas County, Oregon, does by these presents plat and establish said real property as and by the name of "Plat A The Sutherlin Cemetery Association" and it does hereby declare the annexed plat a true and correct plat; that the lots and parcels conform to our wish, and we hereby dedicate to the Public use forever the Roadways and Alleys shown on said plat.

In Testimony Whereof, The Sutherlin Cemetery Association has caused this instrument to be signed by its Trustees and Secretary and the seal of said Association affixed hereto.

The Sutherlin Cemetery Association.

Witness. Fred G. McGreg

Attest. W.J. Phillips. Secretary.

THE SUTHERLIN CEMETERY ASS'N SEAL

Mark M. Tisdale (Seal)
W.E. St John (Seal)
F.B. Waite (Seal)
F.C. McReynolds (Seal)
H.H. Strong (Seal)
J.F. Luse (Seal)
W.J. Phillips (Seal)

State of Oregon. } S.S.
County of Douglas. }

ACKNOWLEDGEMENT.

On this 31st day of December, A.D. 1914 before me appeared Mark M. Tisdale, W.E. St. John, F.B. Waite, F.C. McReynolds, H.H. Strong, J.F. Luse and W.J. Phillips, each to me personally known, who being duly sworn, each did say for himself that he is a Trustee of The Sutherlin Cemetery, and W.J. Phillips to me personally known who being duly sworn did say that he is the Secretary of The Sutherlin Cemetery Association and that the seal affixed to the above instrument is the seal of said The Sutherlin Cemetery Association; and the said Mark M. Tisdale, W.E. St. John, F.B. Waite, F.C. McReynolds, H.H. Strong, J.F. Luse and W.J. Phillips do hereby affirm that they signed the above certificate of Dedication as their voluntary act and deed as officers of said Association and they further acknowledge that the said instrument was the free act and deed of said The Sutherlin Cemetery Association.

In Testimony Whereof, I have hereunto set my hand and seal the day and year first above written.

Fred G. McGreg
Notary Public for Oregon.