COPIED 8/1998 FROM THE
CO. CLERK'S HARDBOARD ORIG.
USING A ZEROX 2515

# Map of Railroad Addition to Reedsport, Douglas County, Oregon.

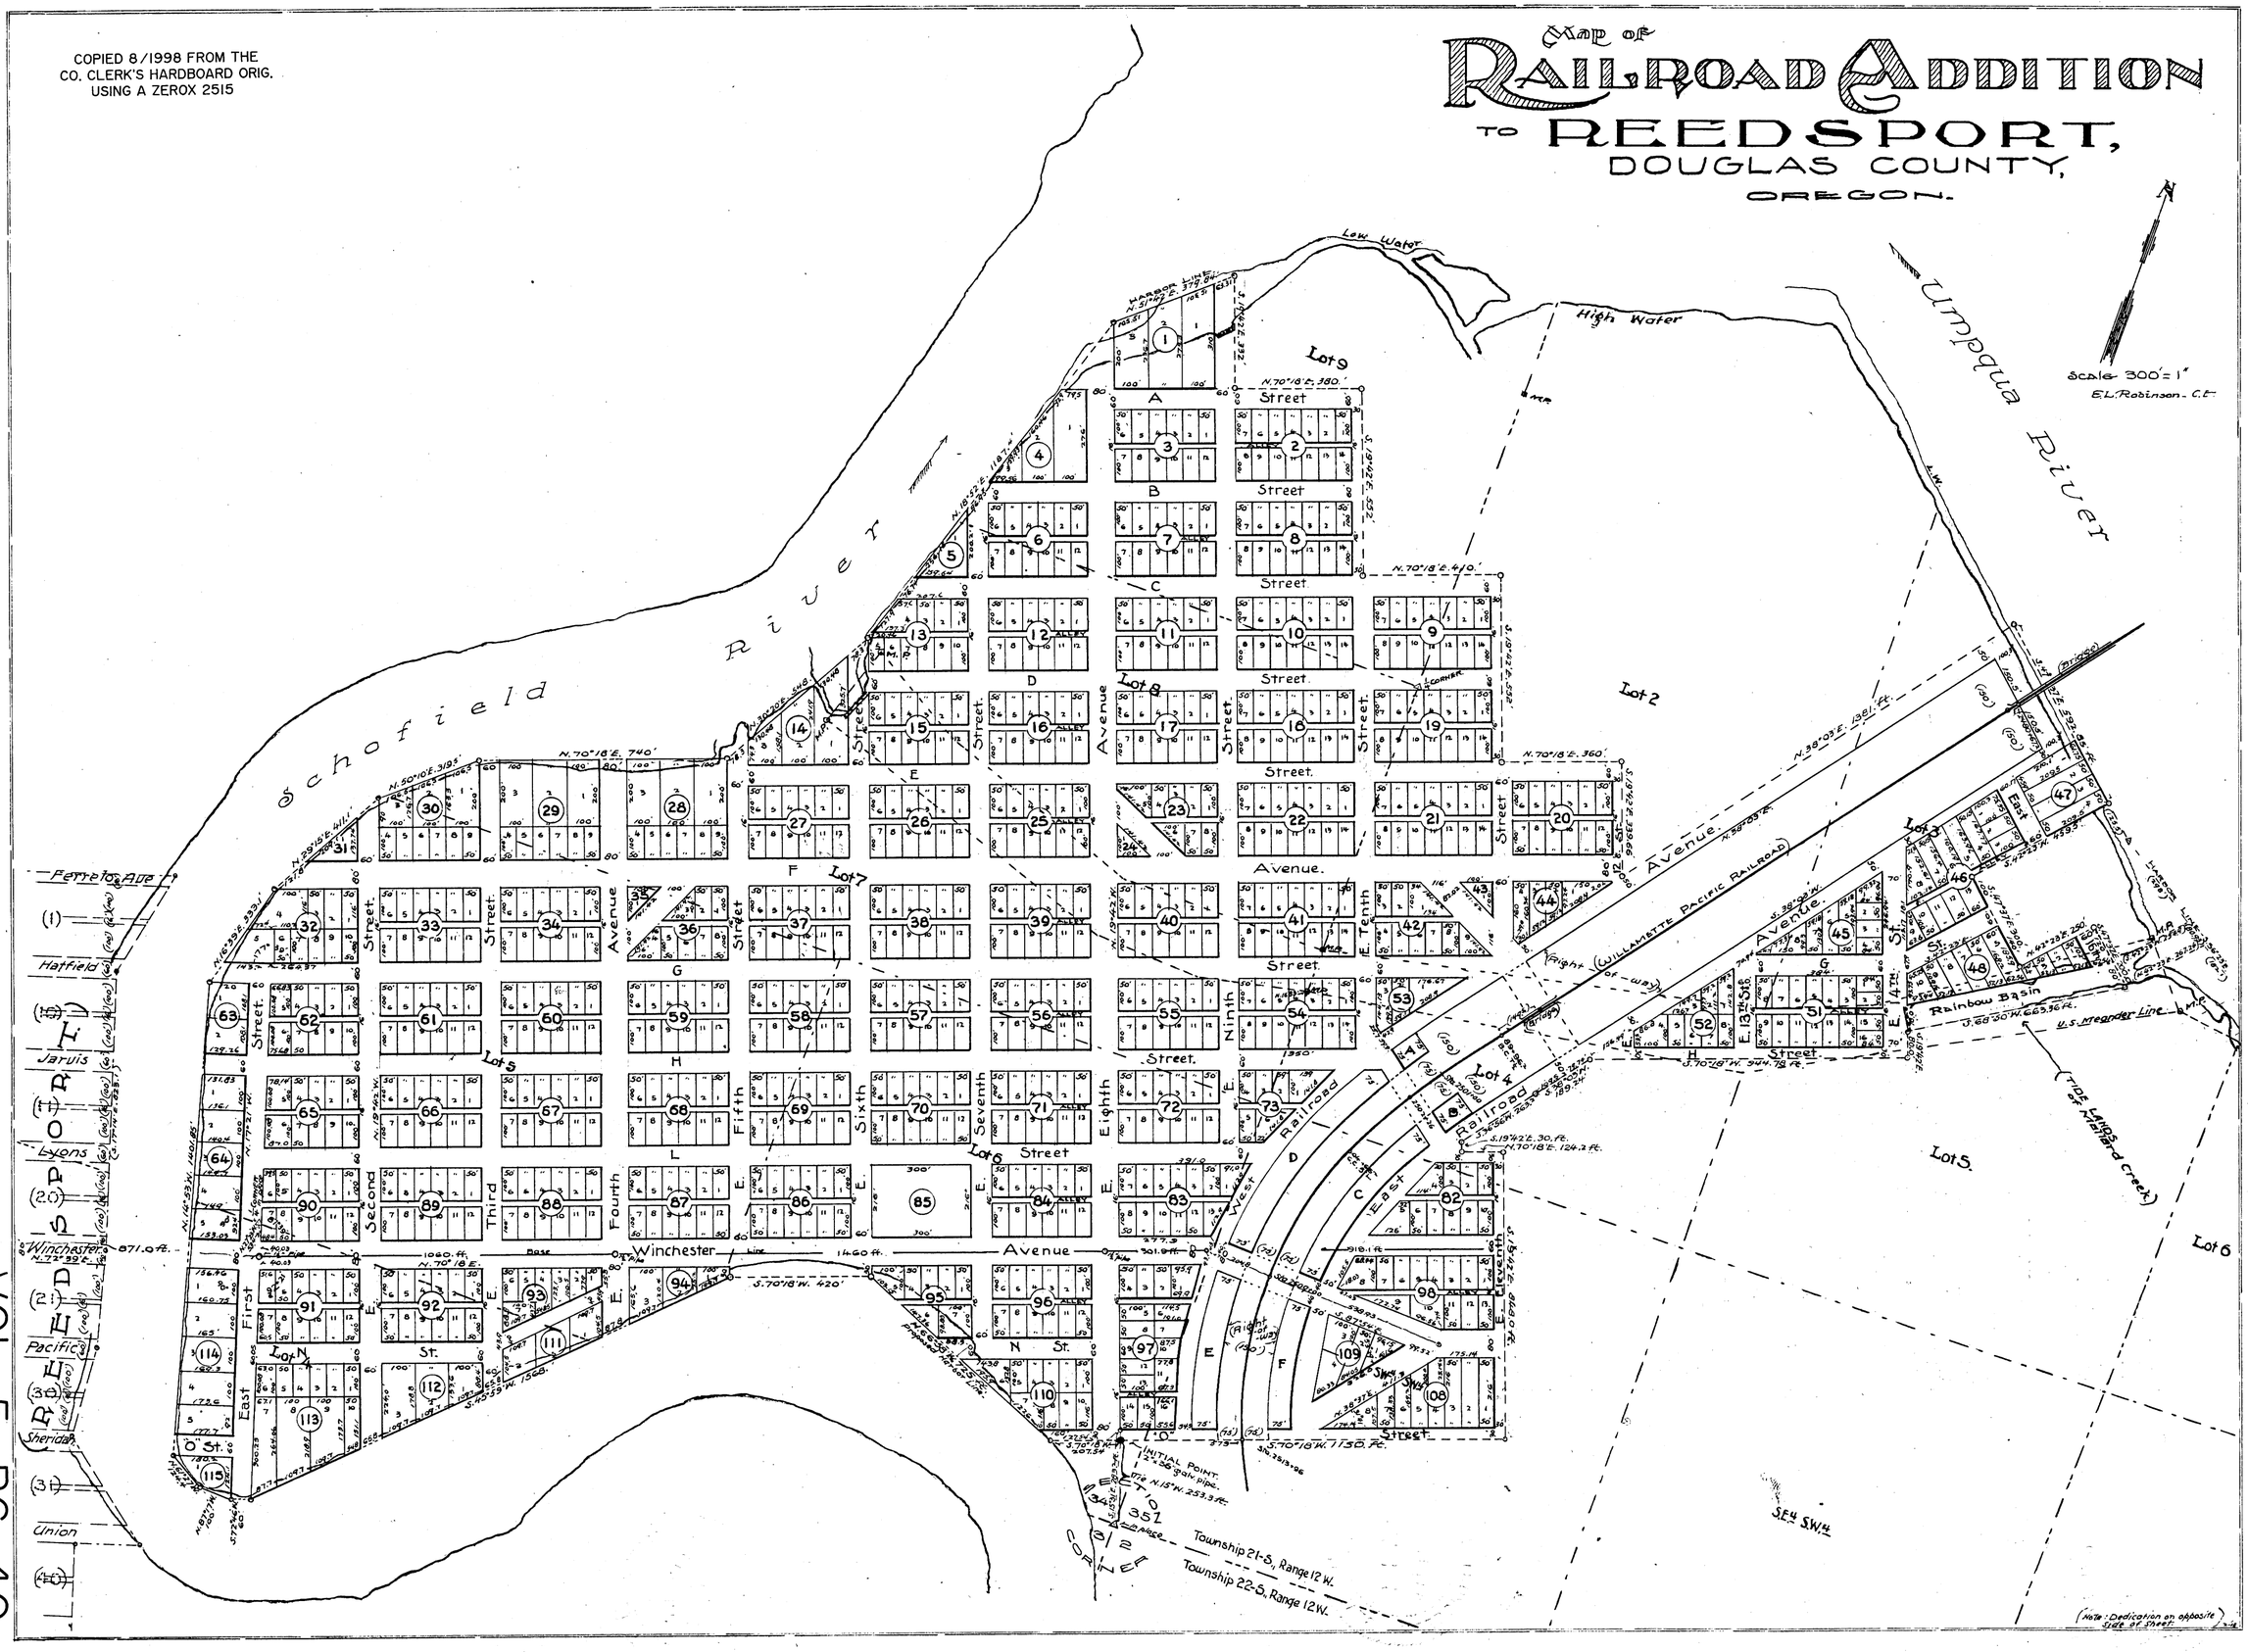


VOL. 5 PG. 40

VOL. 5 PG. 40A

947 Lots