5/48

PLAT SHOWING FIRST ADDITION TO THE MASONIC CEMETERY ROSEBURG - OREGON

Sept 1920

H.L. EPPSTEIN C.E. Deputy County Engineer. M.M.
RUSSELL L.F. LINTOTT Draftsman. M.M.

SURVEYOR'S CERTIFICATE

State of Oregon } ss
County of Douglas }

I H.L. Eppstein do affirm and say that I have surveyed and marked with proper monuments the Land shown on the annexed plat of which the following is a true and correct description to wit:- Beginning at the initial point which is a 2"x36" IP from which the N.W. Cor. of D.L.C. N° 56 T. 27 S.R. 6 W.W.M. bears N-0°22' W 1638.7 ft. thence N-89°52' E 257.5 ft. to a 2"x18" I.P. thence N-0°32' E - 151.1 ft. to a 2"x18" I.P. thence due EAST - 390.0 ft. to a 2"x18" I.P. thence S-0°8' E 420.0 ft. to a 2"x18" I.P. thence due WEST - 650.4 ft. to a 2"x18" I.P. thence N-0°4' E 268.4 ft. to a 2"x36" I.P. which is the point of beginning.

DEDICATION

State of Oregon } ss
County of Douglas }

Know all men by these presents:- That Laurel Lodge N° 13 A.F. & A.M. owners of the real property represented and described on the annexed plat and being located in Section 13 Twp 27 S.R. 6 W.W.M. Douglas County, Oregon does by these presents plat and establish Said real property as and by the name of "FIRST ADDITION to the MASONIC CEMETERY" Roseburg, Oregon and it does hereby declare the annexed plat a true and correct plat that the Lots and Blocks conform to their wish and they hereby dedicate to the public use forever.

In testimony Whereof Laurel Lodge N° 13 A.F. & A.M. of Roseburg Oregon, has caused this instrument to be executed by its W. Master.

A. A. Calder W.M.
John E. Runyan S.W.
W. L. Thomas J.W.

ACKNOWLEDGEMENT

State of Oregon } ss
County of Douglas }

On this 23 day of December 1920 before me appeared A. A. Calder to me personally known who did affirm and say that he was W. Master of Laurel Lodge N° 13 A.F. & A.M. and he does hereby affirm that he signed the above certificate of dedication as his voluntary act and deed as officer of said lodge and further acknowledge that said instrument was the free act and deed of Laurel Lodge N° 13 A.F. & A.M.

In testimony Whereof I have hereunto set my hand and seal the day and year above written.

H. Lewis M.M.
County Clerk.

Approved December 13, 1920
F. C. Frear M.M.
County Surveyor

Approved December 14 1920
R. L. Calkins M.M.
County Assessor

Approved December 18 1920
D. E. Hurand M.M.
County Judge
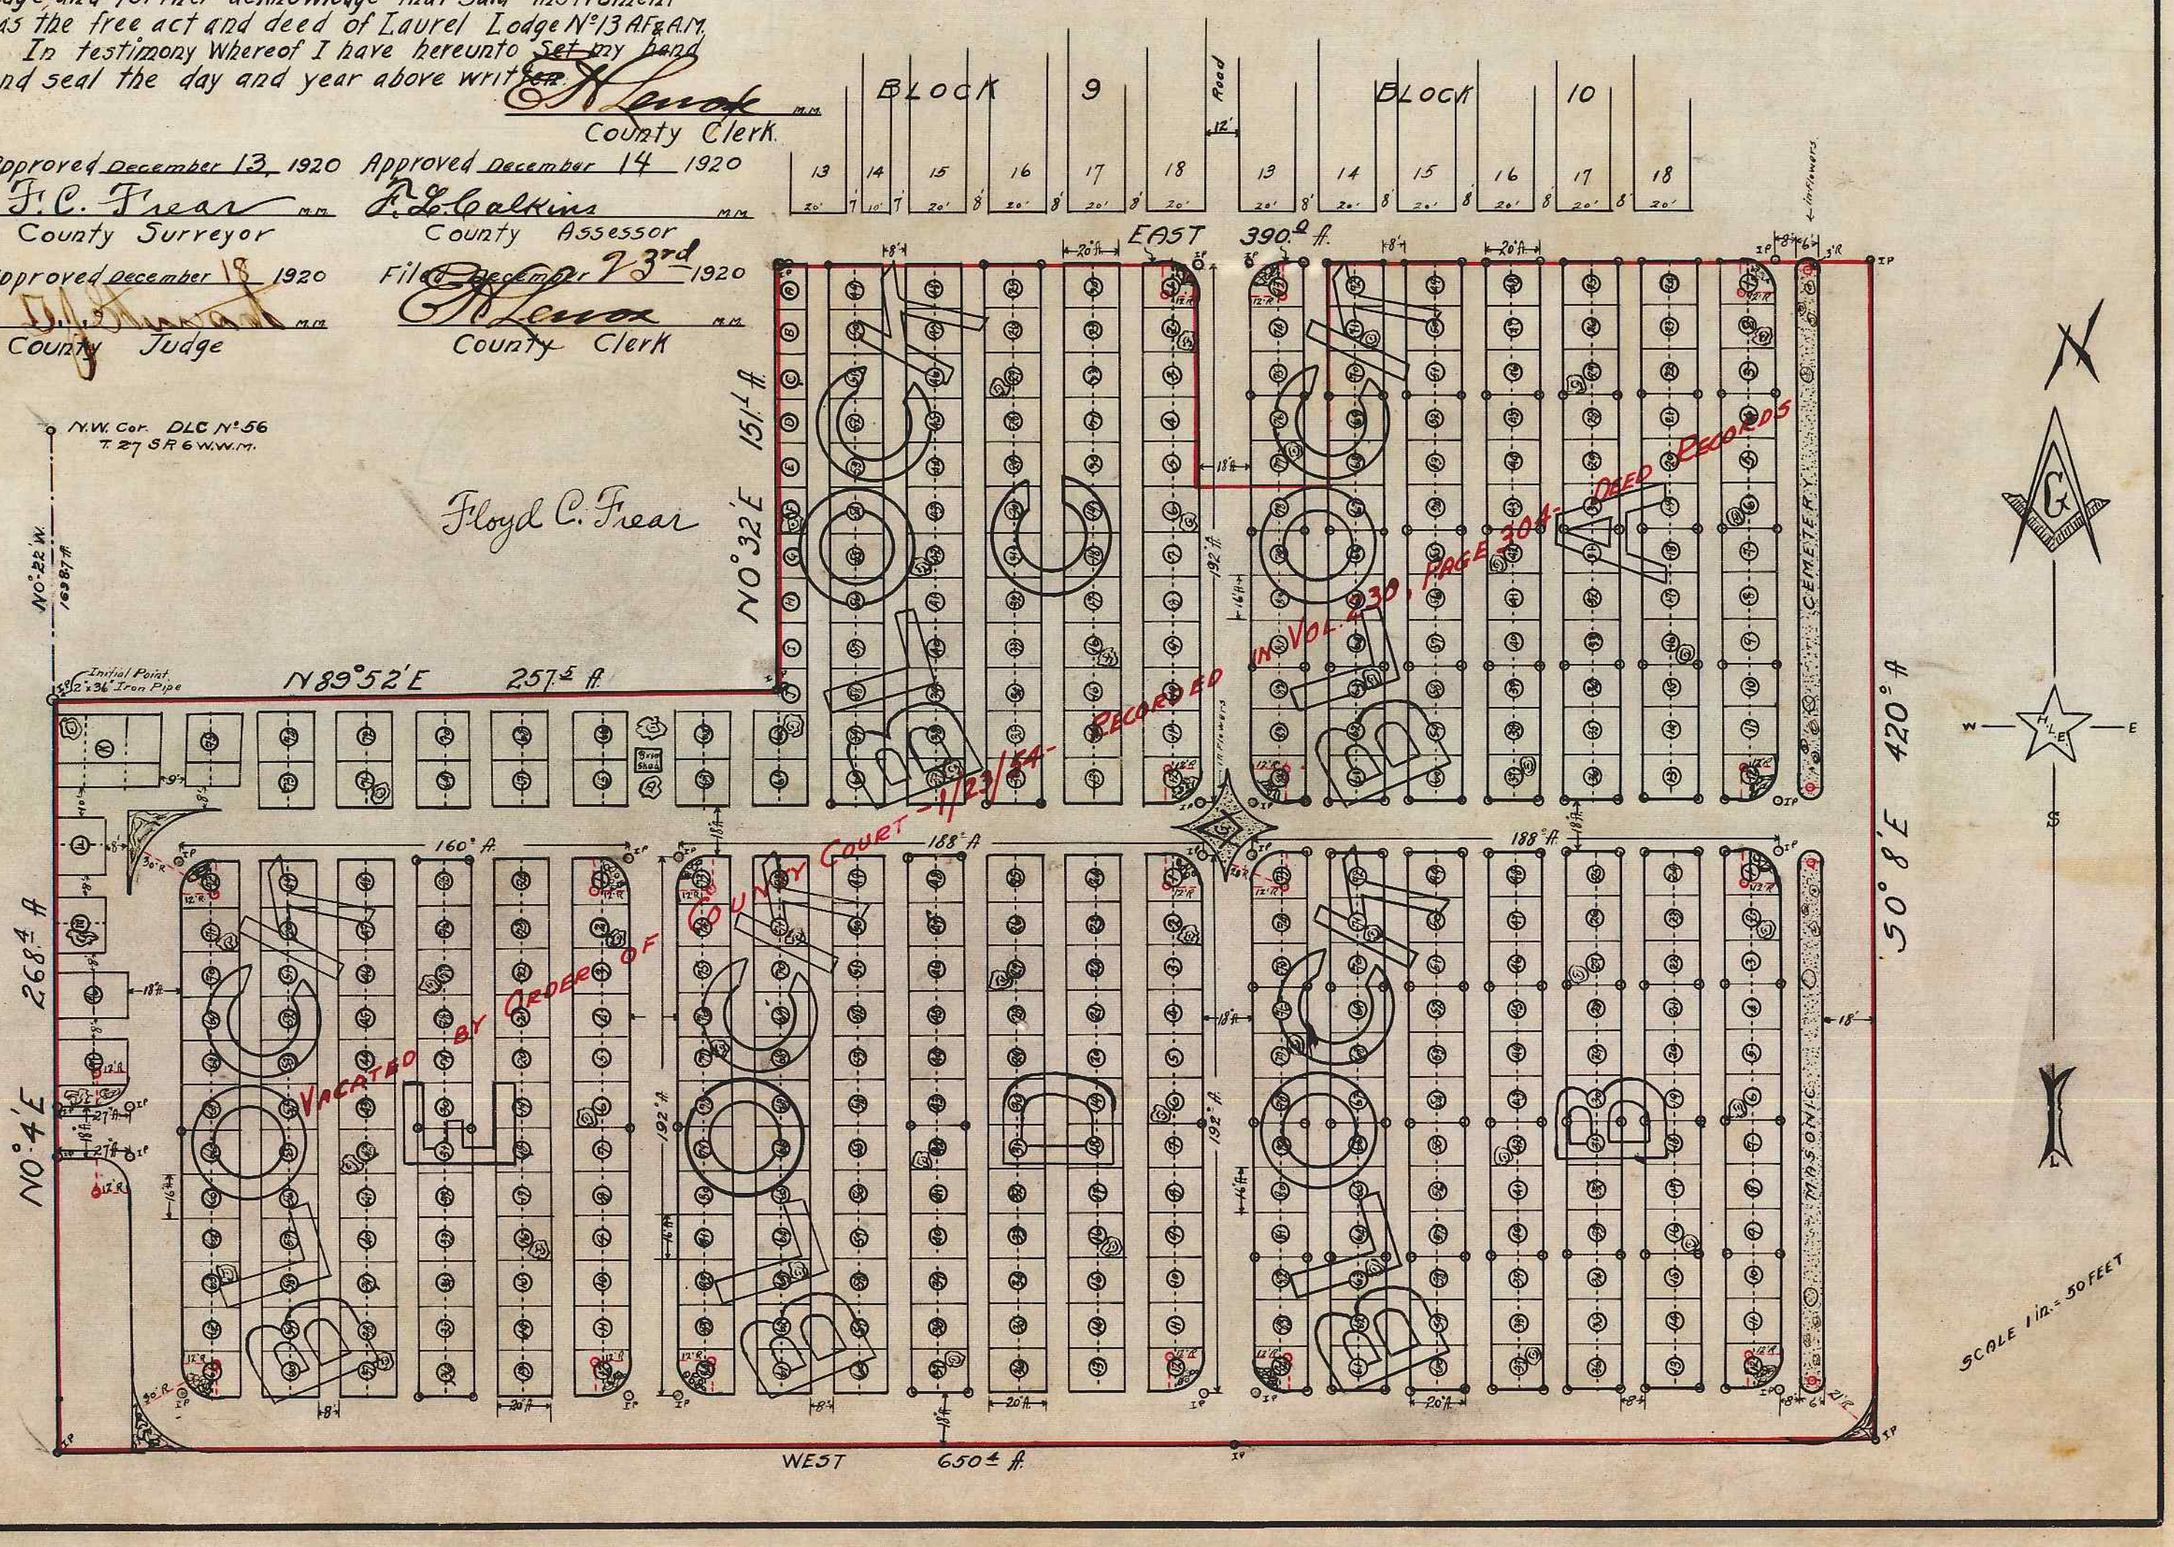
Filed December 23rd 1920
H. Lewis M.M.
County Clerk