KELLOGG CEMETERY PLAT II

A subdivision into lots of the undivided portion of Kellogg Cemetery in Sec. 29, T. 23 S., R. 7 W., W.M. December 1975 Scale 1" = 20'

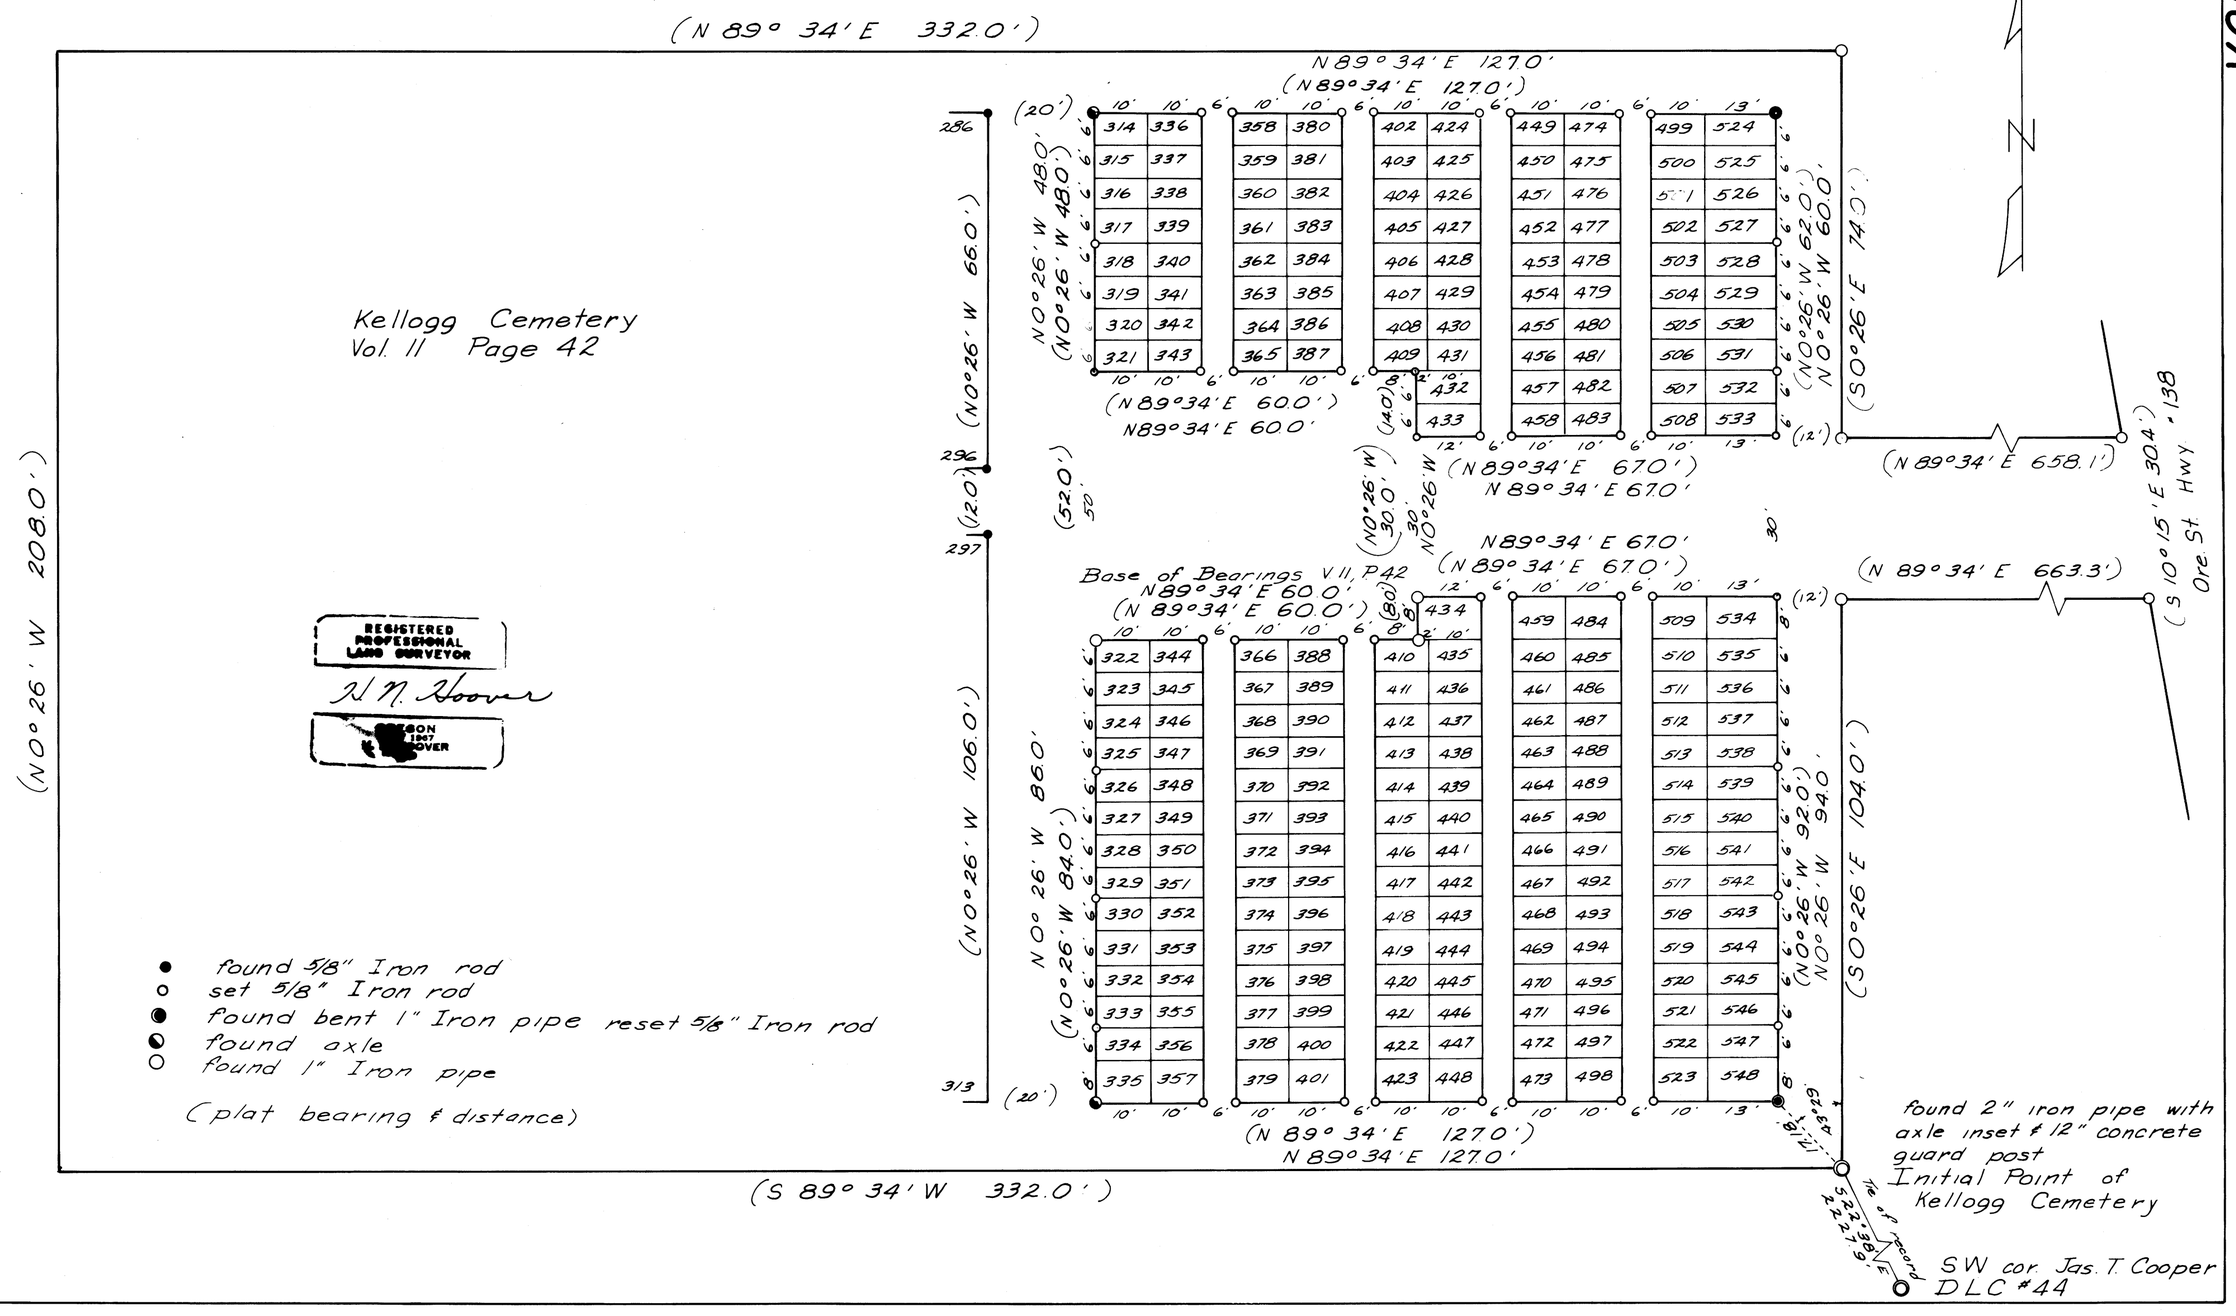

VOL. 15 PAGE 35A

VOL. 15 PAGE 35A