Canterbury Estates
Phase I
Parcel situated in
Sections 10, 14, & 15
T27S, R6W, W.M.
Scale 1" = 50'

● —— denotes fd. monument
○ —— denotes set 3/4" Iron pipe

MARCH, 1976
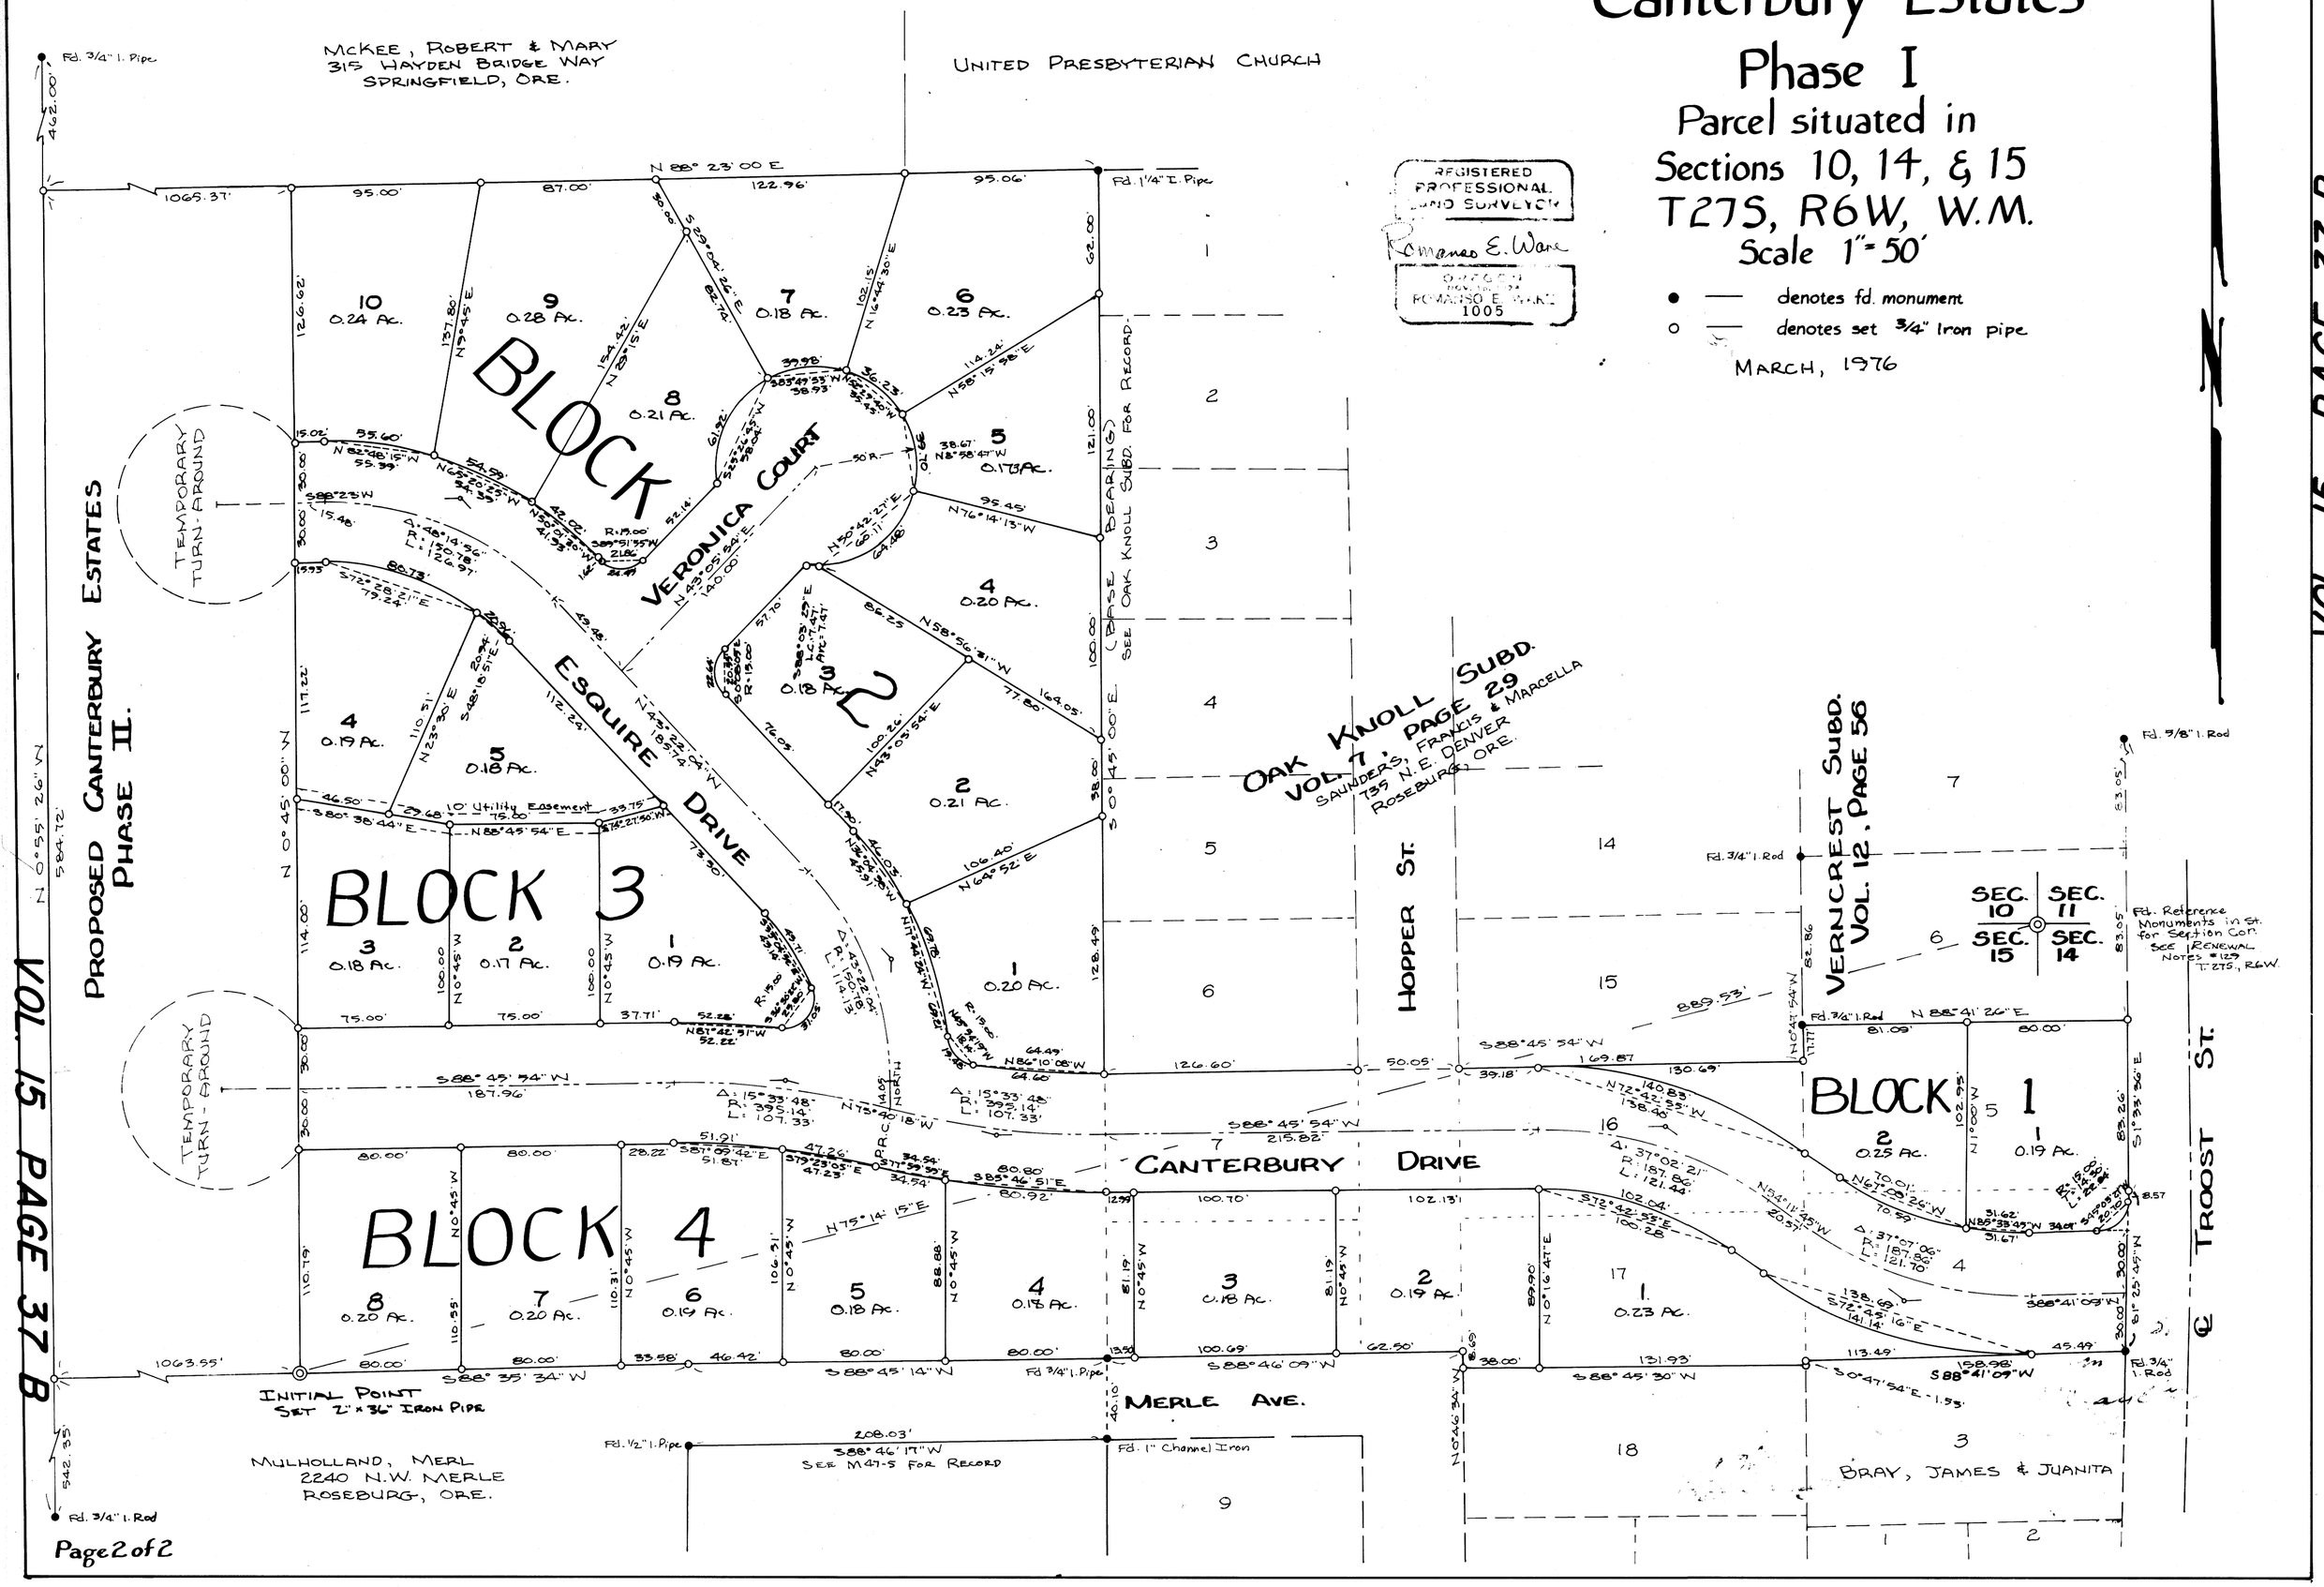
REGISTERED PROFESSIONAL LAND SURVEYOR
Romanso E. Ware
OREGON
ROMANSO E. WARE
1005