FIREHOUSE TRACTS

A SUBDIVISION IN SEC. 11, T 28 S, R 6 W, W.M.
SEPT. 1978 H. N. HOOVER, REG. LAND SUR.

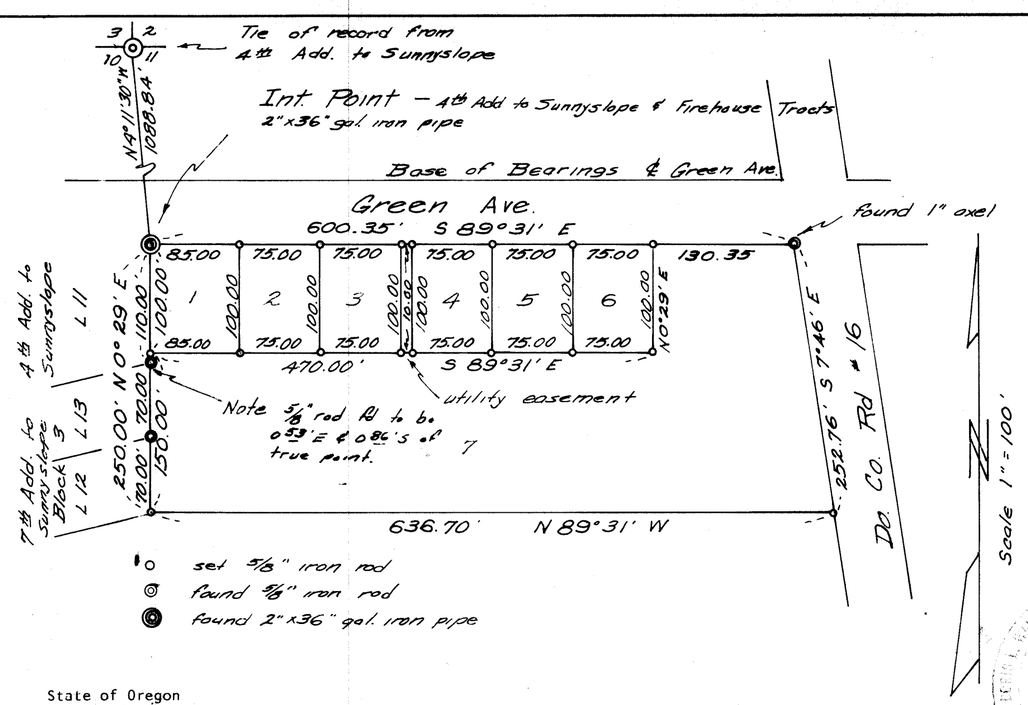

State of Oregon
County of Douglas

I, D. L. wadsworth, County Clerk of Douglas County, Oregon, do hereby certify that the within copy of plat has been compared by me with the original thereof and that it is an exact copy of the whole thereof, as the same appears on file in my office and custody.
Witness my hand and seal this 12th day of Oct., 1978. Doris L Wadsworth
County Clerk Douglas County

REGISTERED PROFESSIONAL LAND SURVEYOR
H. N. Hoover
OREGON JULY 29, 1966 H. N. HOOVER 799

CERTIFICATE OF SURVEYOR

State of Oregon
County of Douglas

I, H. N. Hoover, being duly sworn, depose and say, that I have correctly surveyed and marked with proper monuments the land shown on the annexed plat, of which the following is a true and correct description.

Beginning at a 2" x 36" gal. iron pipe, which is the Initial Point of the Fourth Addition to Sunnyslope, which bears S 4° 11' 30" E 1088.84' from the NW corner of Sec 11, T 28 S, R 6 W, W.M.; thence S 89°31' E along the south right-of-way of Green Ave. 600.35' to a 1" iron axel in the west right-of-way of Do. Co. Road #16; thence S 7°46' E along the west right-of-way of Do. Co Road #16 252.76' to a 5/8" iron rod, thence N 89°31' W 636.70' to a 5/8" iron rod, thence N 0°29' E 250.00' along the east line of the Seventh and Fourth Addition of Sunnyslope to the point of beginning. All situated in Sec 11, T 28 S, R 6 W, W.M., Douglas County, Oregon.
Containing 3.78 Ac.

H. N. Hoover
H. N. Hoover Reg. Land Surveyor

Suscribed and sworn to before me this 12th day of SEPTEMBER, 1978
My commission expires on the 12th day of July, 1981.
Virginia A. Langen
Notary Public State of Oregon

State of Oregon
County of Douglas
I, H. N. Hoover, being first duly sworn, depose and say that I am the surveyor who made the survey and prepared the final Plat of FIREHOUSE TRACTS and that the foregoing is an exact copy of same. H. N. Hoover Reg. Land Surveyor
Suscribed and sworn to before me this 12th day of October, 1978. My commission expires on the 12 day of June 1980
Ruth E. Kindel
Notary Public State of Oregon

DEDICATION

Know all men by these presents that Douglas County Fire District #2; represented by, Carroll Sensabaugh - chairman, Tom Pargeter - sec-treas., and Kintglow Wilson - agent of record; owners of the lands presented and described on the annexed plat have caused the same to be surveyed and platted by the name of "FIREHOUSE TRACTS" and do hereby dedicate for the public use forever the easements hereon shown.

Carroll Sensabaugh, Tom Pargeter, Kintglow E. Wilson
Chairman Sensabaugh Sec.-Treas. Pargeter Agent-of-record Wilson

ACKNOWLEDGEMENT

On the 11 day of September 1978, before me appeared, Carroll Sensabaugh, Tom Pargeter, and Kintglow Wilson, to me known, who being duly sworn did say that they signed the accompanying dedication as their free and voluntary act and deed in testimony where of I have here unto set my hand and affixed my seal this day and year first written above.

Joy Rodgers
Notary Public State of Ore.

My commission expires on the 20th day of May, 1981

APPROVALS

By Order of the Board of County Commissioners

Paul L Makenson	Chairman	this 29 day of	Sept., 1978
Bill Vian	Commissioner	this ___ day of	___, 1978
	Commissioner	this ___ day of	___, 1978
Francis E. Ingram	County Surveyor	this 25TH day of	SEPT., 1978
al Brown	County Assessor	this 29 day of	Sept, 1978
James Gray MD	County Health Off.	this 15 day of	Sept, 1978

By Order of the county Planning Commission

Ronald A. Brandt	Chairman	this 14 day of	SEPT., 1978
Kristen Hyde	Secretary	this 13 day of	Sept, 1978

Filed Oct. 12, 1978 Doris L Wadsworth
County Clerk

DORIS L. WADSWORTH, DOUGLAS COUNTY CLERK
STATE OF OREGON

VOL 16 PAGE 16