MT. ISAAC SECTION

W. 1/2 , SEC. 23, T 30S, R 6W, W.M. : DOUGLAS COUNTY OREGON
SURVEYED BY WILLIAM RUPPERT APRIL 1985

RIDDLE CEMETERY MAINTENANCE DISTRICT

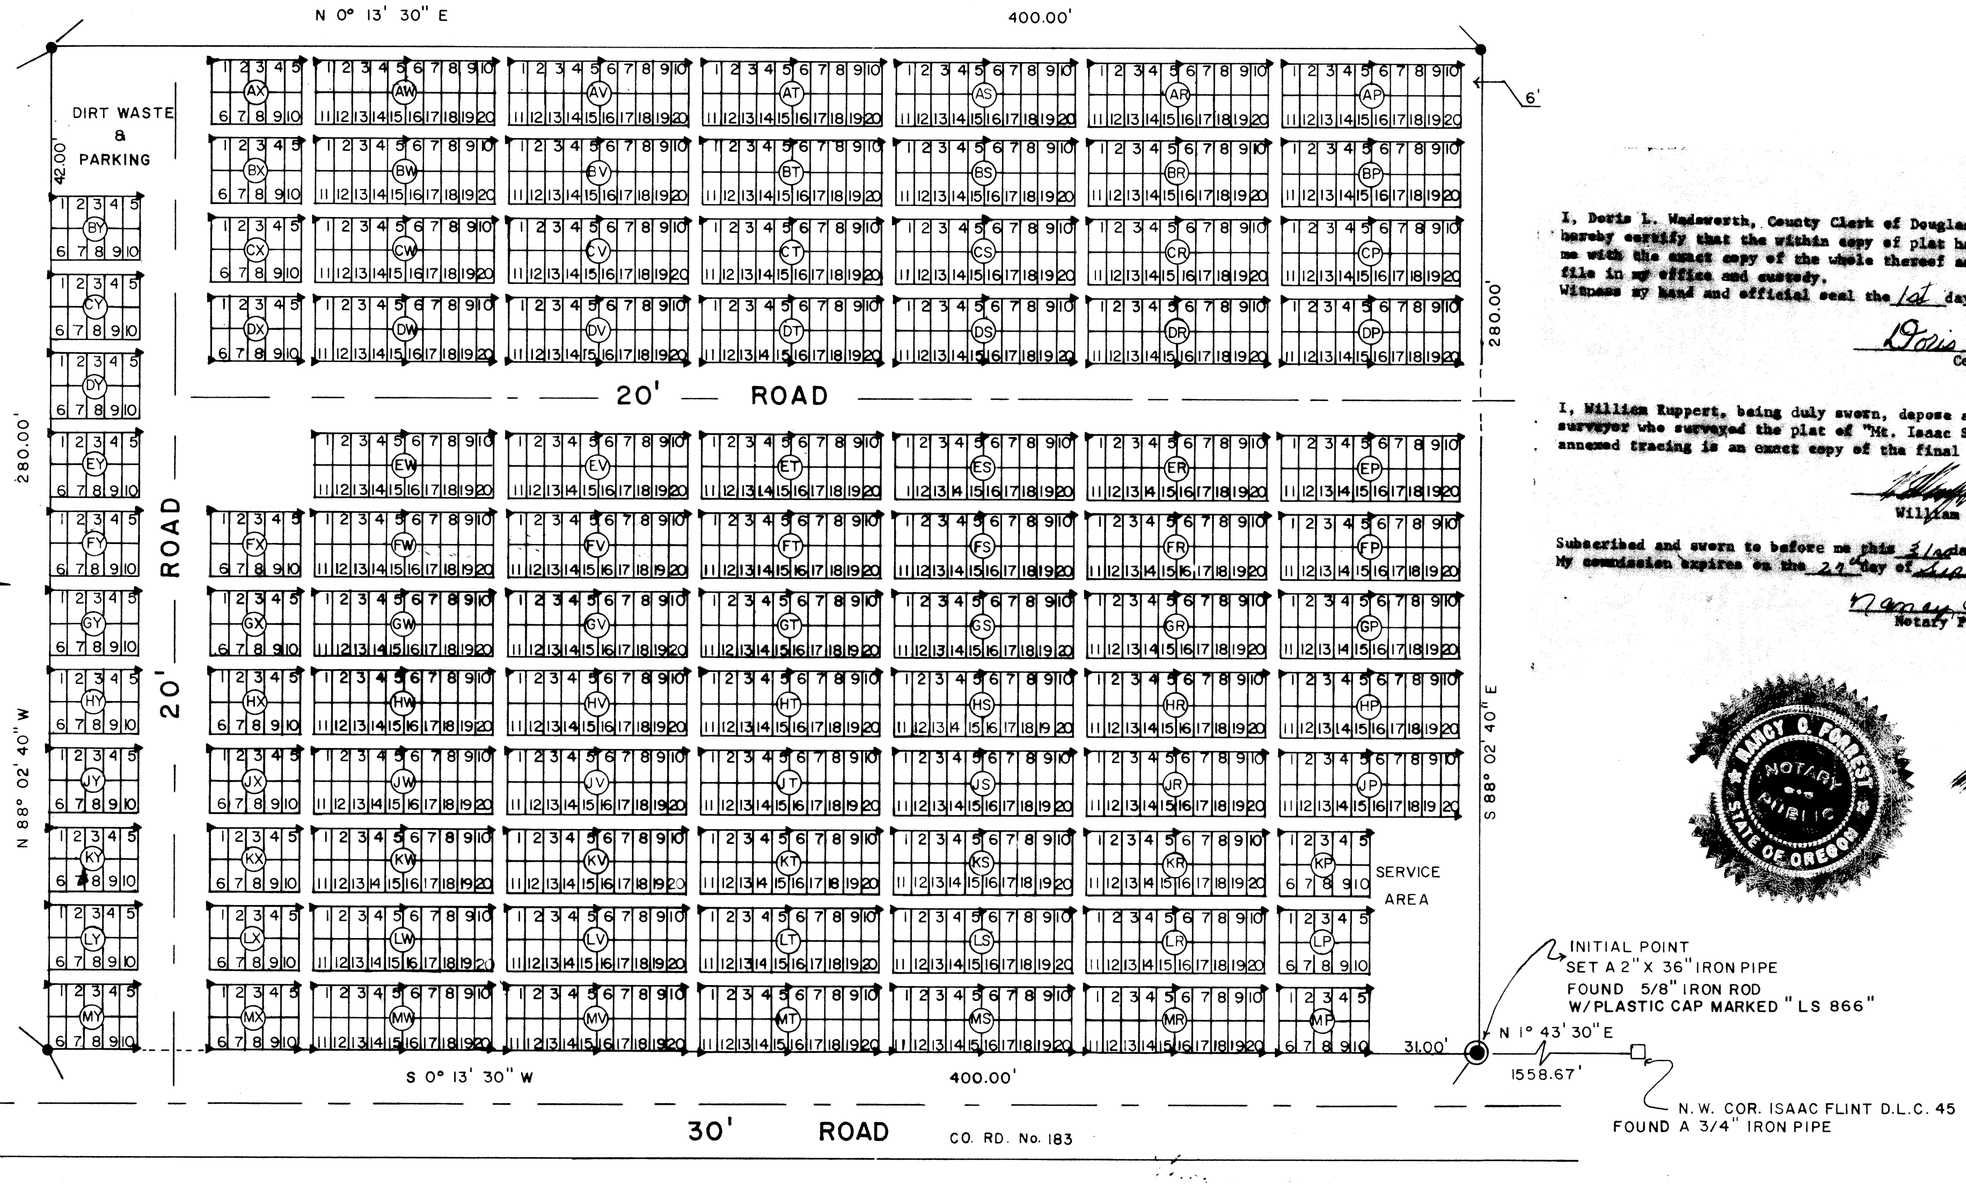

1" = 30'

LEGEND

▲ SET 5/8"x 36" IRON ROD W/PLASTIC CAP MARKED "LS 866"

● FOUND 5/8" IRON ROD

(LY) BLOCK LETTERS

BASIS OF BEARING SOLAR OBSERVATION

NOTE: TYPICAL LOT 5' x 9'
TYPICAL WALKWAY 4' UNLESS OTHERWISE NOTED

I, Doris L. Wadsworth, County Clerk of Douglas County, Oregon, do hereby certify that the within copy of plat has been compared by me with the exact copy of the whole thereof as the same appears on file in my office and custody.
Witness my hand and official seal the 1st day of August, 1985.

Doris L. Wadsworth
County Clerk

I, William Ruppert, being duly sworn, depose and say that I am the surveyor who surveyed the plat of "Mt. Isaac Section" and that the annexed tracing is an exact copy of the final plat.

William Ruppert

Subscribed and sworn to before me this 31 day of July 1985.
My commission expires on the 22 day of September 1987.

Nancy C. Forest
Notary Public

NANCY C. FOREST NOTARY PUBLIC STATE OF OREGON

VOL. 16 PAGE 82 A

VOL. 16 PAGE 82 A