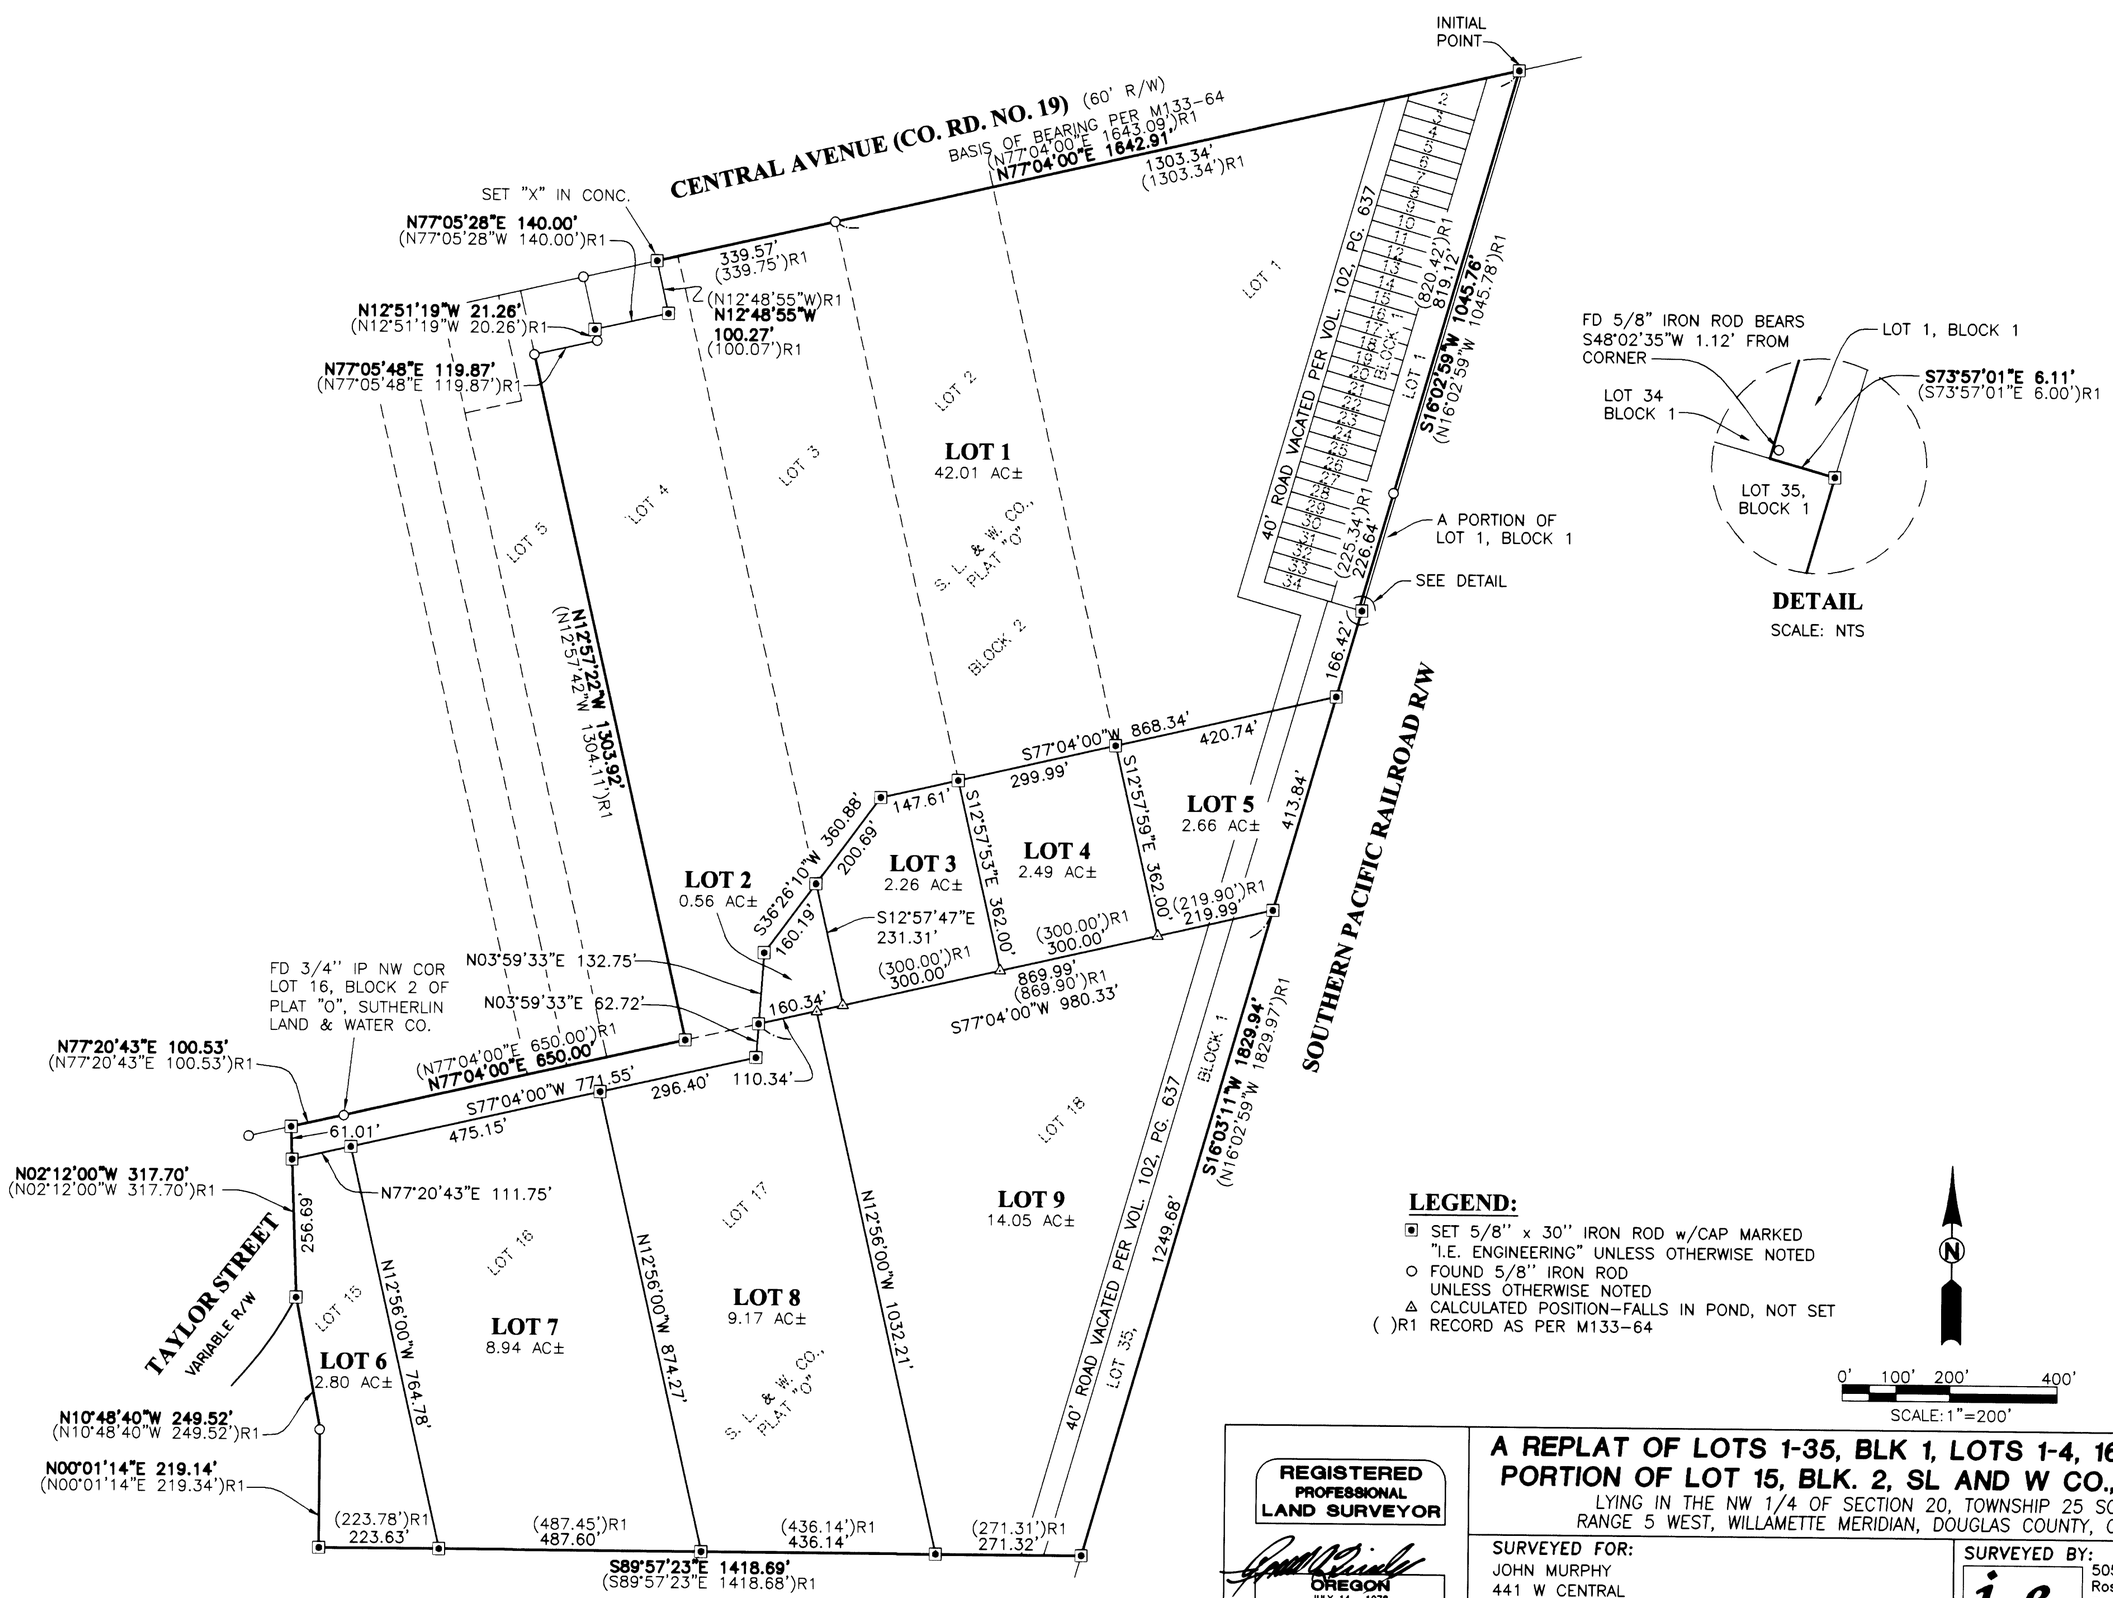

REGISTERED PROFESSIONAL LAND SURVEYOR
OREGON JULY 14, 1978 RONALD A. QUIMBY 1654
EXPIRES: 12/31/2006

A REPLAT OF LOTS 1-35, BLK 1, LOTS 1-4, 16-19, AND A PORTION OF LOT 15, BLK. 2, SL AND W CO., PLAT "O"

LYING IN THE NW 1/4 OF SECTION 20, TOWNSHIP 25 SOUTH, RANGE 5 WEST, WILLAMETTE MERIDIAN, DOUGLAS COUNTY, OREGON

SURVEYED FOR:
JOHN MURPHY
441 W CENTRAL
SUTHERLIN, OR 97479

SURVEYED BY:
i.e. ENGINEERING
505 SE Main Street
Roseburg, Oregon 97470
PHONE (541) 673-0166
FAX (541) 440-9392
iemail@ieengineering.com

SCALE: AS SHOWN	JOB NO: 2160-02	DWG. BY: JAC	
	DATE: OCT., 2006	PM: BHK	PAGE: 1 OF 2

VOL. 22 PAGE 28 A