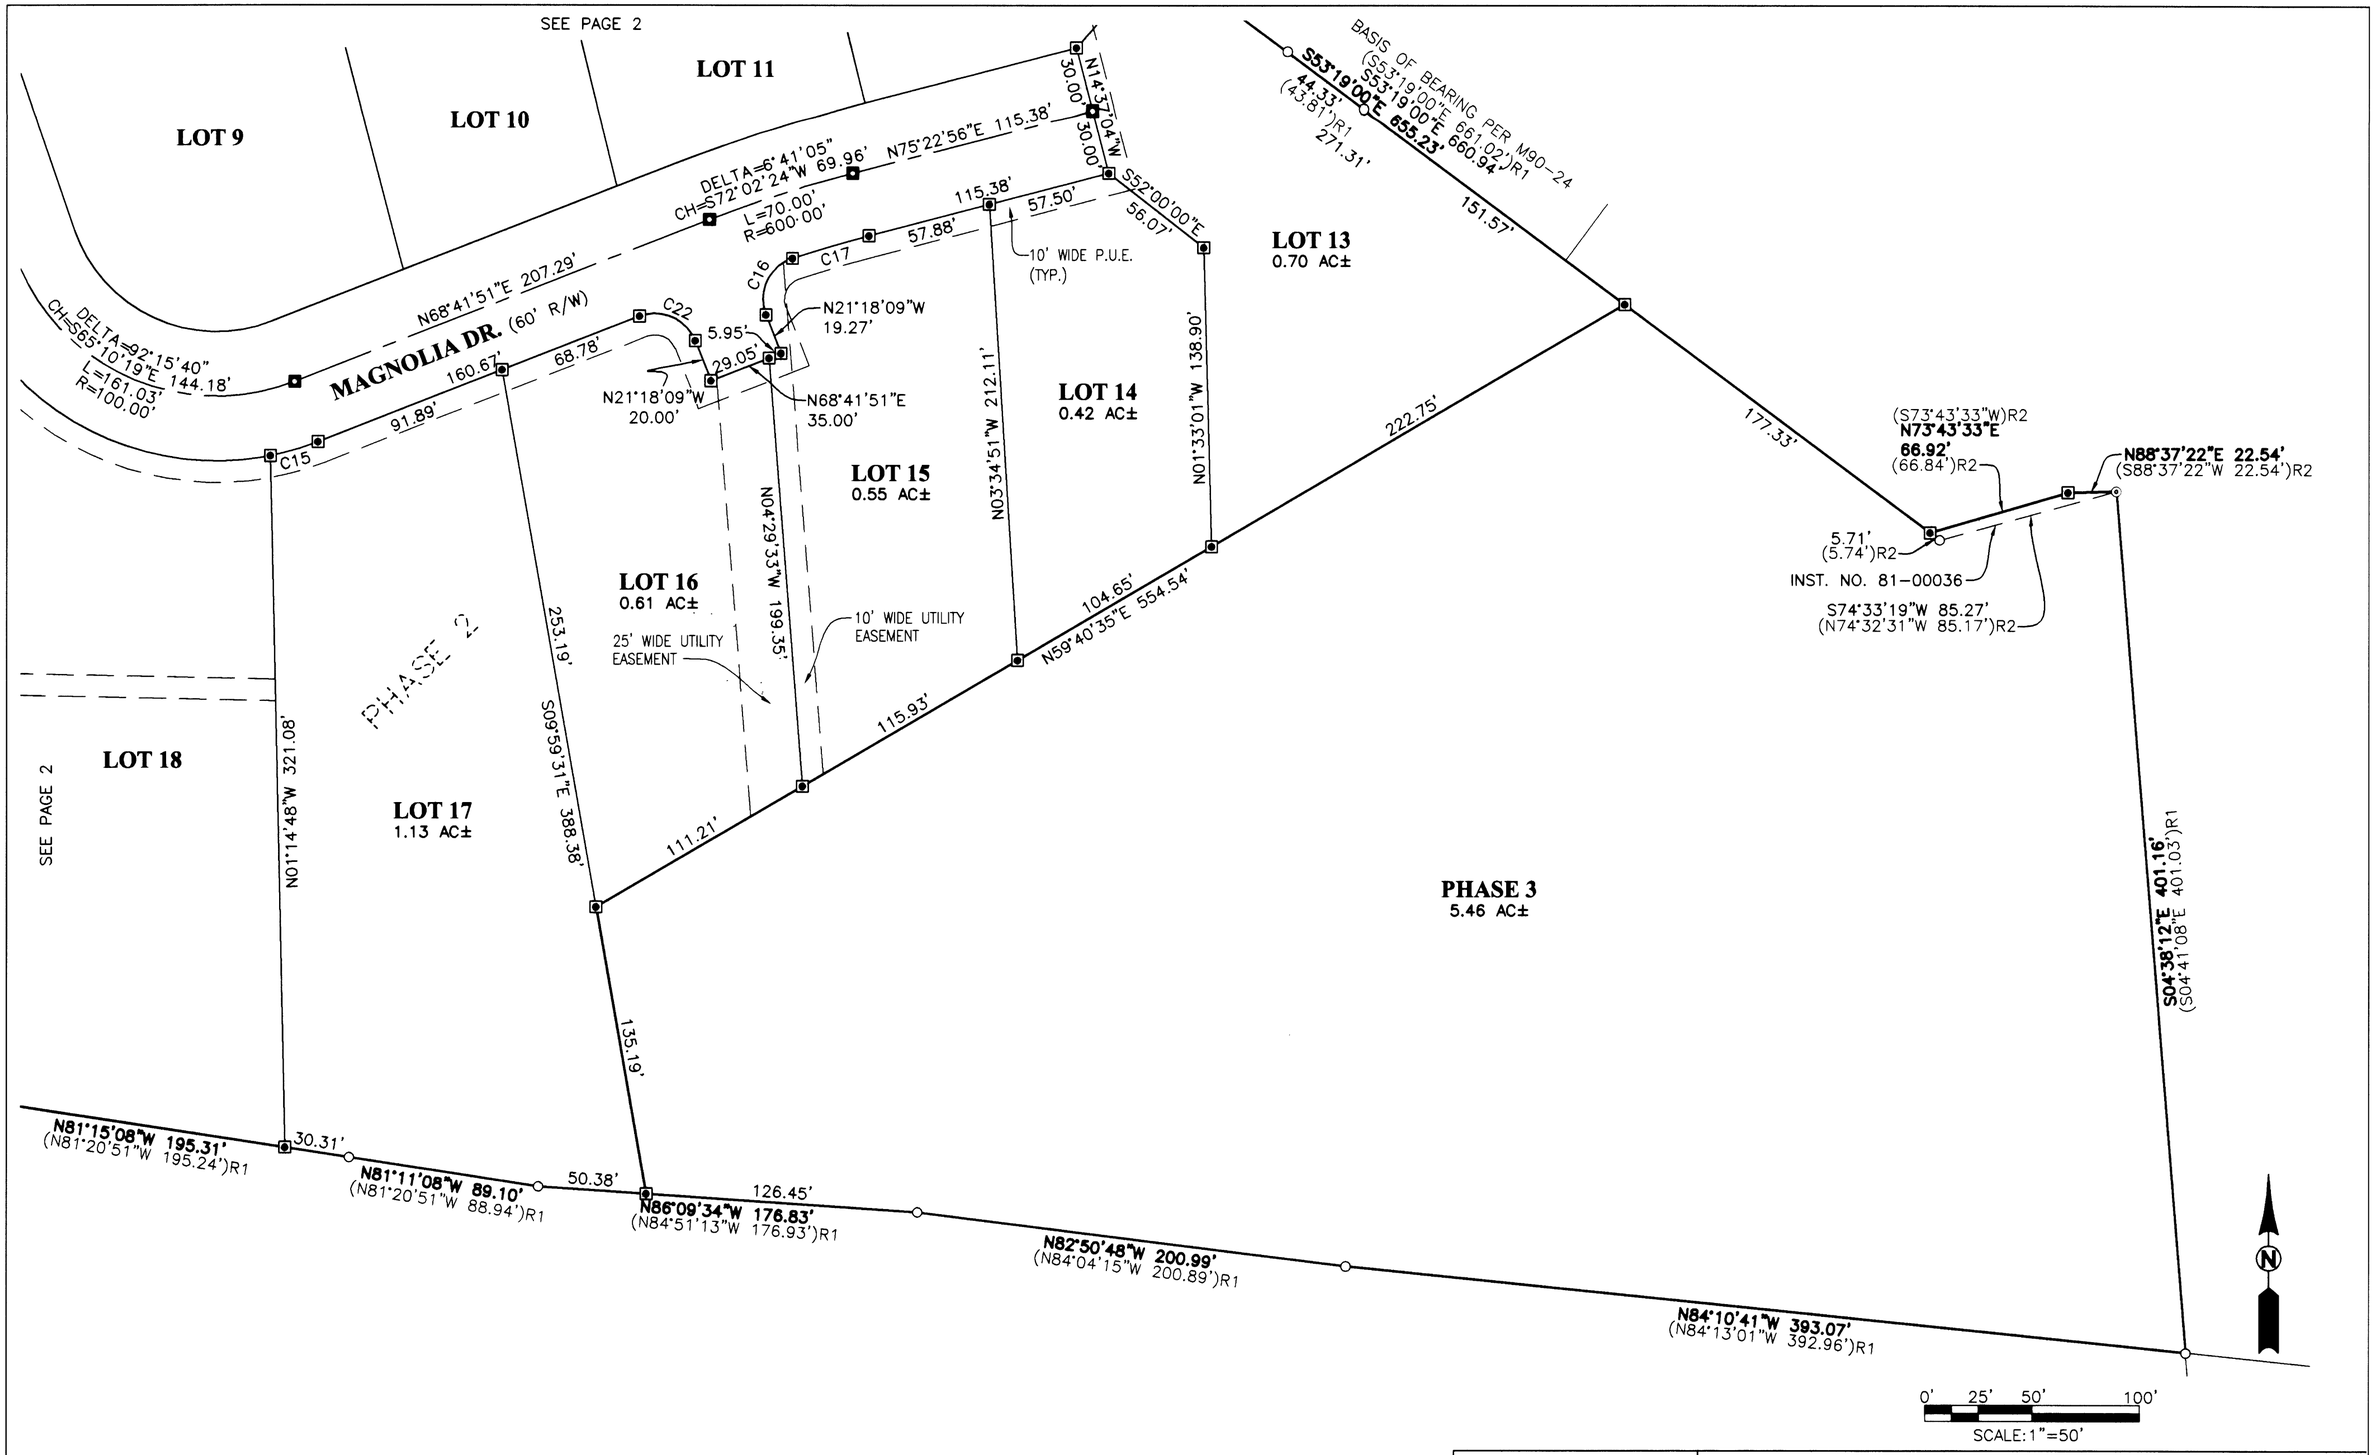


| CURVE TABLE | | | | | |
|---|---|---|---|---|---|
| CURVE | CHORD BEARING | CHORD LENGTH | RADIUS | CURVE LENGTH | DELTA |
| C15 | N73°48'39"E | 23.17' | 130.00' | 23.20' | 10°13'36" |
| C16 | S25°10'36"W | 29.00' | 20.00' | 32.45' | 92°57'30" |
| C17 | S73°31'08"W | 37.06' | 570.00' | 37.07' | 3°43'35" |
| C22 | N66°18'09"W | 28.28' | 20.00' | 31.42' | 90°00'00" |

**LEGEND:**

- ◉ SET 5/8" x 30" IR w/CAP MARKED "I.E. ENGINEERING" UNLESS OTHERWISE NOTED
- ■ SET 5/8" x 30" IR w/ALUMINUM CAP MARKED "I.E. ENGINEERING" UNLESS OTHERWISE NOTED
- ○ FOUND 5/8" IRON ROD UNLESS OTHERWISE NOTED
- ⊙ FOUND 1" IRON PIPE
- △ CALCULATED POSITION
- ( )R1 RECORD AS PER M90-24
- ( )R2 RECORD AS PER INST. NO. 81-00036

REGISTERED PROFESSIONAL LAND SURVEYOR

OREGON
JULY 14, 1978
RONALD A. QUIMBY
1654

EXPIRES: 12/31/2008

# TARA VIEW SUBDIVISION, PHASES 1 AND 2

LYING IN THE SW 1/4 OF SW 1/4 SECTION 19, TOWNSHIP 27 SOUTH, RANGE 5 WEST, WILLAMETTE MERIDIAN, DOUGLAS COUNTY, OREGON

SURVEYED FOR:
EDGAR INVESTMENTS
P.O. BOX 8070
COBURG, OR 97408

SURVEYED BY:
i.e. ENGINEERING
505 SE Main Street
Roseburg, Oregon 97470
PHONE (541) 673-0166
FAX (541) 440-9392
iemail@ieengineering.com

SCALE: AS SHOWN | JOB NO: 1979-01 | DATE: JAN., 2007 | DWG. BY: JAC | PM: BHK | PAGE: 3 OF 4

VOL. 22 PAGE 35 C