MAP FILE M 1-64

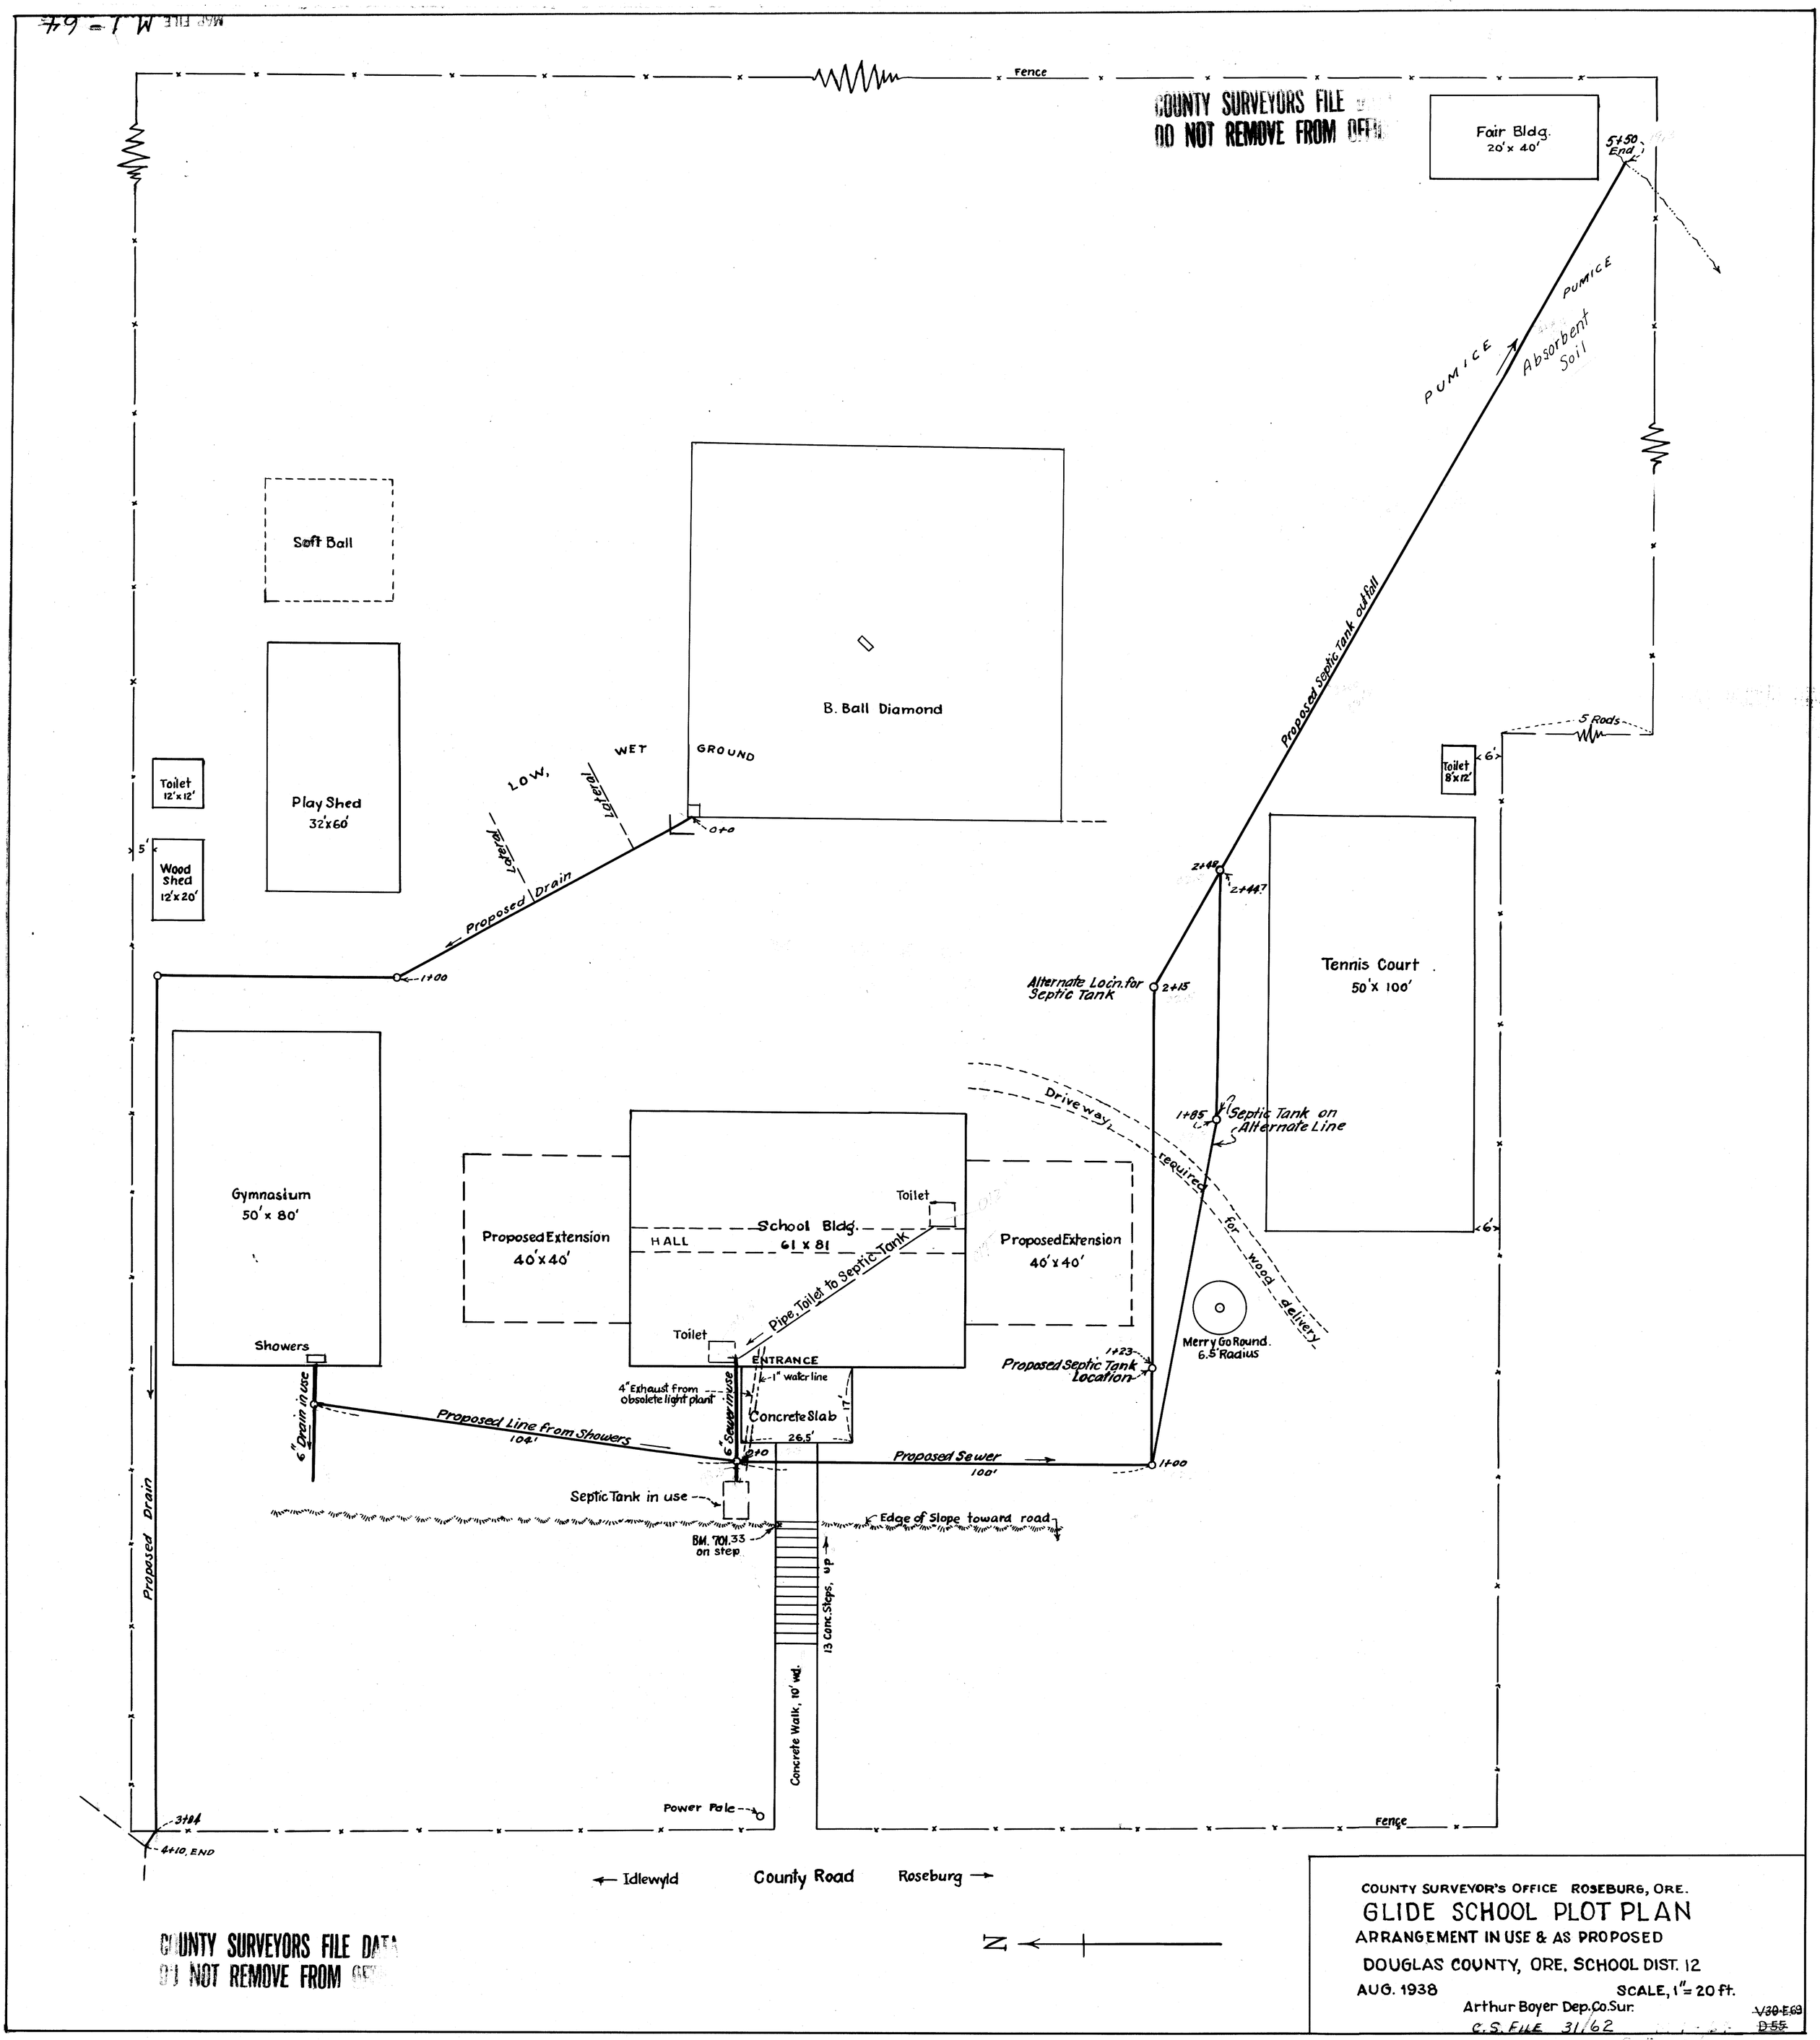

COUNTY SURVEYORS FILE DATA
DO NOT REMOVE FROM OFFICE

COUNTY SURVEYORS FILE DATA
DO NOT REMOVE FROM OFFICE

COUNTY SURVEYOR'S OFFICE ROSEBURG, ORE.

GLIDE SCHOOL PLOT PLAN

ARRANGEMENT IN USE & AS PROPOSED

DOUGLAS COUNTY, ORE. SCHOOL DIST. 12

AUG. 1938 SCALE, 1" = 20 ft.

Arthur Boyer Dep. Co. Sur.

C.S. FILE 31/62

~~V30-E69~~
~~D55~~

Sec. 19 T. 26 S. R. 3 W.

MAP FILE M 1 - 64