COUNTY SURVEYORS FILE DATA
DO NOT REMOVE FROM OFFICE

STANDLEY PRIVATE ROAD

SECTION 17, T.26 S., R.3 W., W.M.

SURVEYED APRIL 23, 1941 BY
BEN. B. IRVING ENGINEER & SURVEYOR
ROSEBURG OREGON

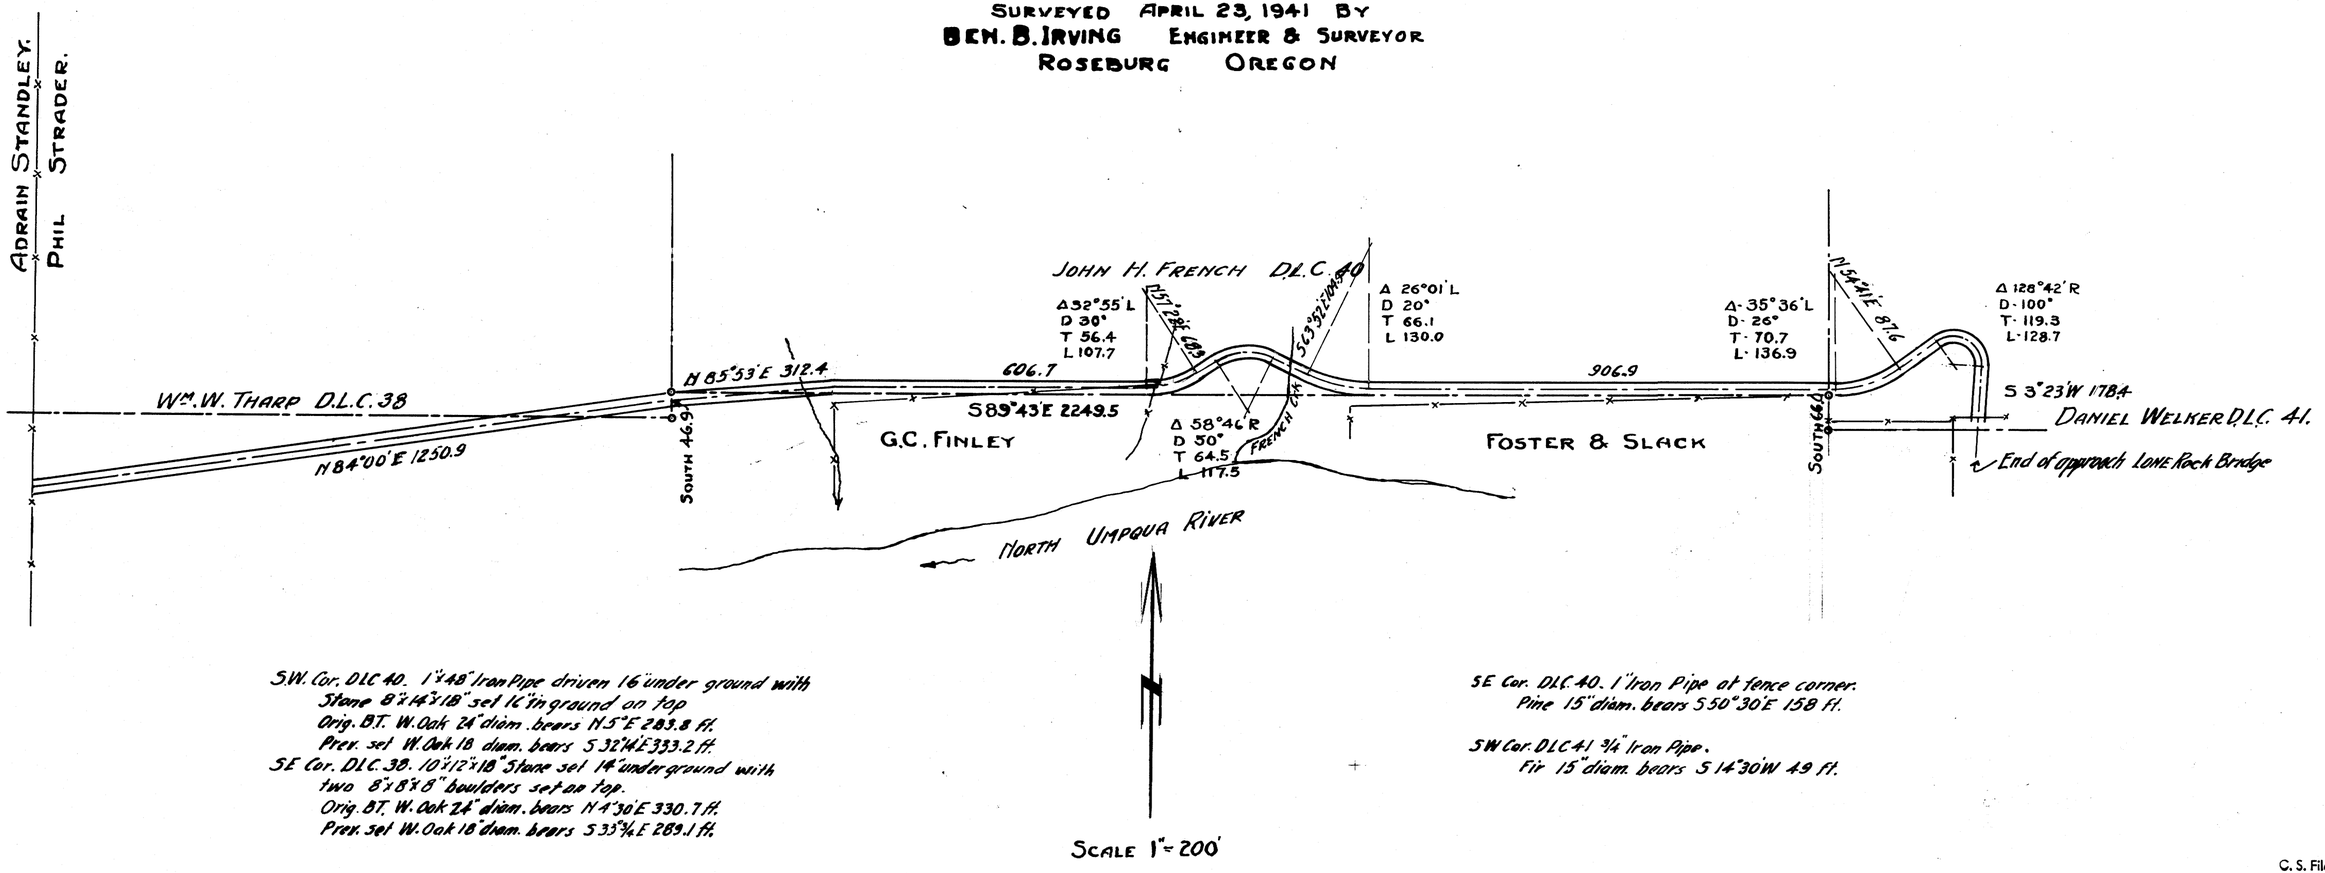

S.W. Cor. D.L.C. 40. 1"x48" Iron Pipe driven 16" under ground with
Stone 8"x14"x18" set 16" in ground on top
Orig. B.T. W. Oak 24" diam. bears N 5° E 283.8 ft.
Prev. set W. Oak 18" diam. bears S 32°14' E 333.2 ft.
SE Cor. D.L.C. 38. 10"x12"x18" Stone set 14" underground with
two 8"x8"x8" boulders set on top.
Orig. B.T. W. Oak 24" diam. bears N 4°30' E 330.7 ft.
Prev. set W. Oak 18" diam. bears S 33°¾' E 289.1 ft.

SE Cor. D.L.C. 40. 1" Iron Pipe at fence corner.
Pine 15" diam. bears S 50°30' E 158 ft.

SW Cor. D.L.C. 41 ¾" Iron Pipe.
Fir 15" diam. bears S 14°30' W 49 ft.

C. S. File No. 47/63
M2-27 P

M2-27

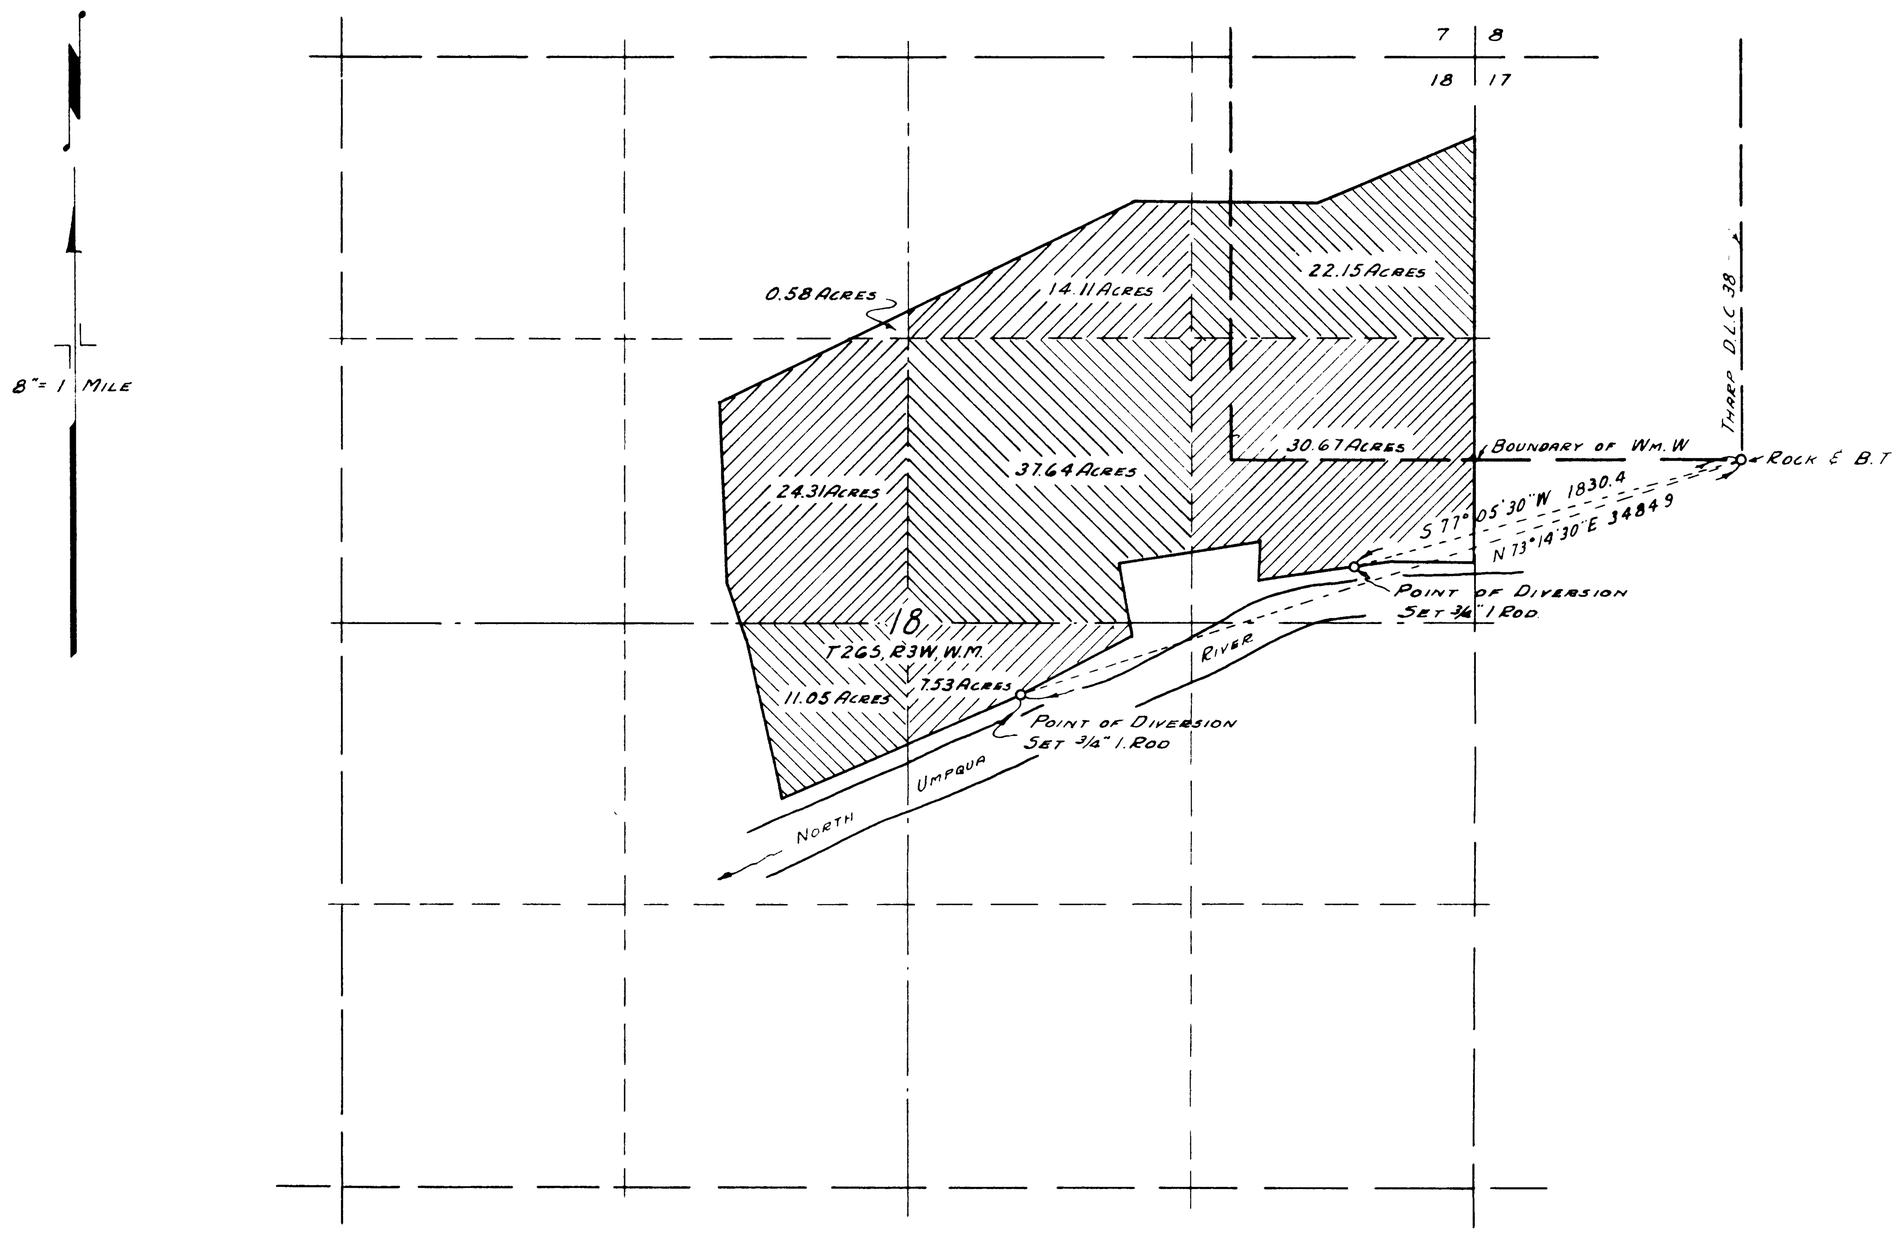

WATER RIGHT
FOR
ADRIAN STANDLEY
SECTION 18, T26S., R3W., W.M.

OFFICE OF
BEN. B. IRVING
COUNTY SURVEYOR, DOUGLAS COUNTY.
ROSEBURG, OREGON.

I, BEN. B. IRVING, OF ROSEBURG, OREGON, DO HEREBY CERTIFY THAT THIS MAP WAS MADE FROM NOTES TAKEN DURING AN ACTUAL SURVEY MADE, UNDER MY SUPERVISION, ON NOV. 27-29 INCL., 1950; THAT THE MONUMENTS SHOWN ON THIS MAP, CONSISTING OF 2 - 3/4" I. RODS, SET ON THE HIGH BANK OF THE NORTH UMPQUA RIVER, ARE THE RESPECTIVE DISTANCES, AS SHOWN, FROM A ROCK AT THE S.E. CORNER OF THE WM. W. THARP D.L.C. Nº 38, T26S., R3W., W.M.

Ben B. Irving
BEN B. IRVING
COUNTY SURVEYOR

Ben B. Irving

C. S. File No. 47/63

CS FILE FOLDER

CONTAINS

MORE

INFORMATION