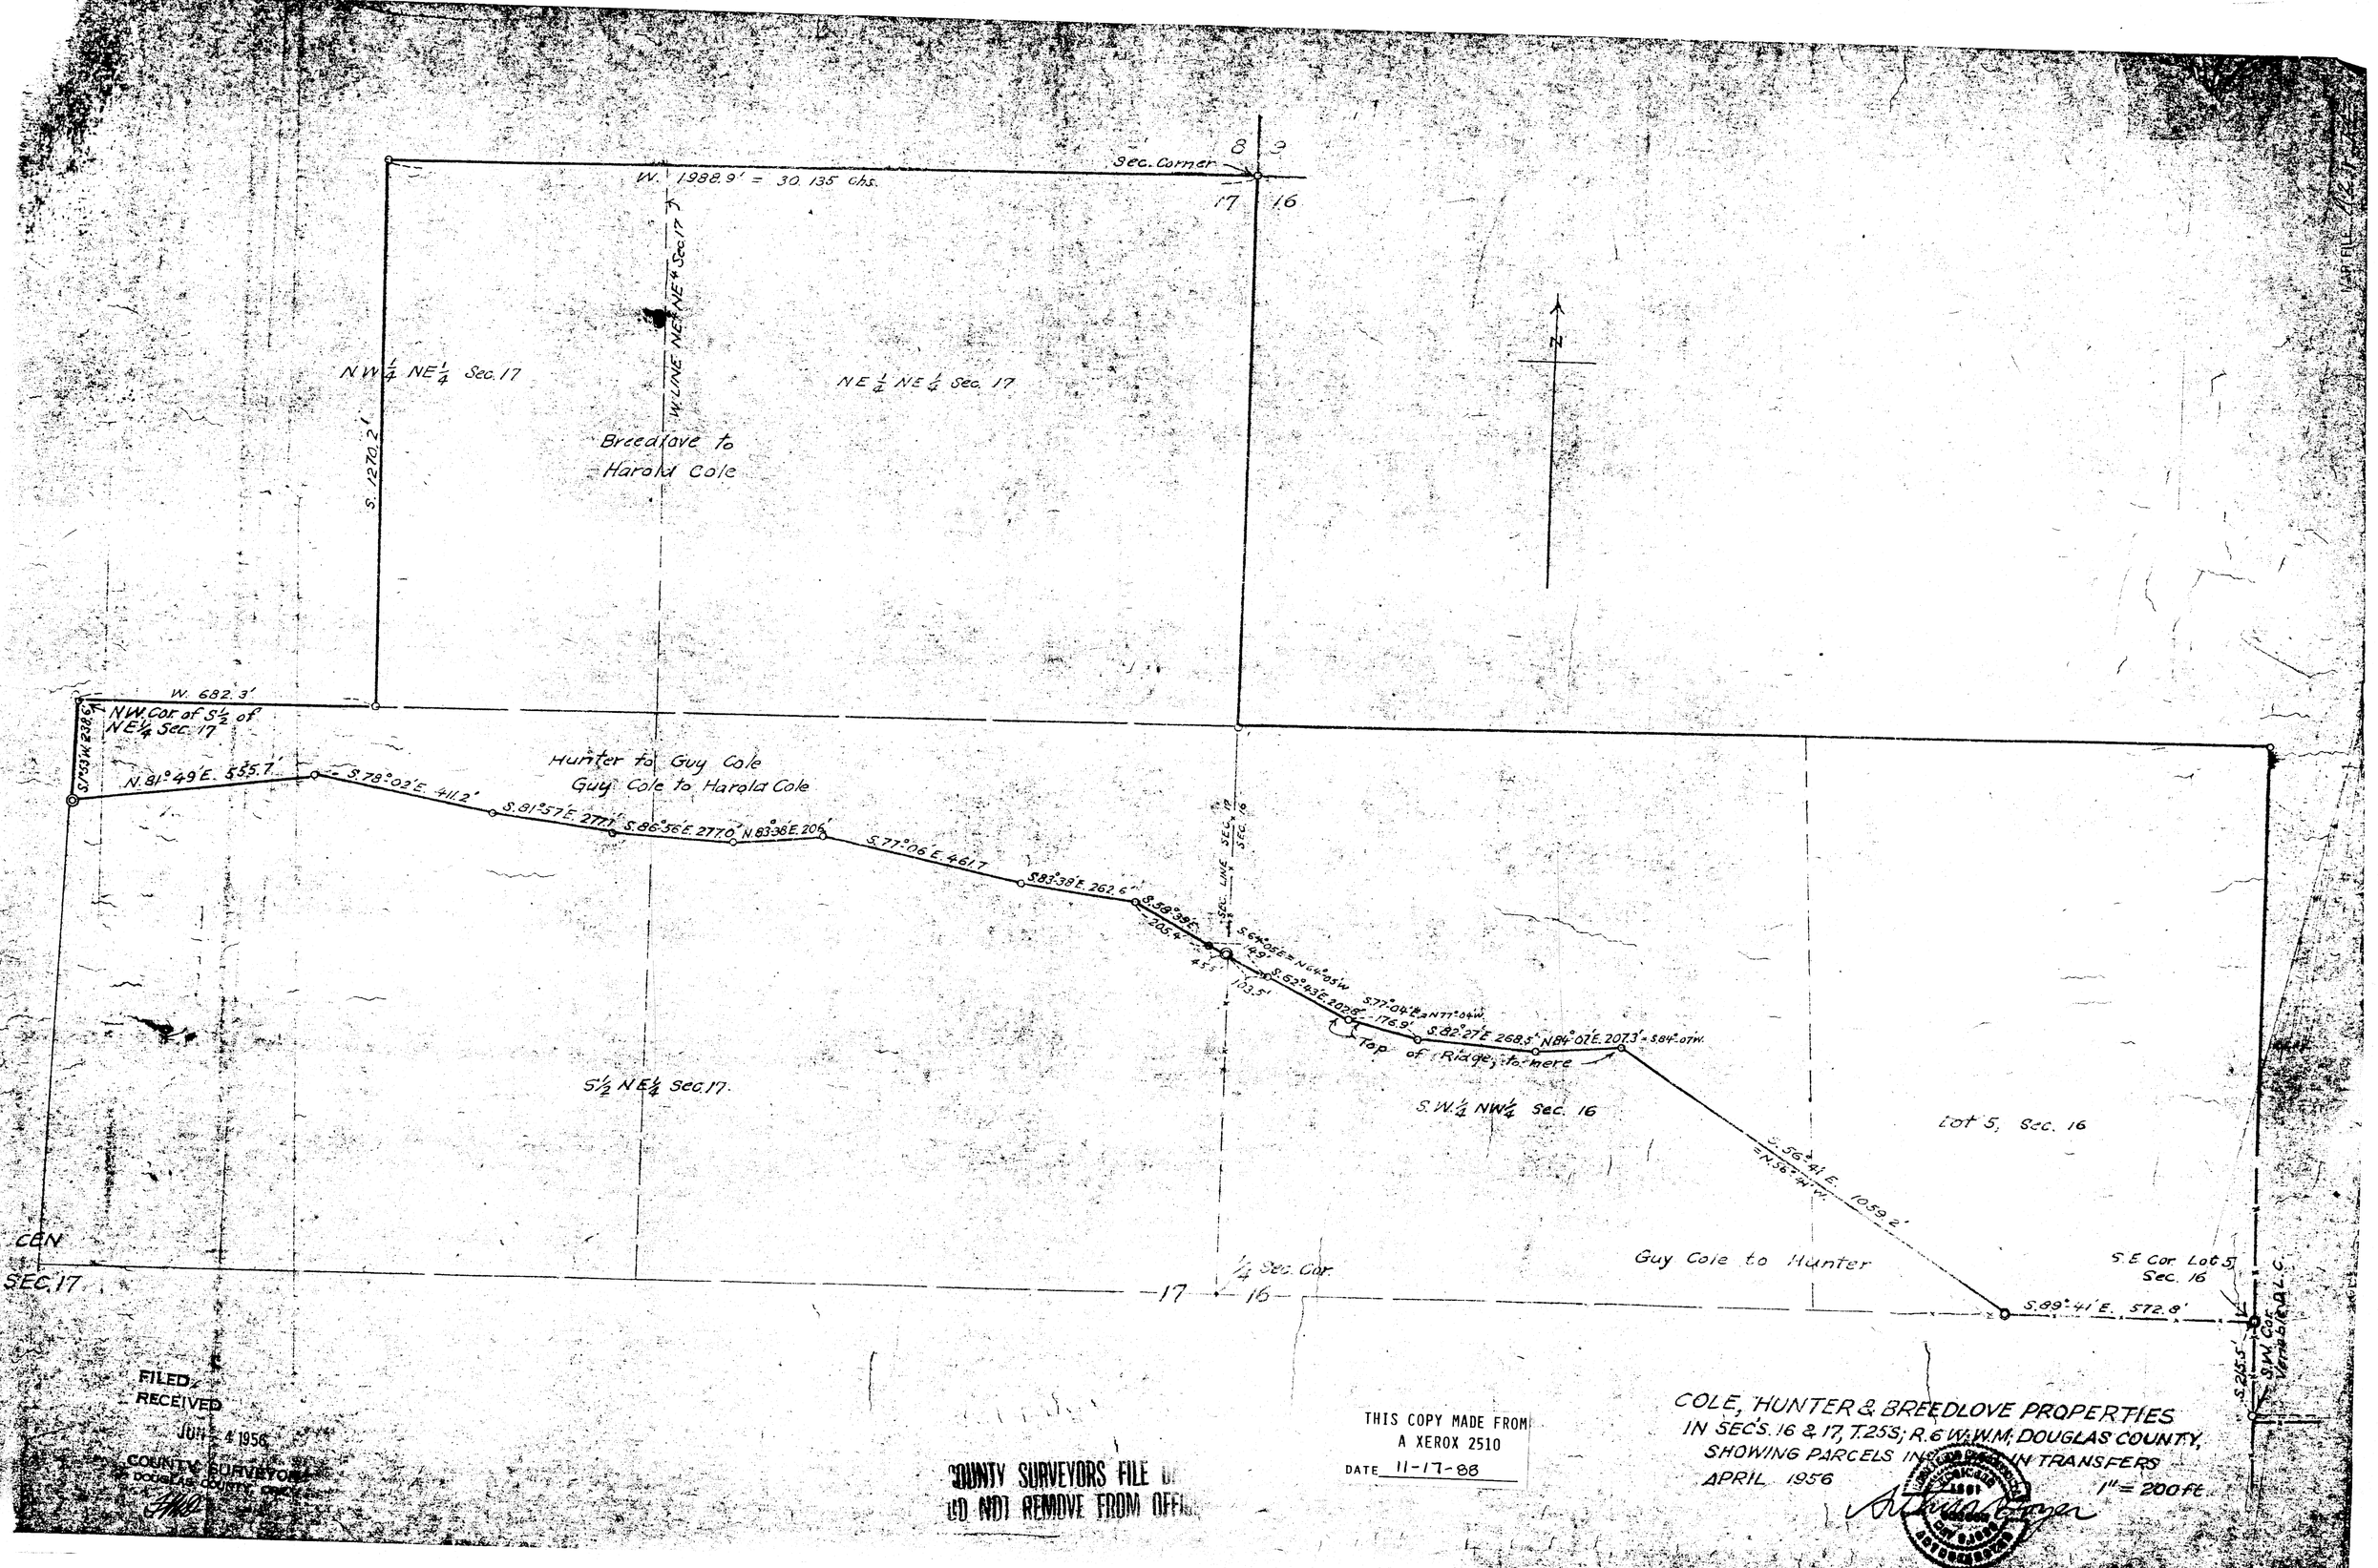
W. 1988.9' = 30.135 chs.
Sec. Corner
8
9
17
16
W. LINE NE¼ NE¼ Sec. 17
NW¼ NE¼ Sec. 17
NE¼ NE¼ Sec. 17
S. 1270.2'
Breedlove to Harold Cole
N
W. 682.3'
NW. Cor of S½ of NE¼ Sec. 17
S.153 W. 238.5'
N. 81°49' E. 535.7'
S. 78°02' E. 411.2'
S. 81°57' E. 277.1'
S. 86°36' E. 277.0'
N. 83°38' E. 205'
S. 77°06' E. 461.7'
S. 83°38' E. 262.6'
S. 58°38' E. 205.4'
S. 64°05' E. = N. 66°05' W. 49.1'
S. 62°43' E. 202.8'
S. 77°04' E. = N. 77°04' W. 176.9'
S. 82°27' E. 268.5'
N. 84°07' E. 207.3' = S. 84°07' W.
Top of Ridge, to mere
SEC. LINE SEC. 17 & SEC. 16
Hunter to Guy Cole
Guy Cole to Harold Cole
S½ NE¼ Sec. 17.
S.W.¼ NW¼ Sec. 16
Lot 5, Sec. 16
S. 56°41' E. 1059.2'
= N. 56°41' W.
Guy Cole to Hunter
S.E. Cor Lot 5 Sec. 16
S. 89°41' E. 572.8'
S.W. Cor. Vetter D.L.C.
S. 215.5'
CON
SEC. 17
¼ Sec. Cor
17
16
FILED
RECEIVED
JUN 4 1956
COUNTY SURVEYOR
DOUGLAS COUNTY, ORE.
COUNTY SURVEYORS FILE
DO NOT REMOVE FROM OFFICE
THIS COPY MADE FROM
A XEROX 2510
DATE 11-17-88
COLE, HUNTER & BREEDLOVE PROPERTIES
IN SEC'S. 16 & 17, T.25S; R.6 W.W.M; DOUGLAS COUNTY,
SHOWING PARCELS INVOLVED IN TRANSFERS
APRIL 1956
1" = 200 ft.