MAP FILE M3 - 69

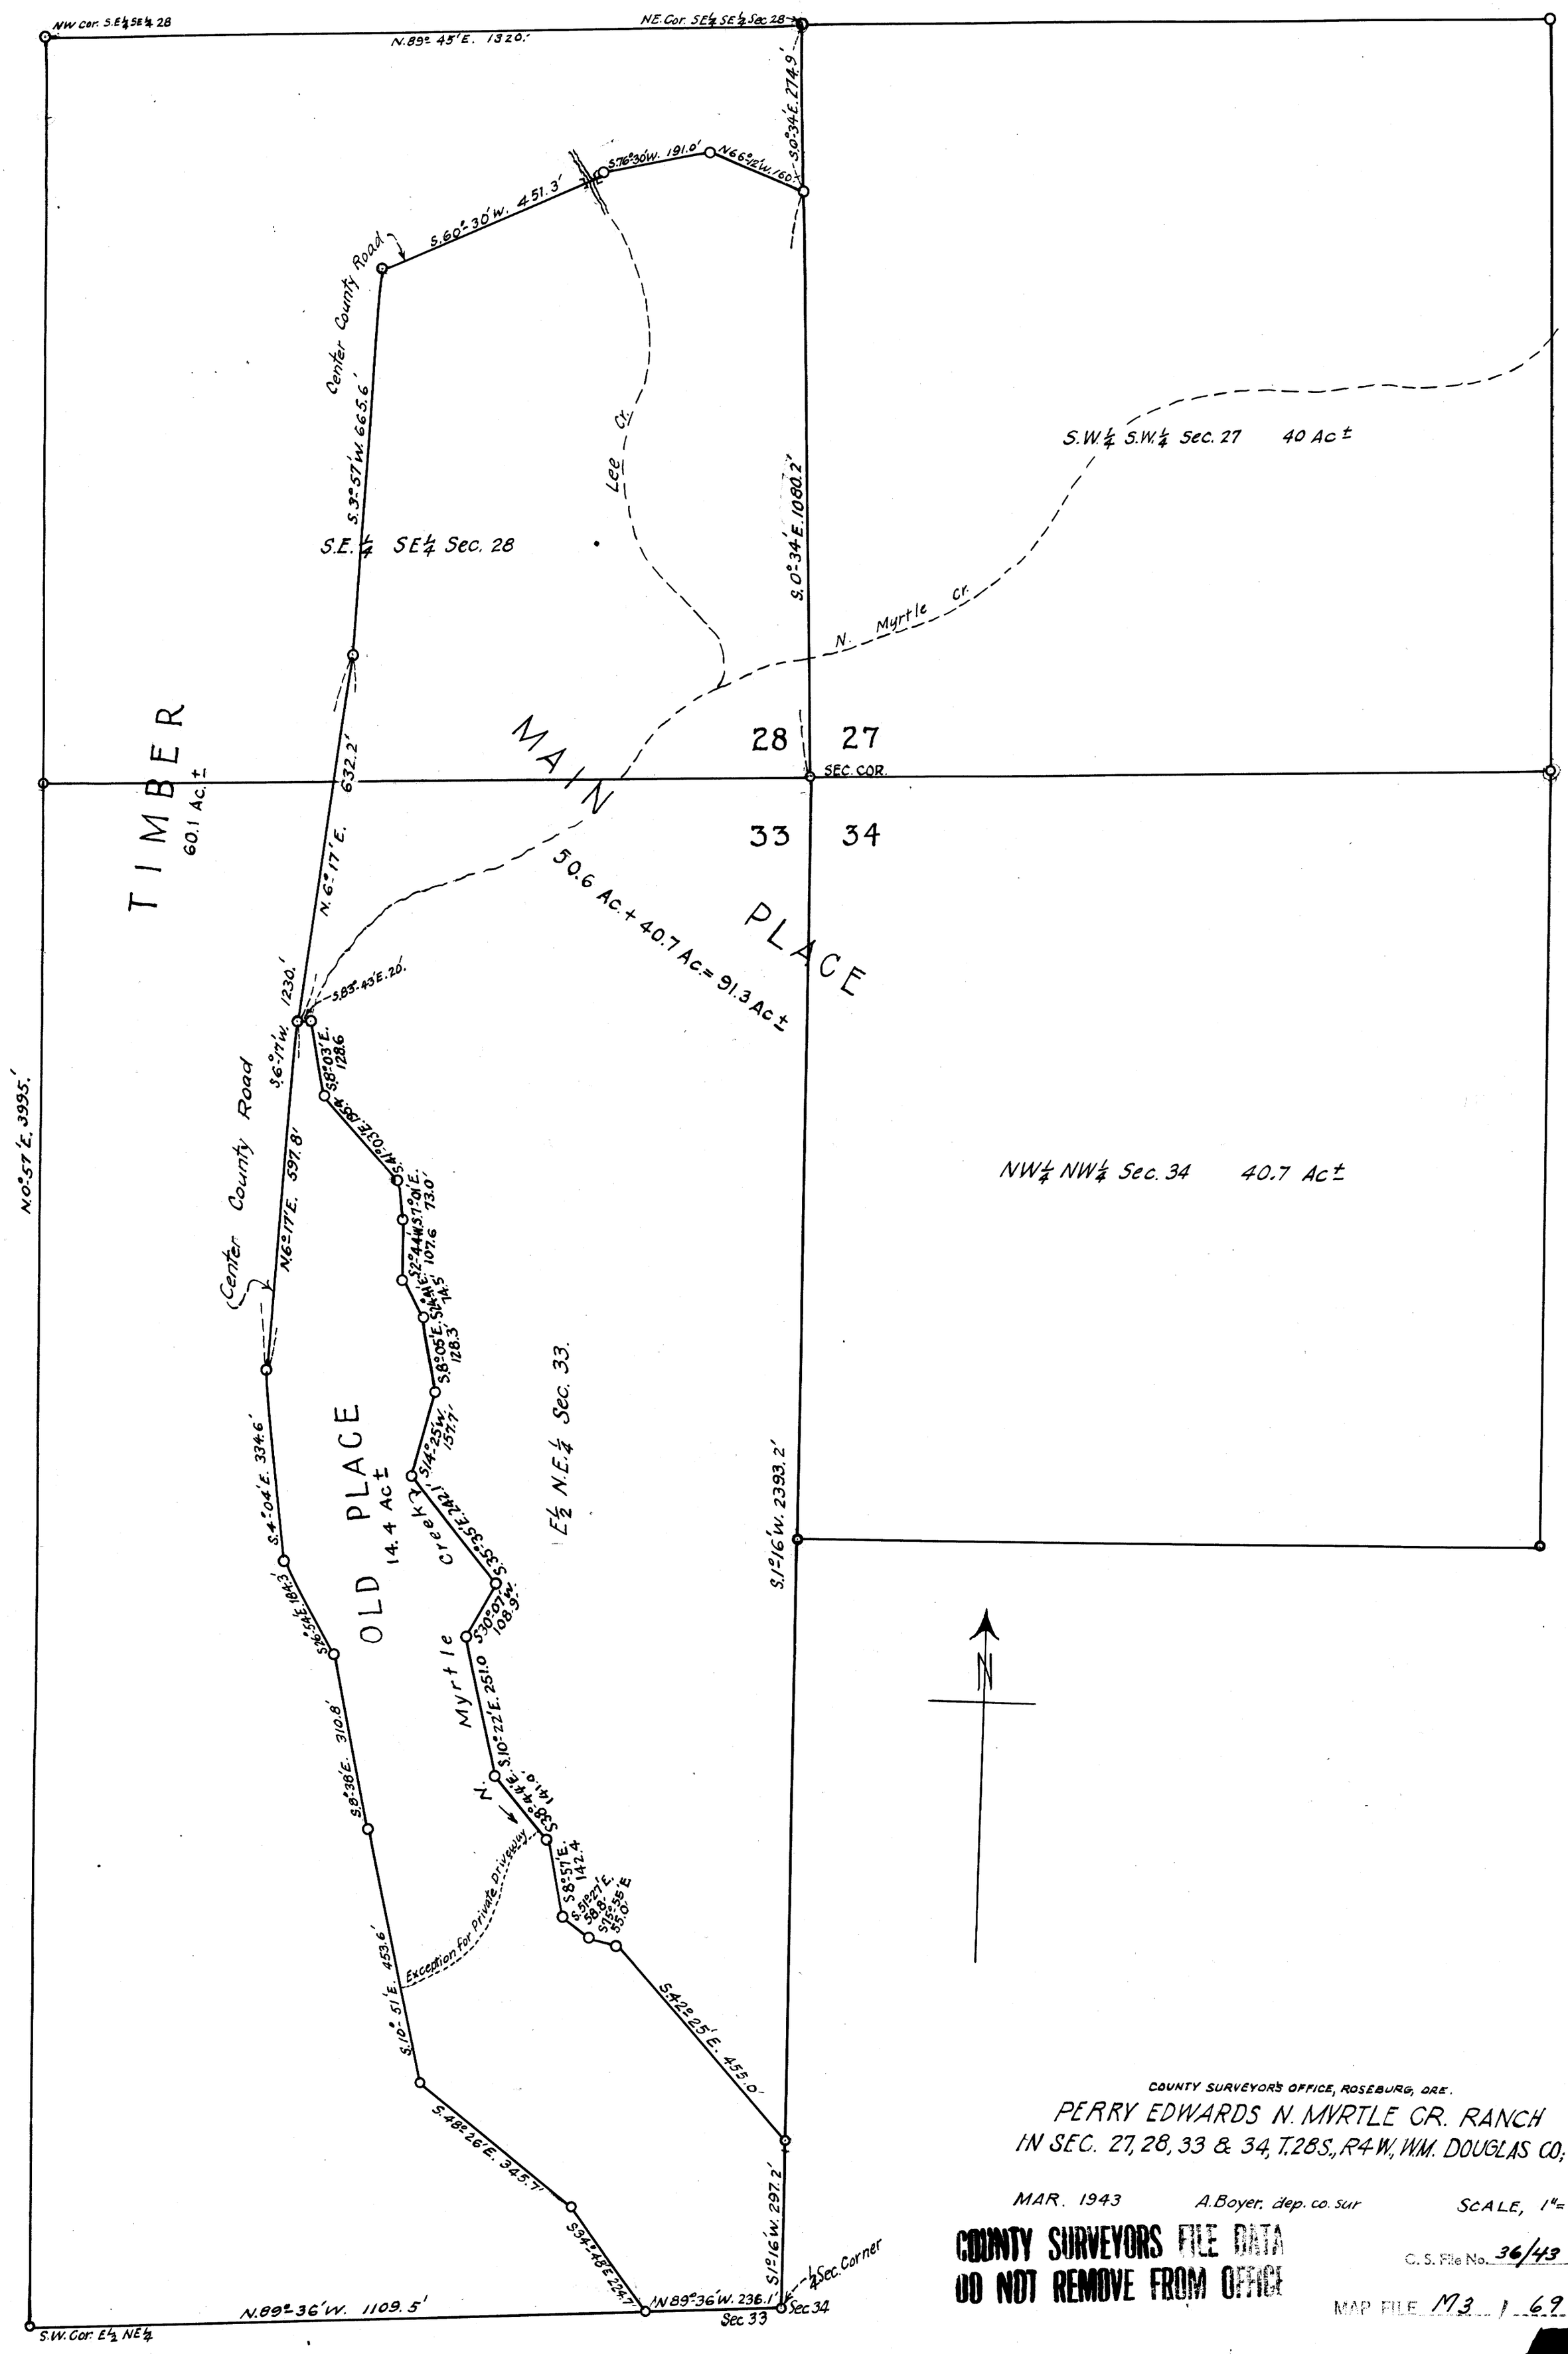

COUNTY SURVEYOR'S OFFICE, ROSEBURG, ORE.

PERRY EDWARDS N. MYRTLE CR. RANCH

IN SEC. 27, 28, 33 & 34, T.28S., R4W, W.M. DOUGLAS CO; ORE.

MAR. 1943 A. Boyer, dep. co. sur SCALE, 1" = 200 ft.

COUNTY SURVEYORS FILE DATA
DO NOT REMOVE FROM OFFICE

C. S. File No. 36/43

MAP FILE M3 / 69