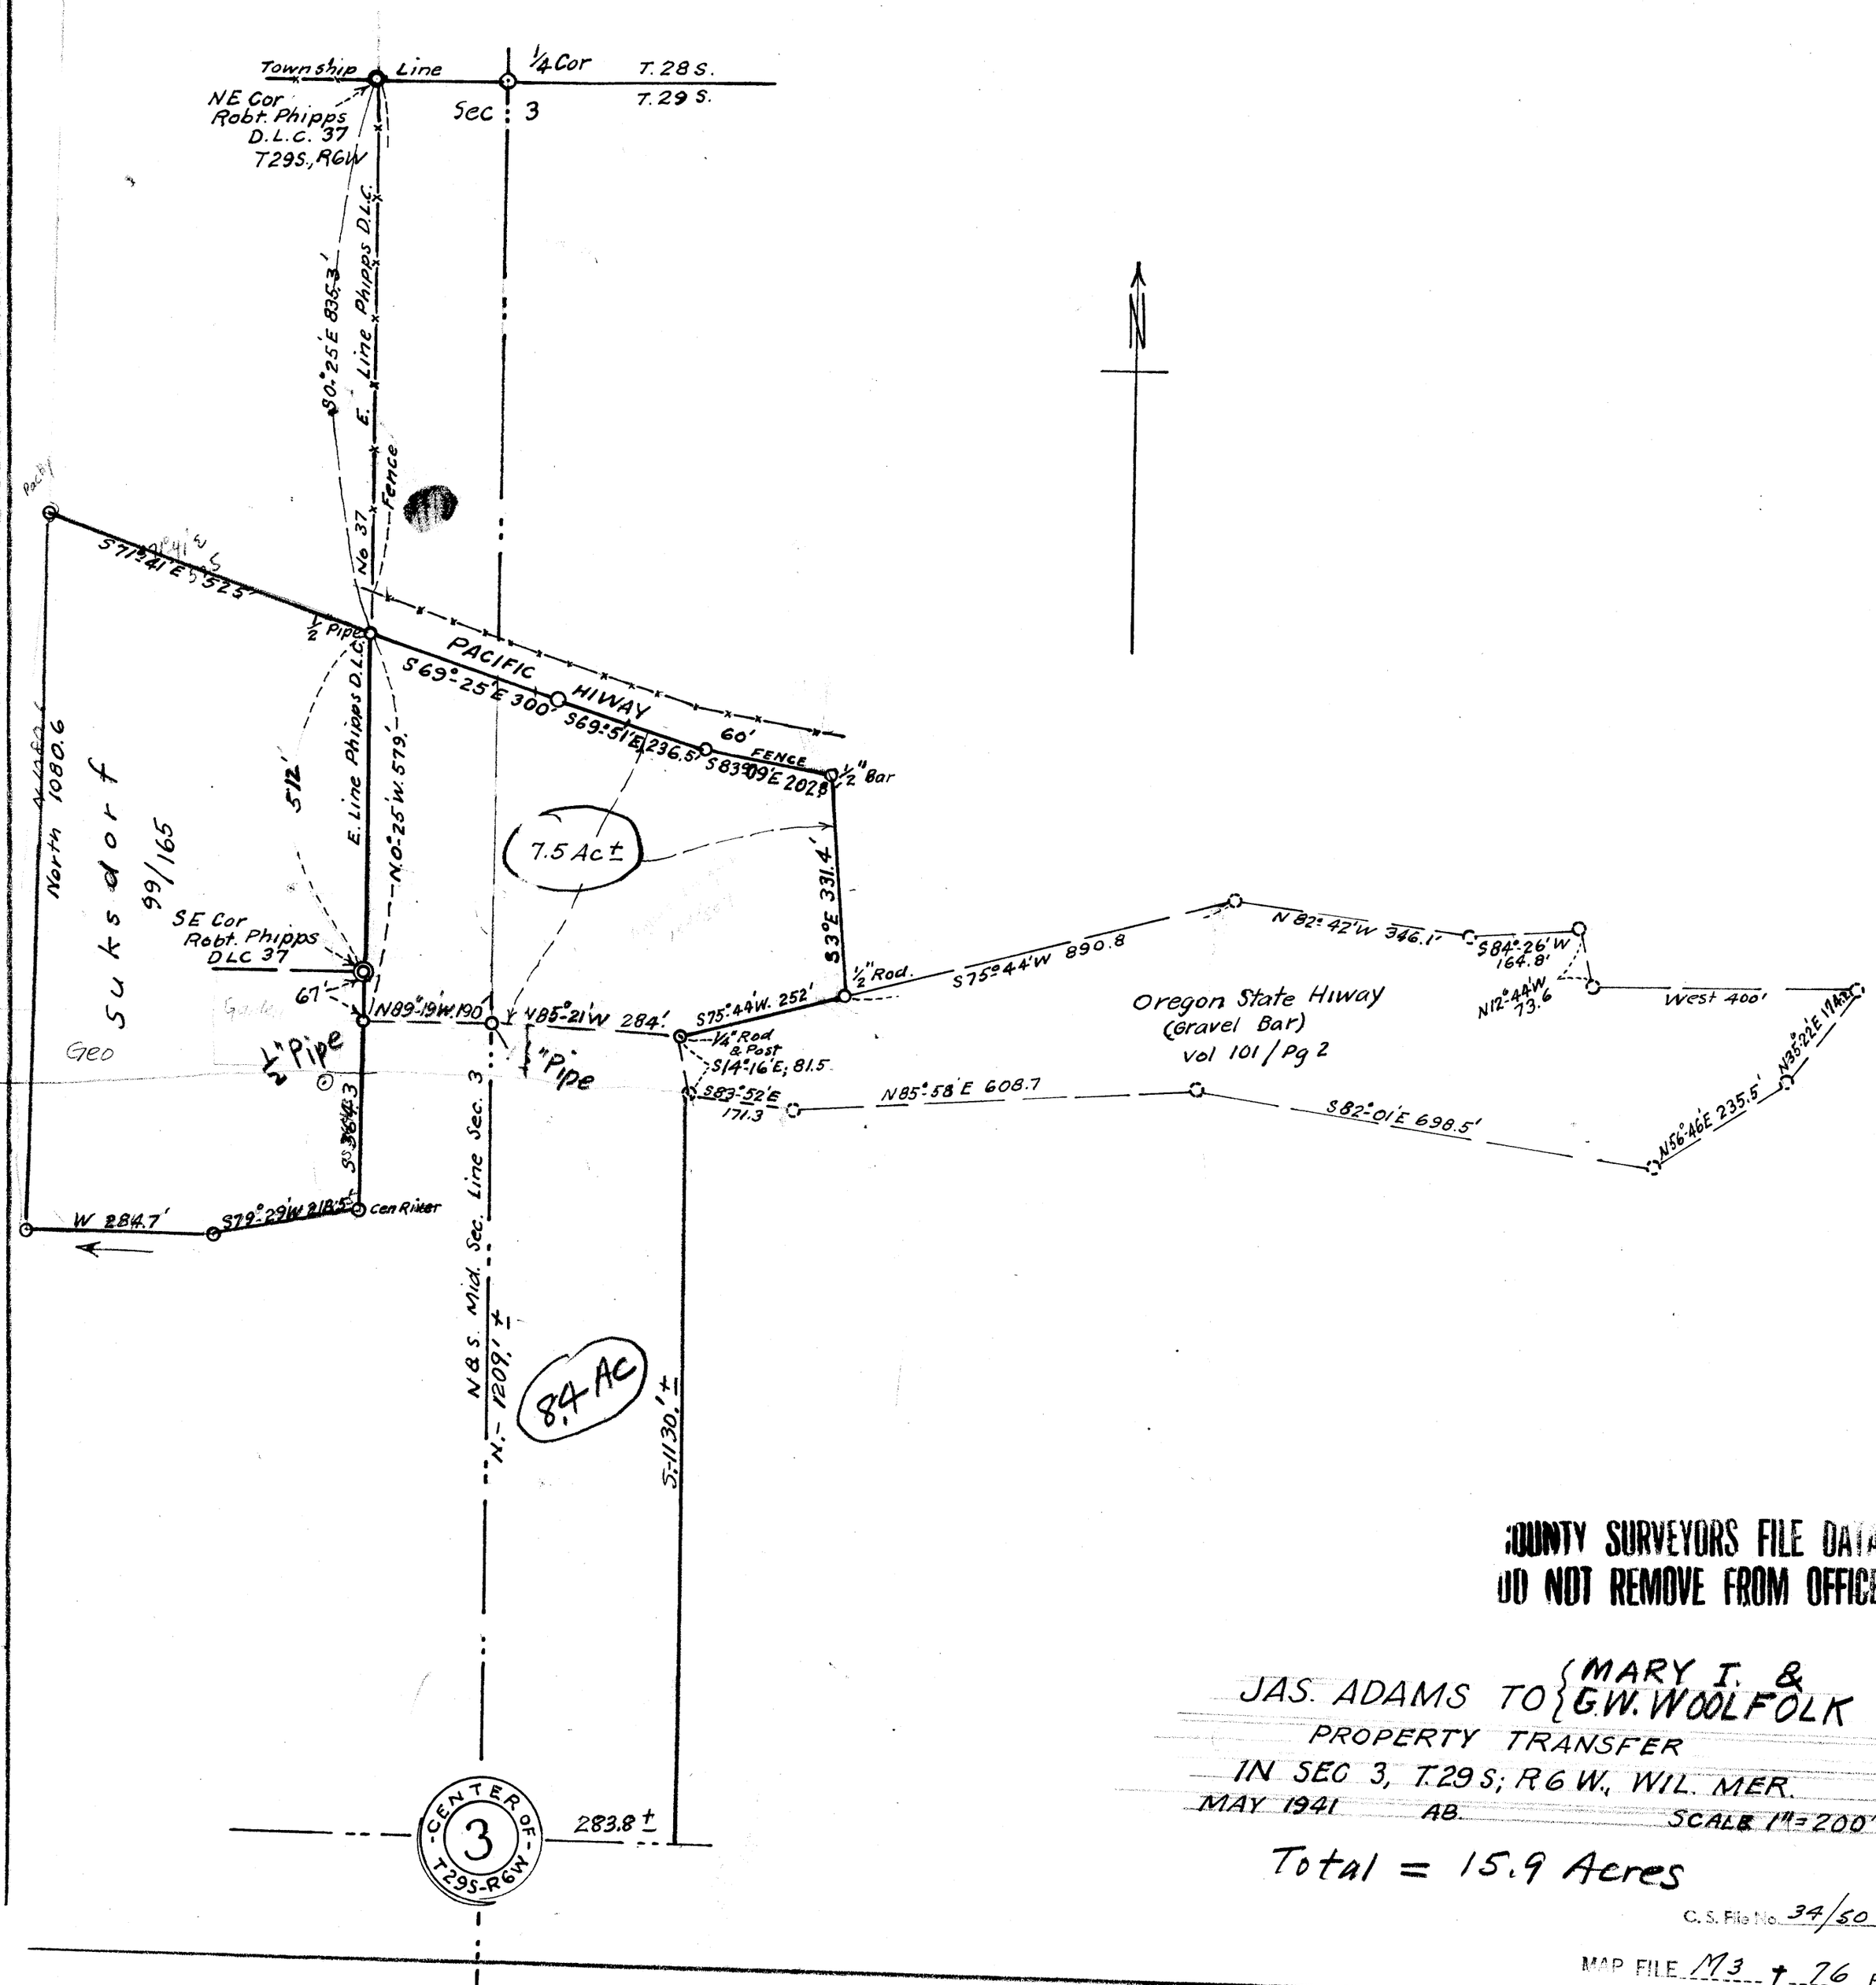

COUNTY SURVEYORS FILE DATA
DO NOT REMOVE FROM OFFICE

JAS. ADAMS TO { MARY T. & G.W. WOOLFOLK

PROPERTY TRANSFER

IN SEC 3, T.29 S; R6 W., WIL. MER.

MAY 1941 AB. SCALE 1" = 200'

Total = 15.9 Acres

C. S. File No. 34/50

MAP FILE M3 + 76 P