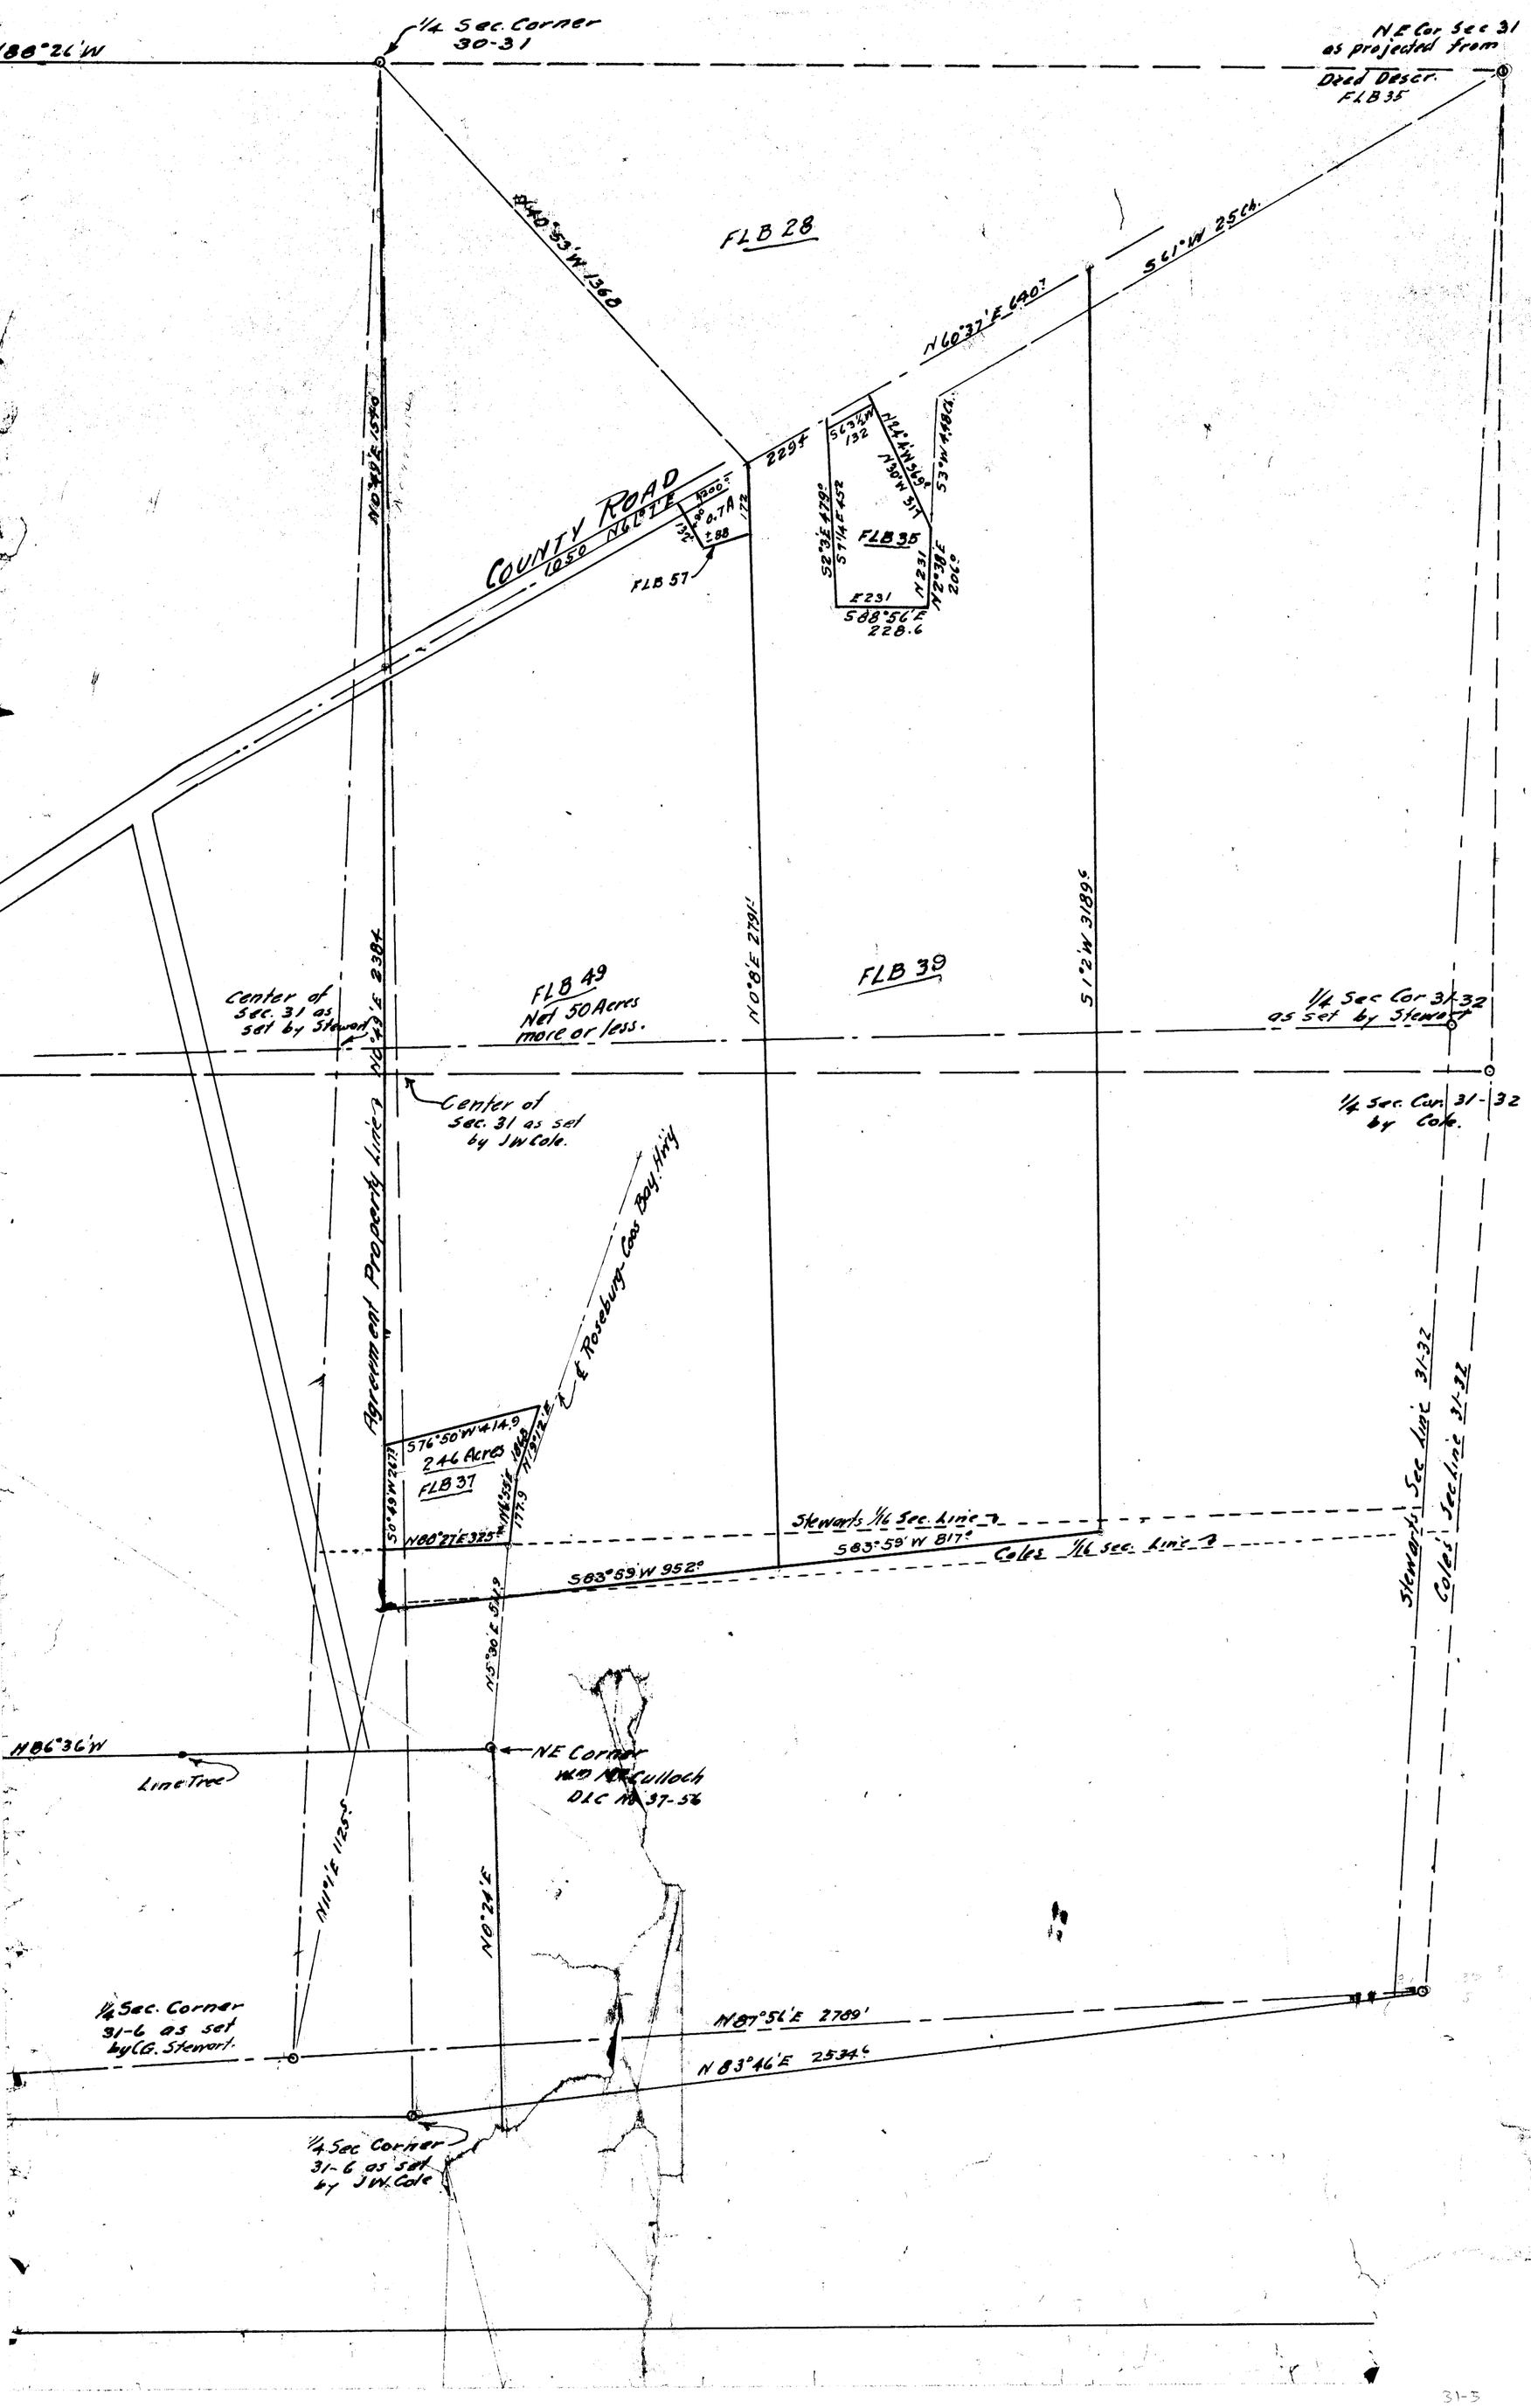

COUNTY SURVEYORS FILE DATA
DO NOT REMOVE FROM OFFICE

E 1/2 SECTION 31
T28S R7W
SHOWING
CERTAIN DEED DESCRIPTIONS.

OFFICE OF DOUGLAS COUNTY SURVEYOR
MARCH 25 1933

Note :- This map trace from map of survey made 1922 with the deed descriptions plotted hereon.

SCALE 1" = 300'

NOTE - APRIL 1963, MADE MYLAR FROM OLD WORN TRACING, WHICH IS FILED IN OLD MAP DRAWER No. 1, MAP 2. L. Lewis
Moved to CS 5/7

~~Drawer 58~~ M6-30
C.S. FILE No. 5/7
~~Drawer 58~~
MAP FILE M 6-30

31-5