M 7-26

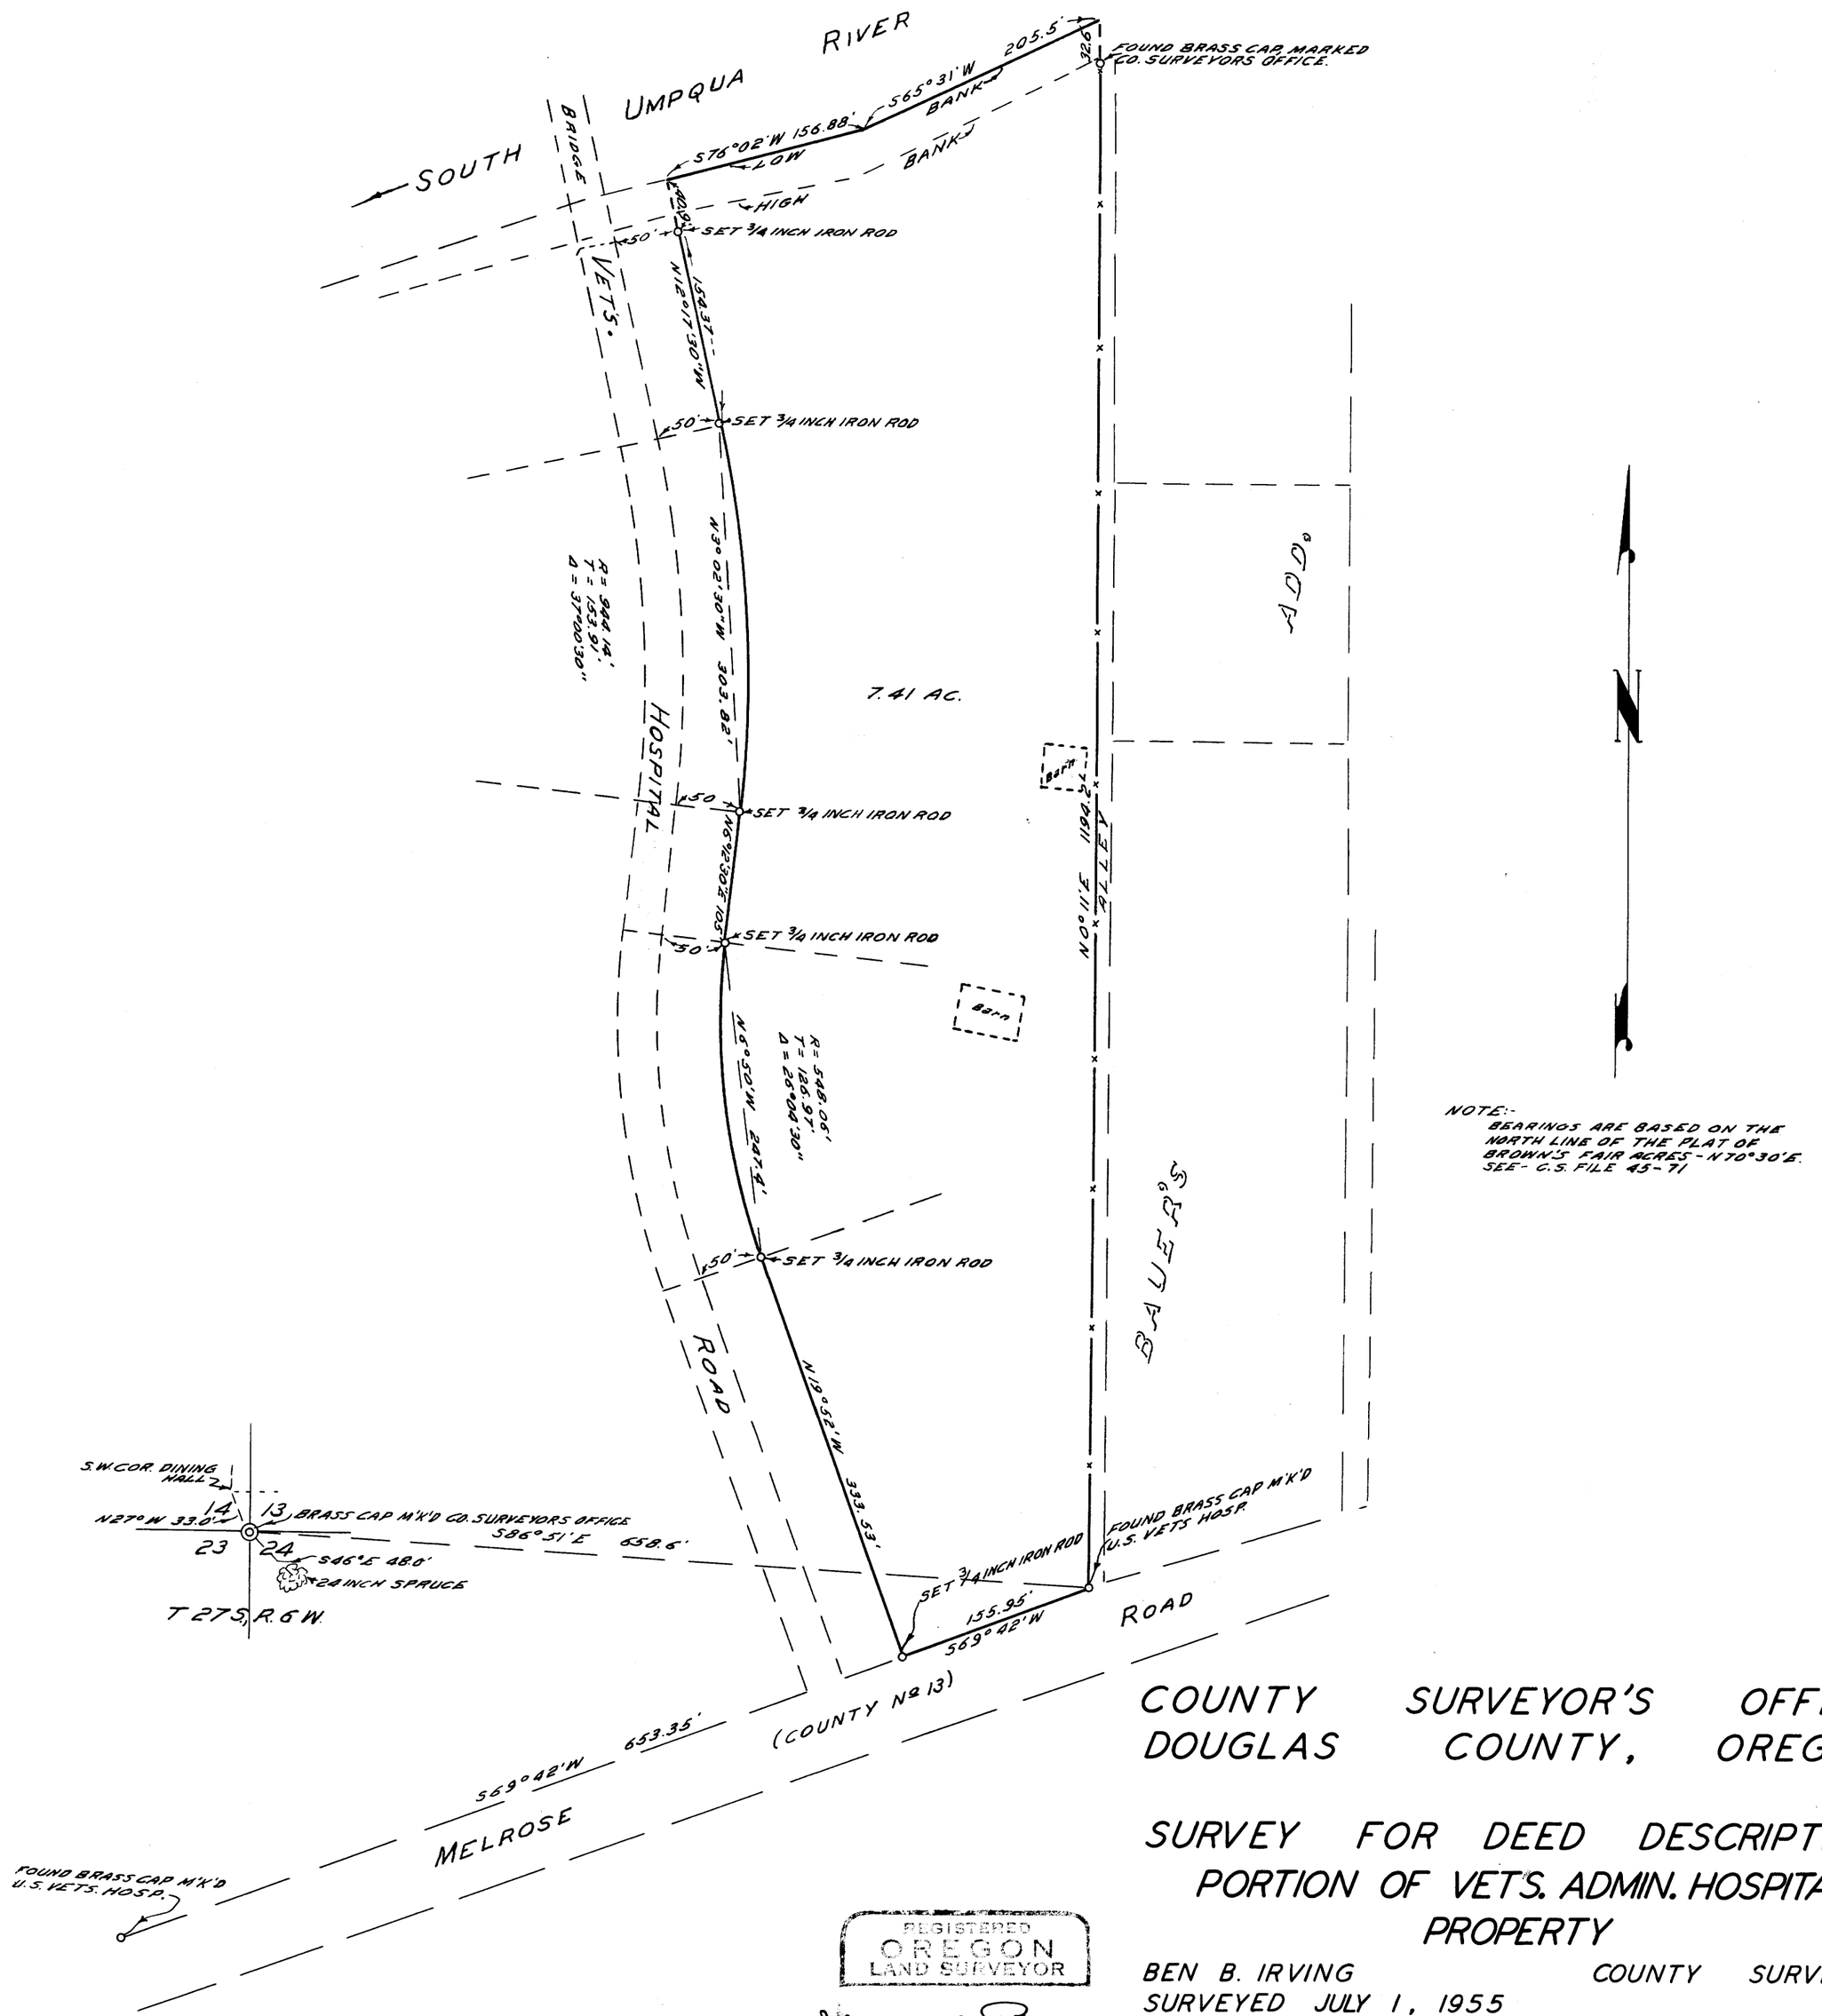

REGISTERED OREGON LAND SURVEYOR
NOV. 9 1953
JAMES W. BYRON
203

COUNTY SURVEYOR'S OFFICE
DOUGLAS COUNTY, OREGON

SURVEY FOR DEED DESCRIPTION PORTION OF VETS. ADMIN. HOSPITAL PROPERTY

BEN B. IRVING — COUNTY SURVEYOR
SURVEYED JULY 1, 1955 — BY
JAMES W. BYRON - DEPUTY — SCALE 1" = 100'
SURVEYED FOR — VETS. ADMIN.

COUNTY SURVEYORS FILE
DO NOT REMOVE FROM OFF

46/159
MAP FILE M 7-26