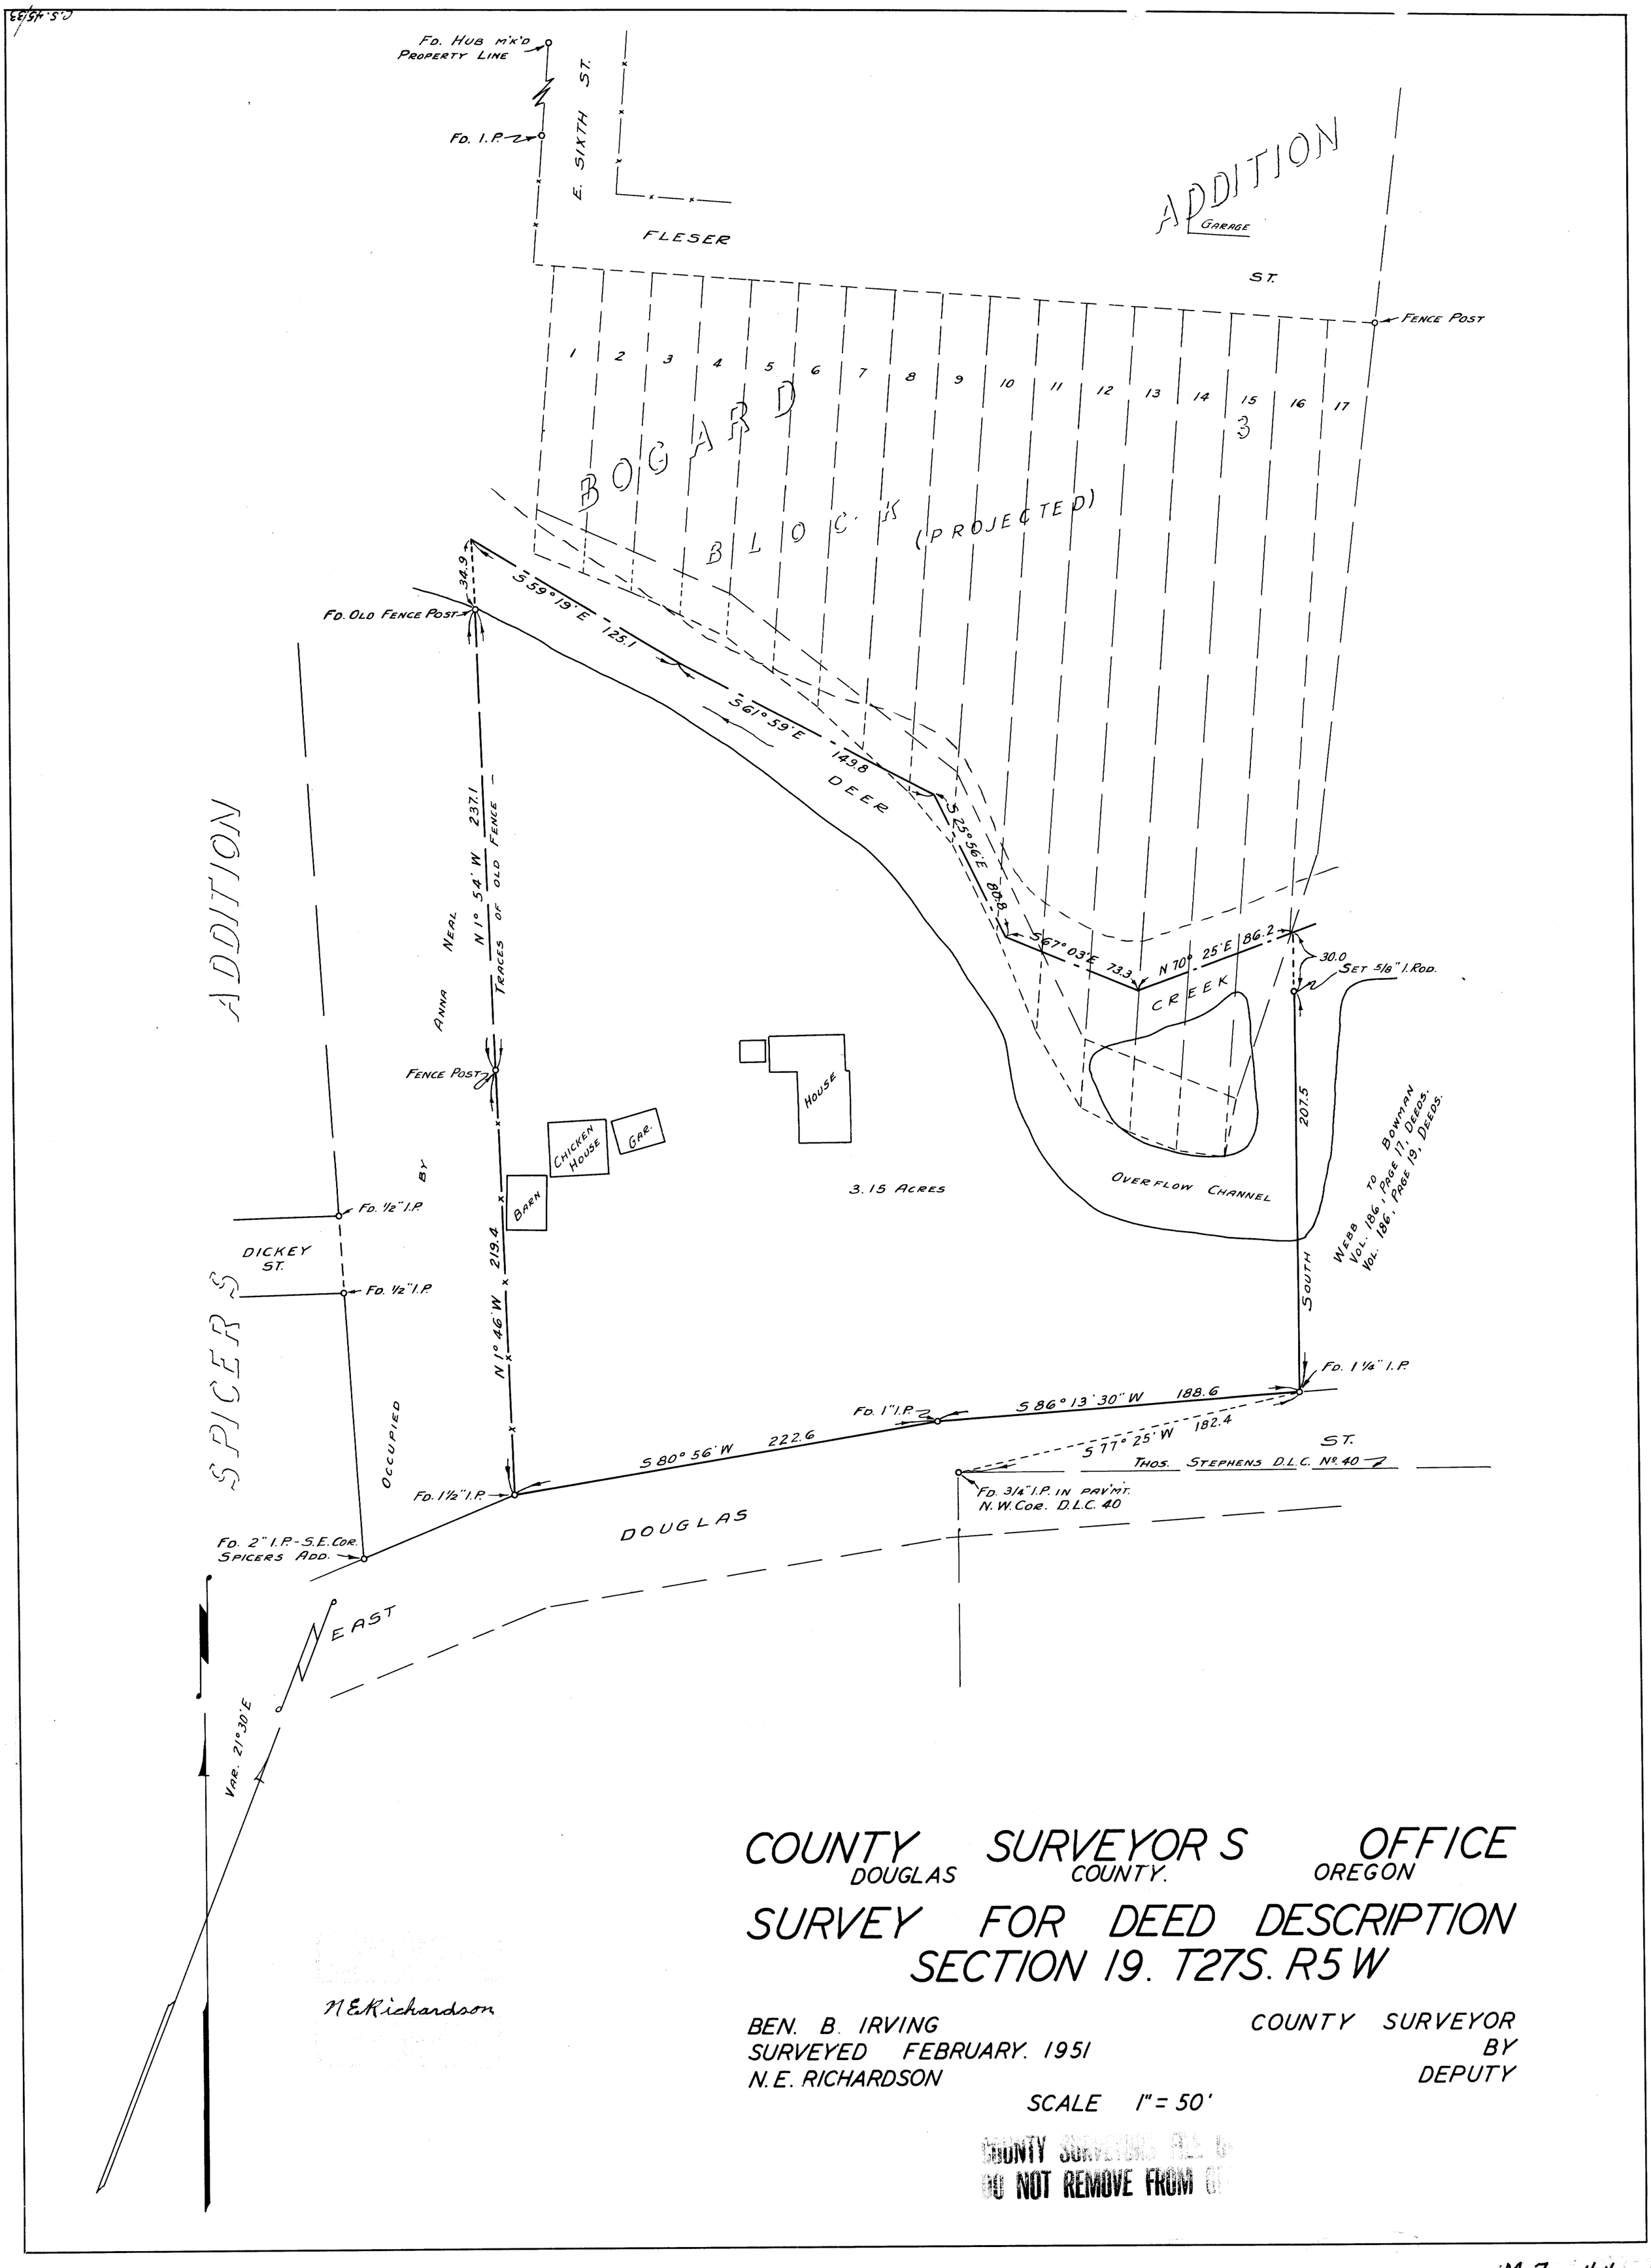

COUNTY SURVEYOR'S OFFICE
DOUGLAS COUNTY. OREGON

SURVEY FOR DEED DESCRIPTION
SECTION 19. T27S. R5W

BEN. B. IRVING — COUNTY SURVEYOR
SURVEYED FEBRUARY. 1951 — BY
N.E. RICHARDSON — DEPUTY

SCALE 1" = 50'

COUNTY SURVEYOR'S FILE
DO NOT REMOVE FROM

MAP FILE M 7 - 44