COUNTY SURVEYORS FILE DATA
DO NOT REMOVE FROM OFFICE

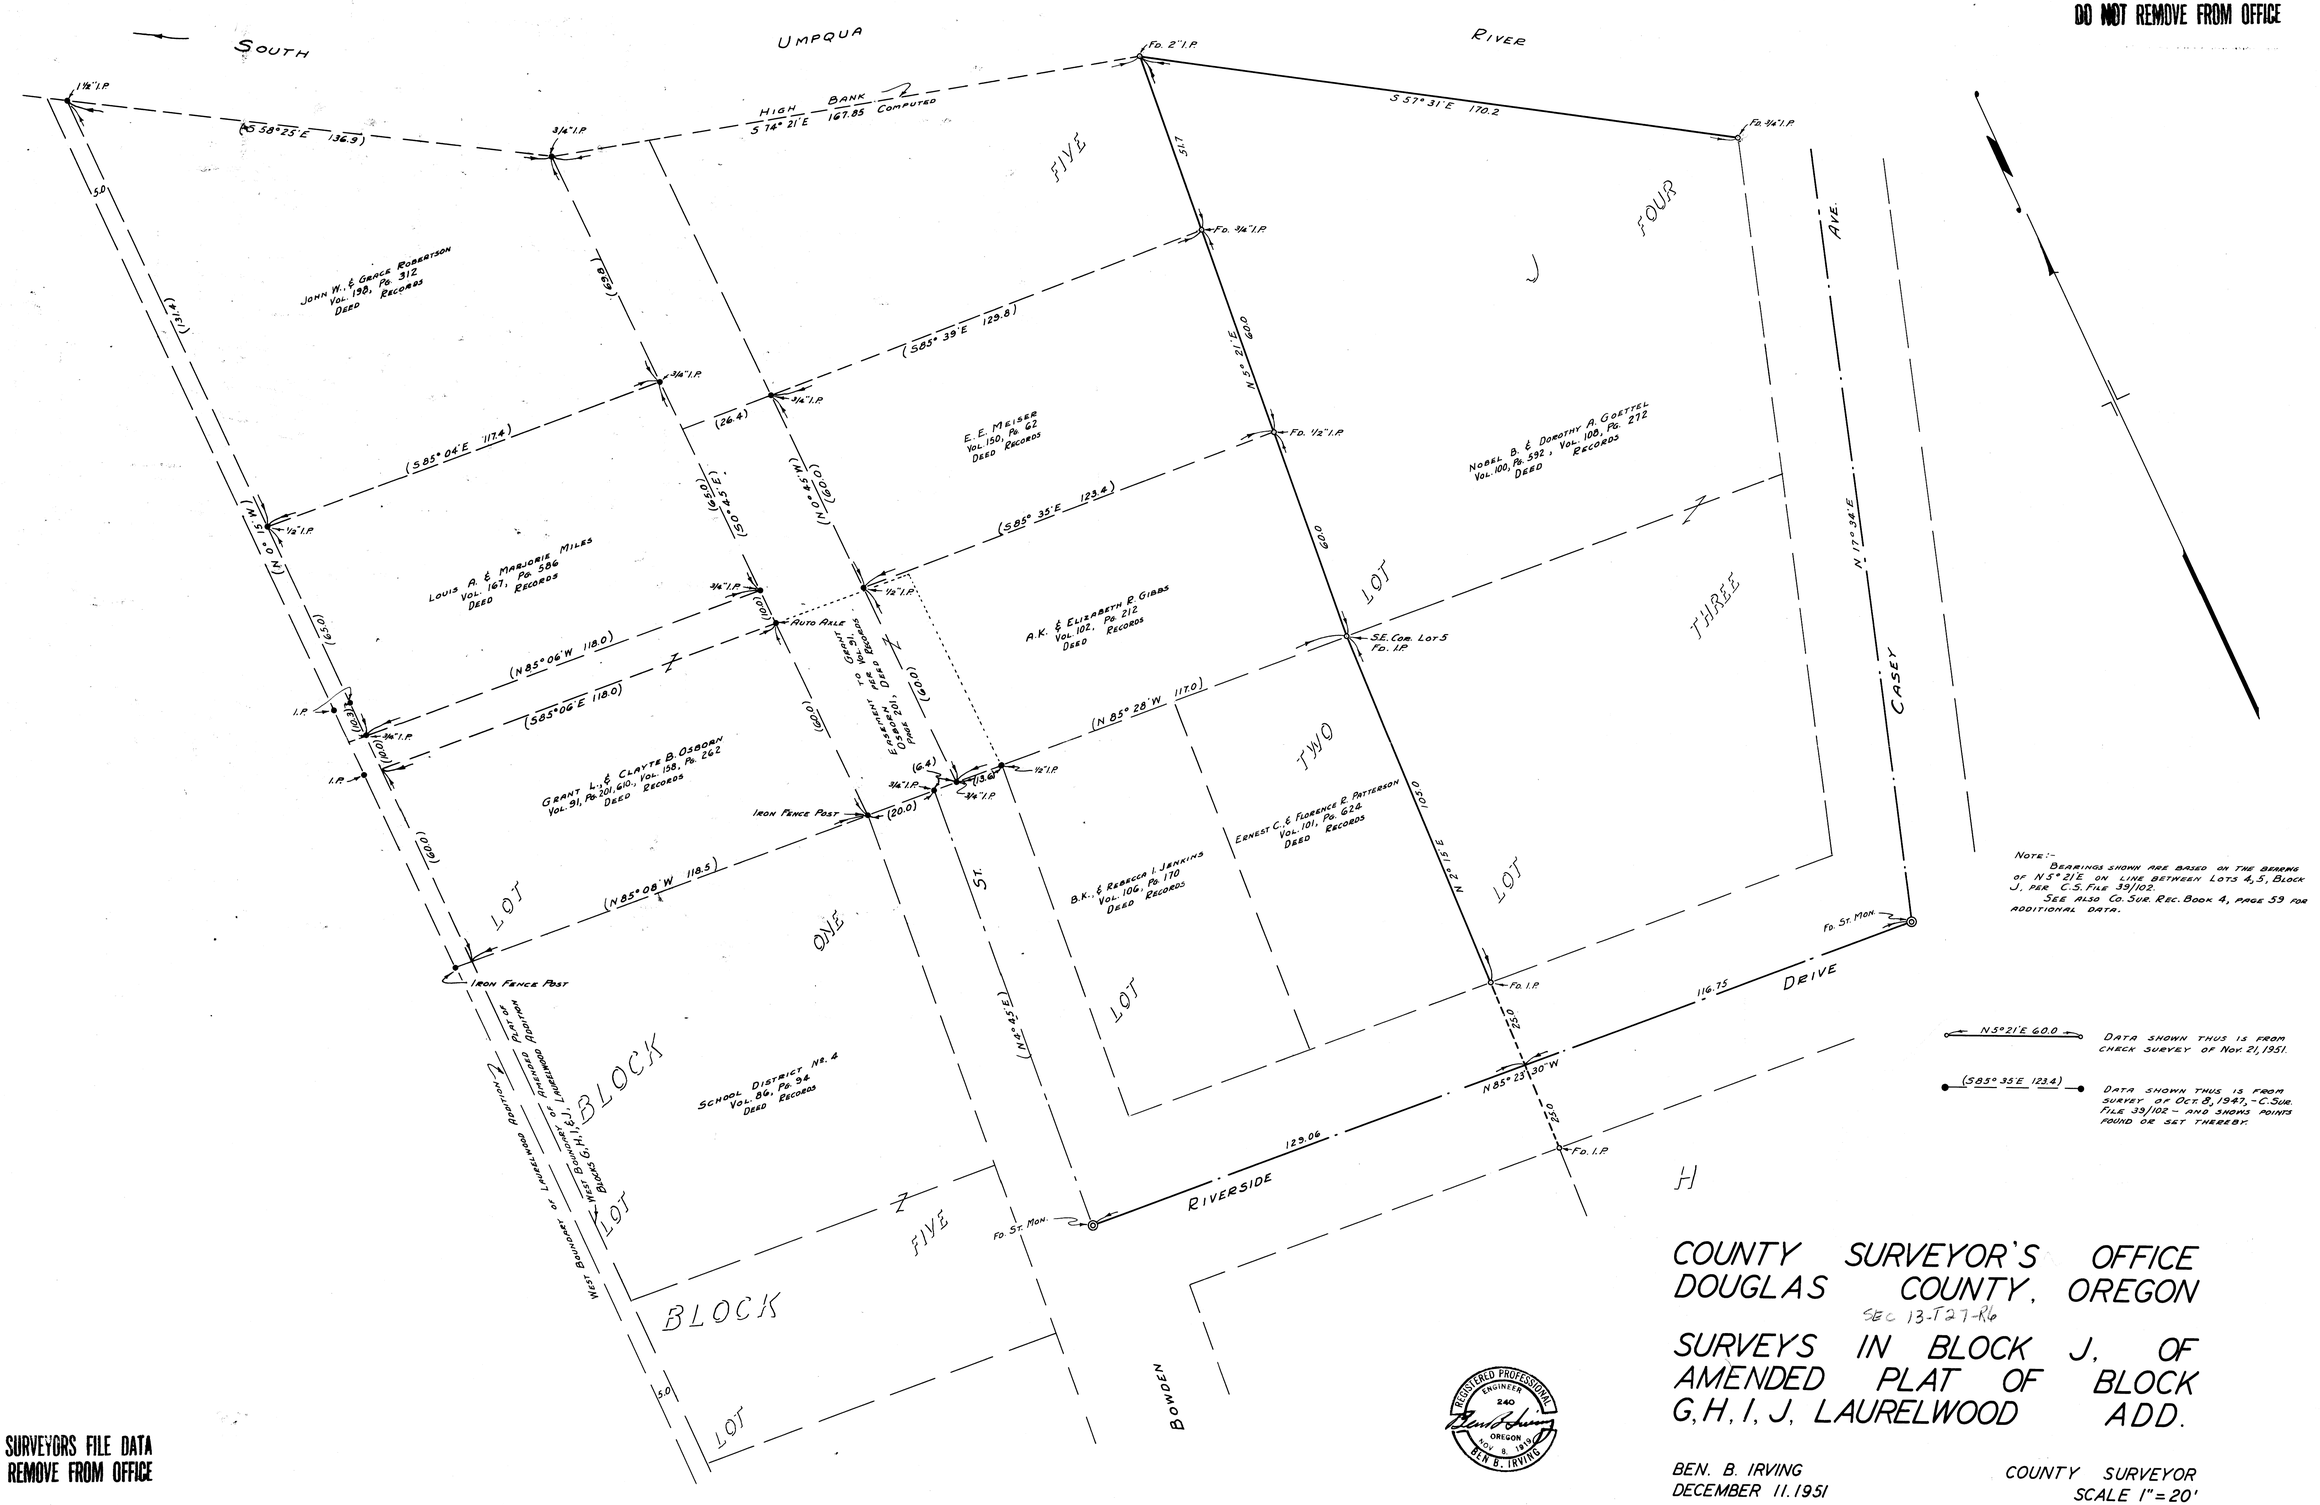

NOTE:- BEARINGS SHOWN ARE BASED ON THE BEARING OF N 5° 21' E ON LINE BETWEEN LOTS 4, 5, BLOCK J. PER C.S. FILE 39/102. SEE ALSO CO. SUR. REC. BOOK 4, PAGE 59 FOR ADDITIONAL DATA.

N 5° 21' E 60.0 — DATA SHOWN THUS IS FROM CHECK SURVEY OF NOV. 21, 1951.

(S 85° 35' E 123.4) — DATA SHOWN THUS IS FROM SURVEY OF OCT. 8, 1947, - C. SUR. FILE 39/102 - AND SHOWS POINTS FOUND OR SET THEREBY.

COUNTY SURVEYOR'S OFFICE
DOUGLAS COUNTY, OREGON

SEC 13-T27-R6

SURVEYS IN BLOCK J, OF AMENDED PLAT OF BLOCK G, H, I, J, LAURELWOOD ADD.

BEN. B. IRVING
DECEMBER 11. 1951

COUNTY SURVEYOR
SCALE 1" = 20'

COUNTY SURVEYORS FILE DATA
DO NOT REMOVE FROM OFFICE

C.S. File No. 45/47
MAP FILE M 8-21

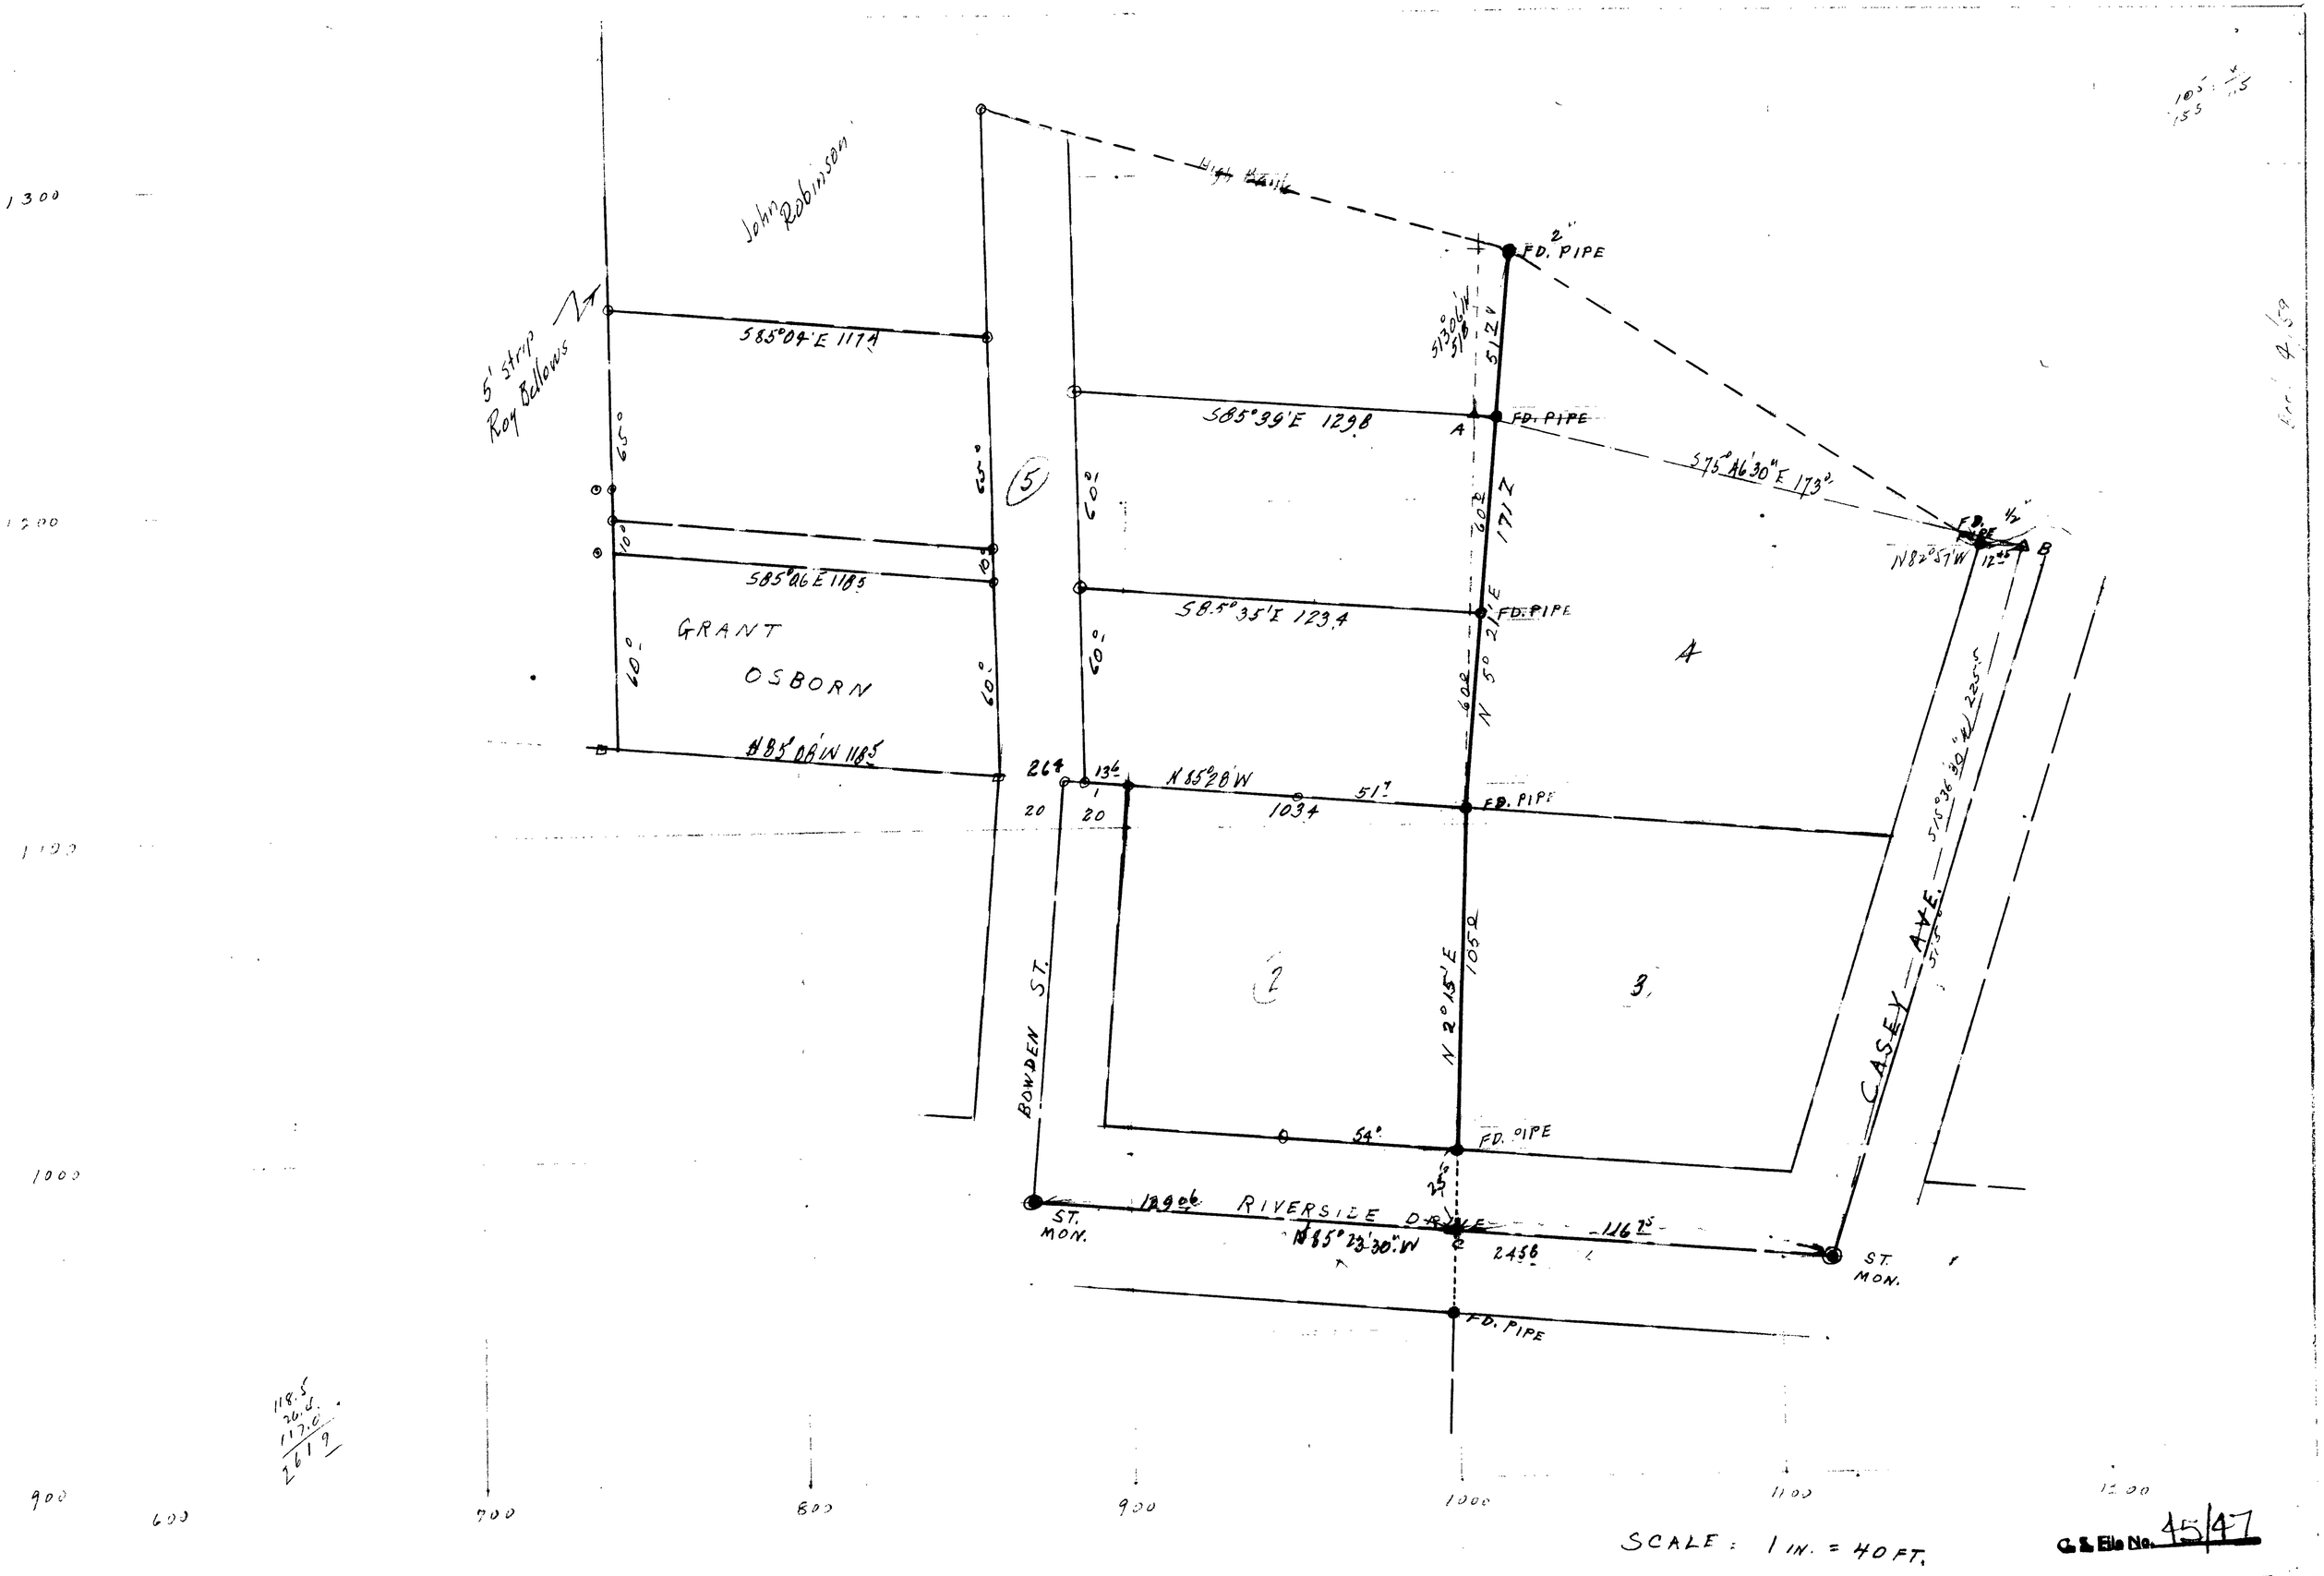
John Robinson
5' strip Roy Bellows
S85°04'E 117.4
S85°39'E 129.8
S85°26'E 118.5
S85°35'E 123.4
GRANT
OSBORN
N85°08'W 118.5
N85°28'W
103.4
51.7
FD. PIPE
2" FD. PIPE
A
B
S75°46'30"E 173.2
N82°57'W
12.5
A
S15°36'30"W 225.5
CASEY AVE.
BOWDEN ST.
N 2°15'E 105.2
54°
RIVERSIDE DRIVE
N85°23'30"W
245.6
116.7
ST. MON.
264
13.6
20
5
2
3
1300
1200
1100
1000
900
600
700
800
900
1000
1100
1200
SCALE: 1 IN. = 40 FT.
G.S. File No. 45/47

CS FILE FOLDER

CONTAINS

MORE

INFORMATION