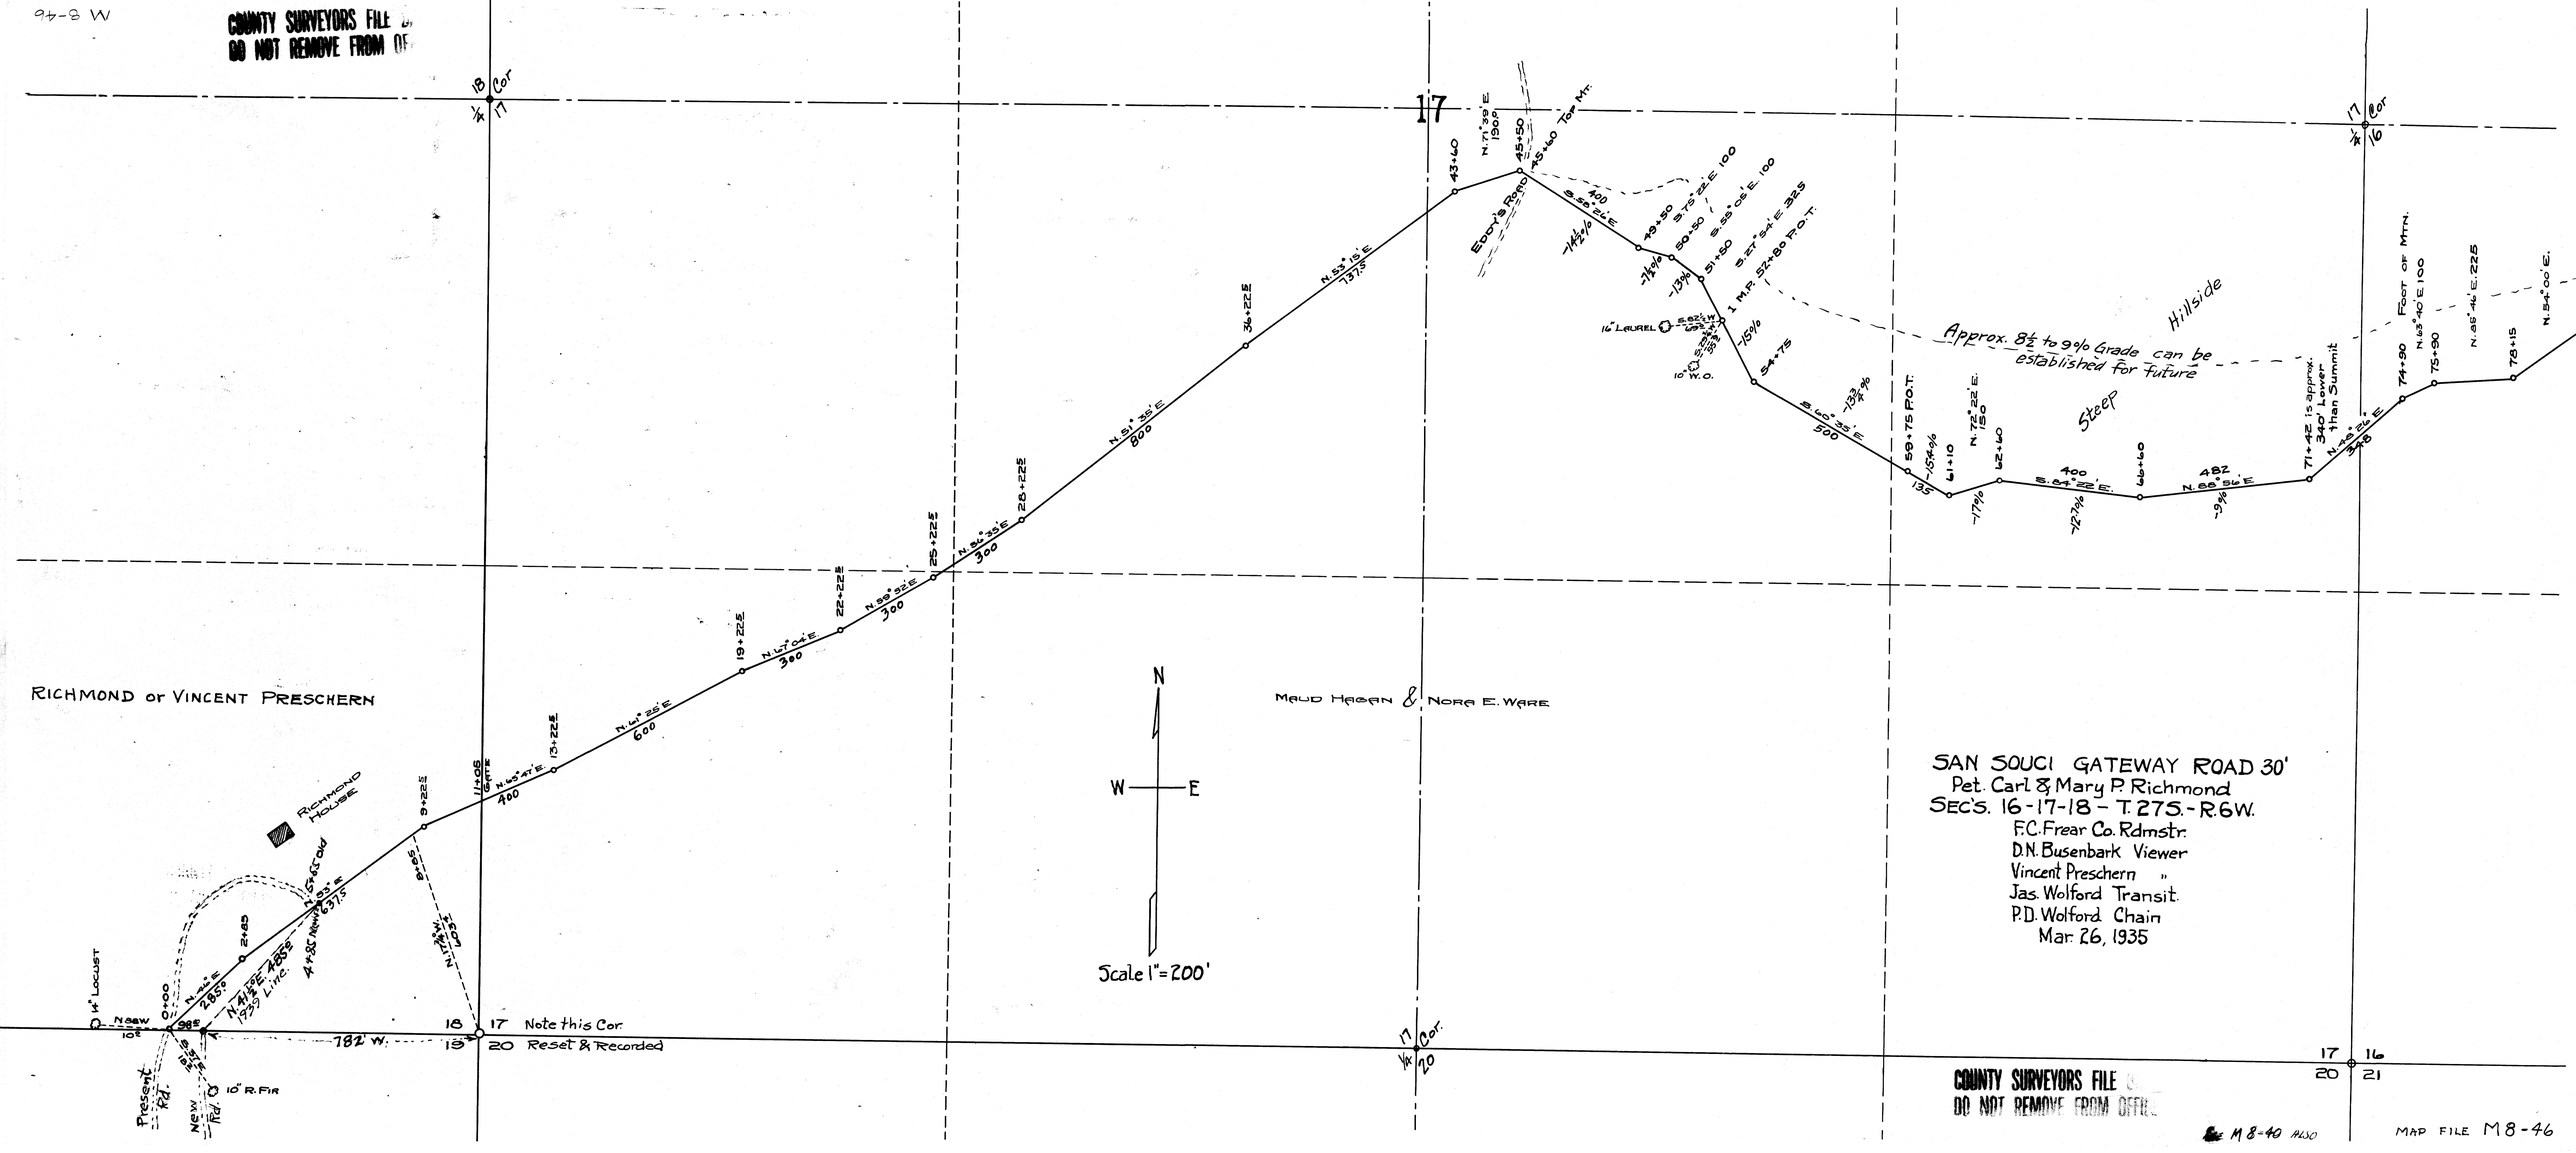M 8-46
COUNTY SURVEYORS FILE
DO NOT REMOVE FROM OFFICE