OS-8 W

COUNTY SURVEYORS FILE
DO NOT REMOVE FROM OFF

J.C. PRINGLE
GATEWAY ROAD

Sec. 33 T.23S. R.4 W. W.M.

Douglas County Oregon

H.L. Eppstein County Surveyor.

Scale 1" = 100'

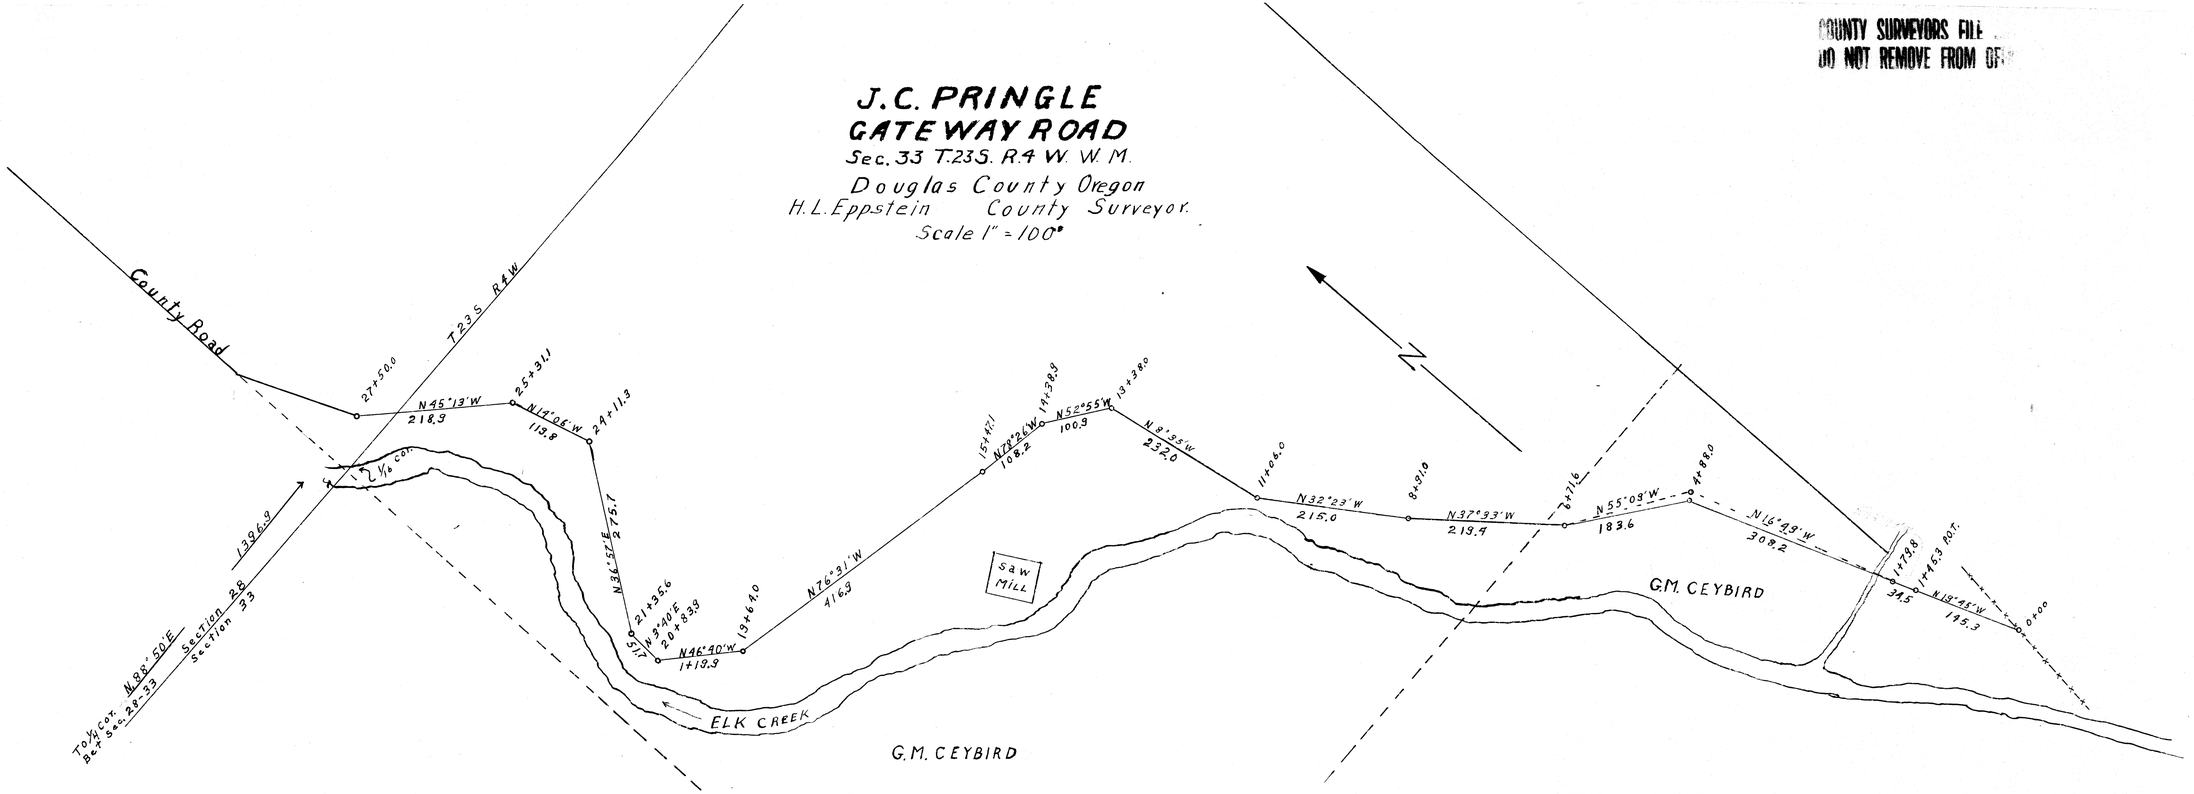

COUNTY SURVEYORS FILE
DO NOT REMOVE FROM

T23-4

J.C. Pringle
Gateway.
MAP FILE M 8-50