M 8-77

COUNTY SURVEYORS FILE
DO NOT REMOVE FROM OFFICE

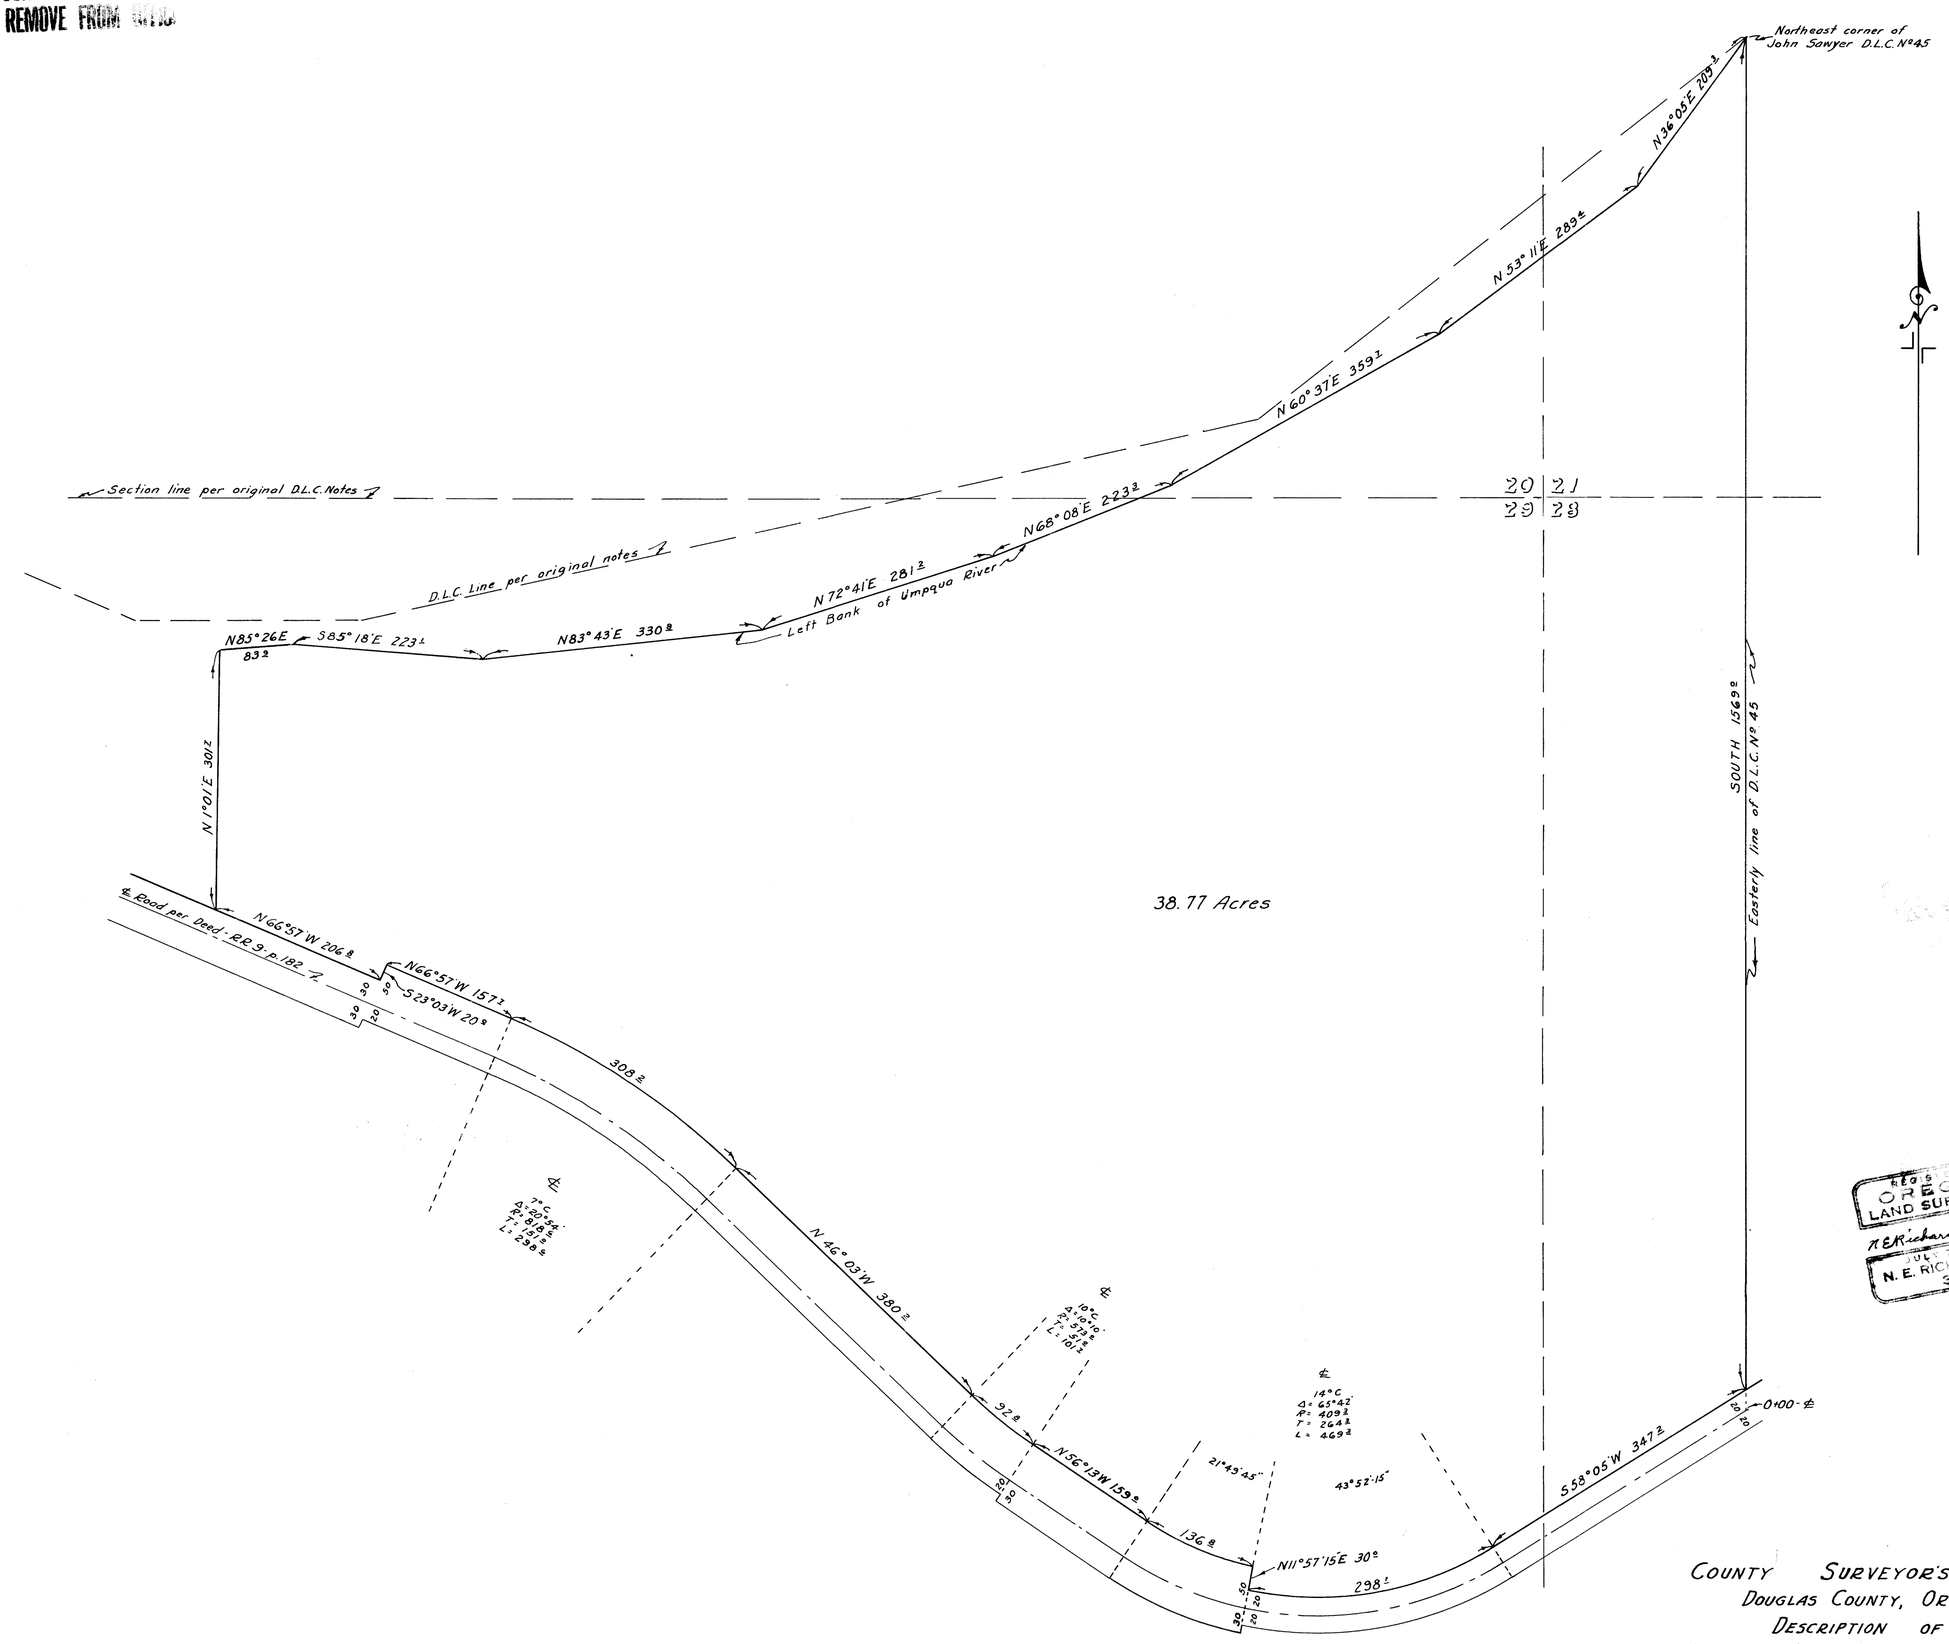

COUNTY SURVEYOR'S OFFICE
DOUGLAS COUNTY, OREGON
DESCRIPTION OF
PART OF JOHN SAWYER D.L.C. No 45
SECTION 20, 21, 28, 29, T 22 S., R 8 W., W.M.
BEN B. IRVING COUNTY SURVEYOR.
SURVEYED BY
N. E. RICHARDSON DEPUTY COUNTY SURVEYOR.
SCALE 1" = 100'
AUGUST 5, 1946.

COUNTY SURVEYORS FILE
DO NOT REMOVE FROM OFFICE

MAP FILE M 8-77
FILE 206 DRAWER 38