M 9-18

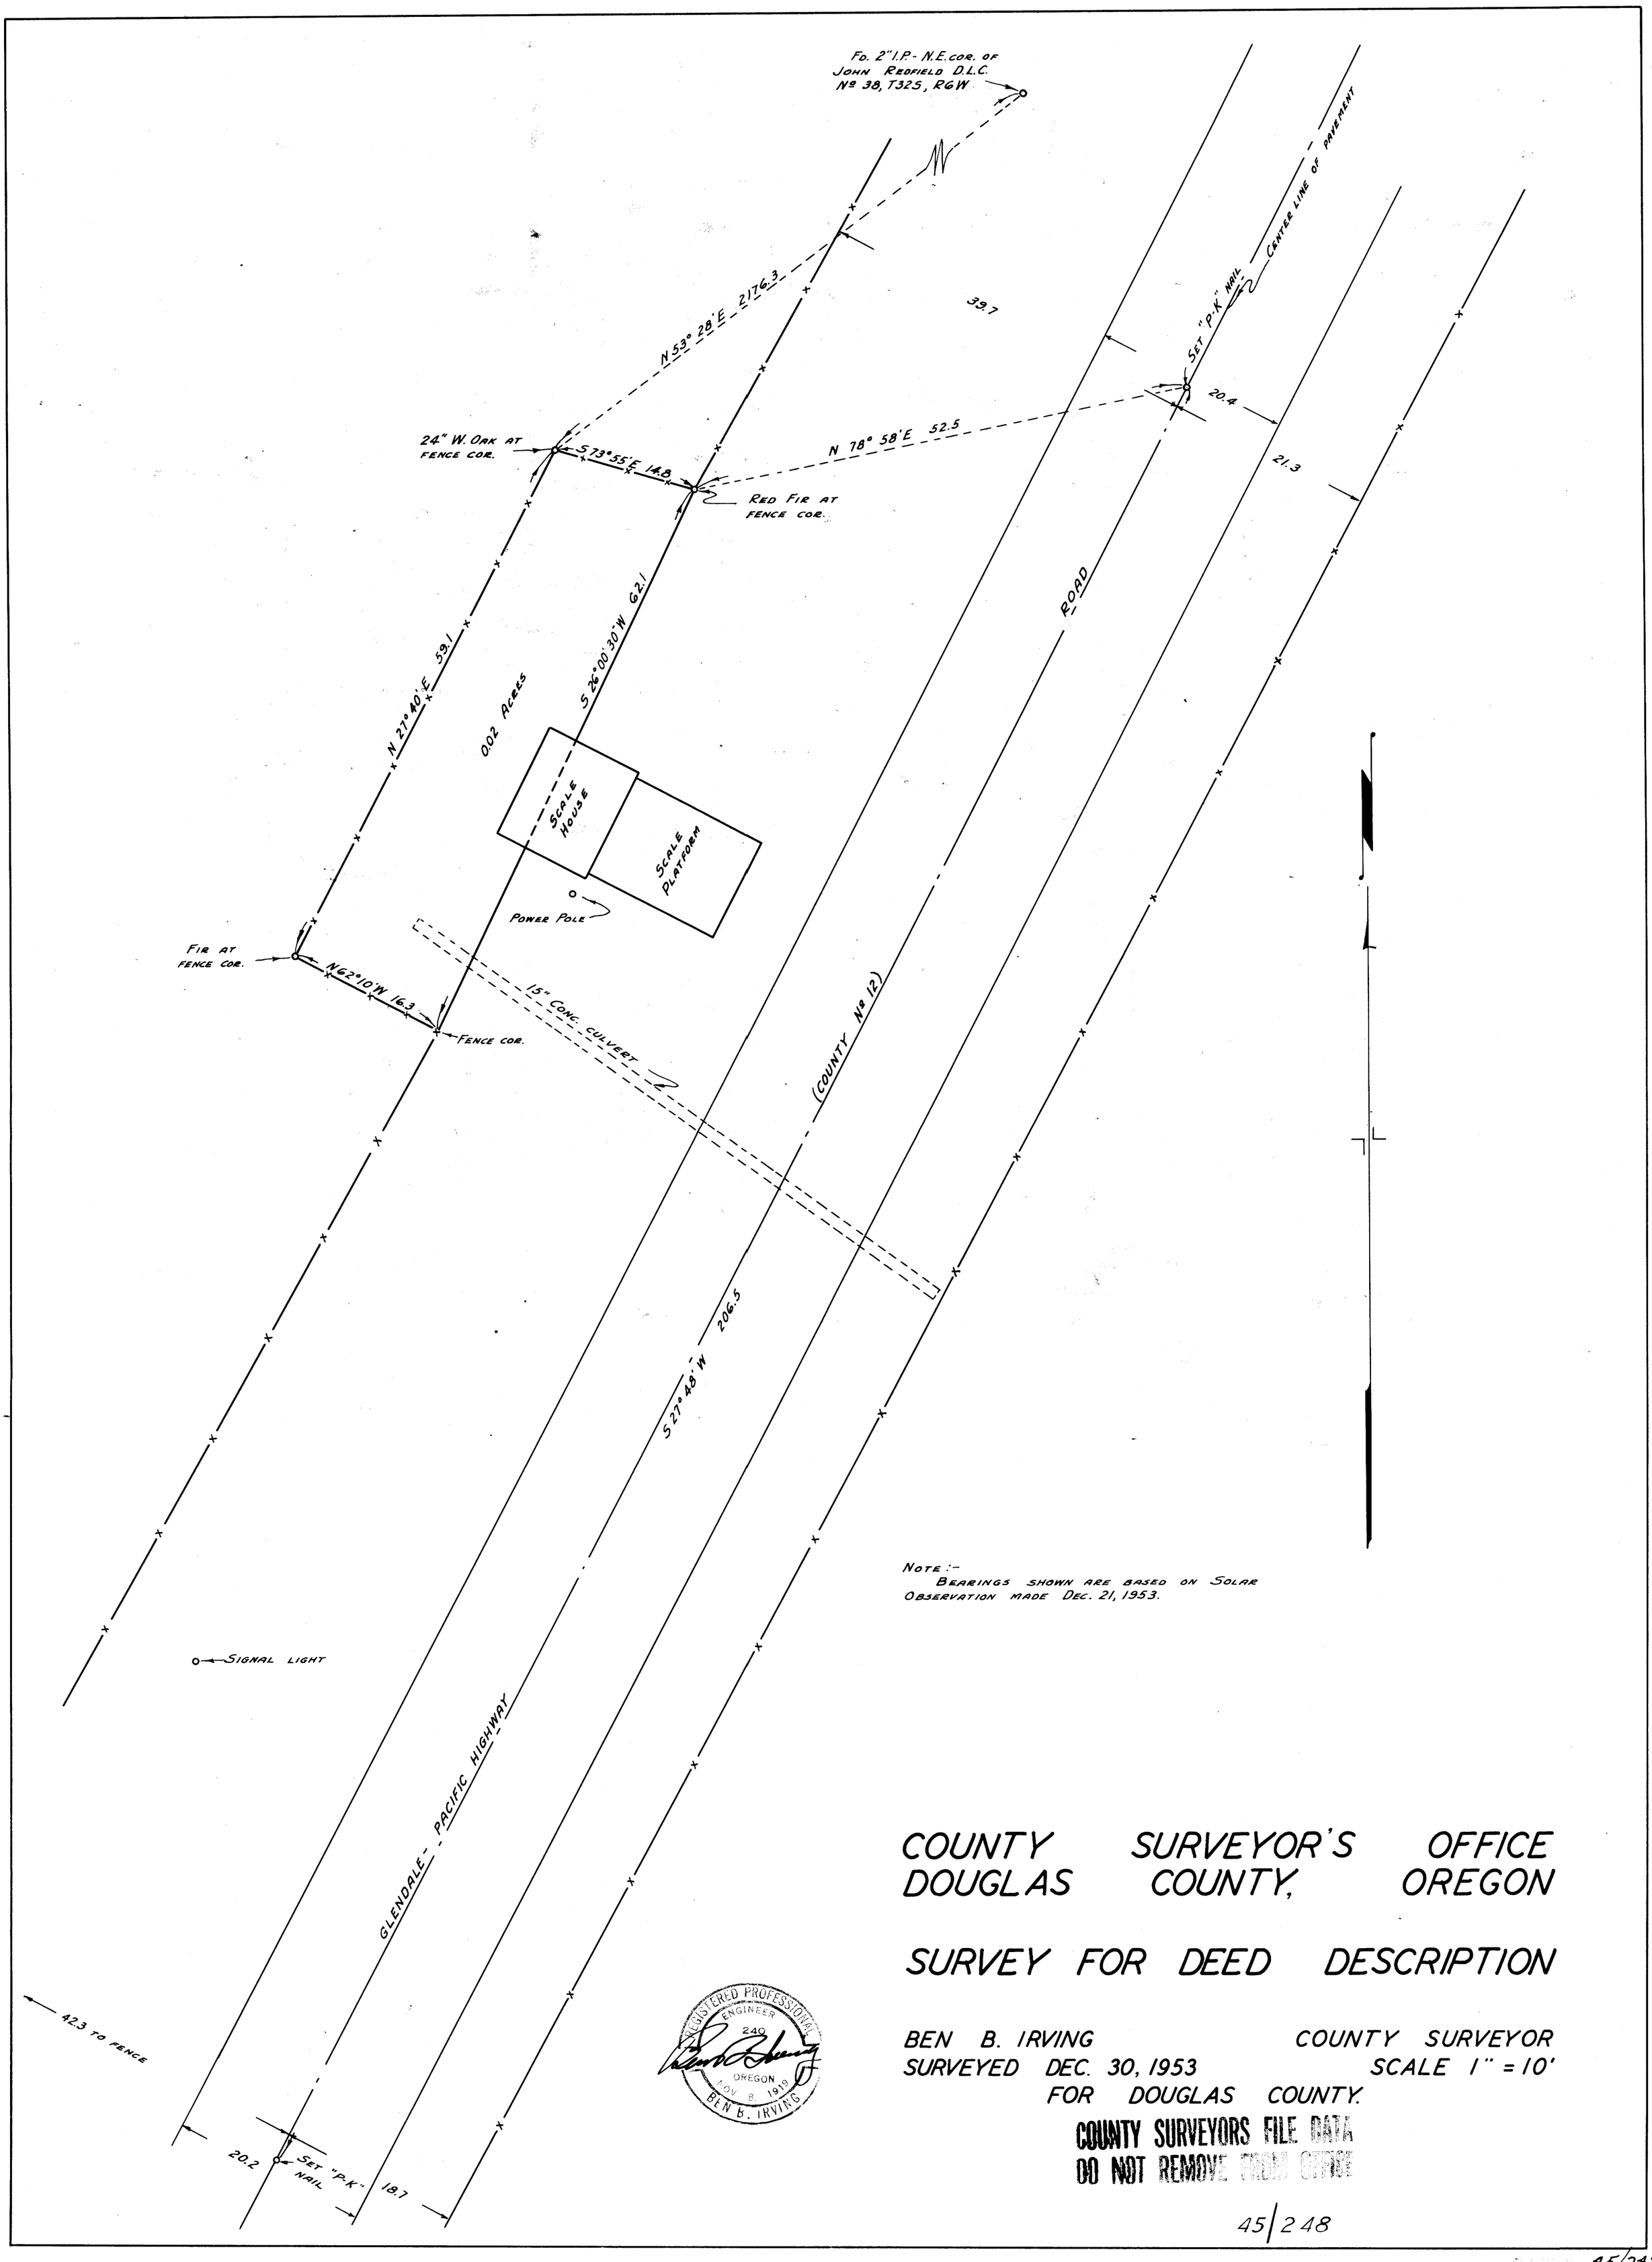

Note:-
Bearings shown are based on Solar Observation made Dec. 21, 1953.

COUNTY SURVEYOR'S OFFICE
DOUGLAS COUNTY, OREGON

SURVEY FOR DEED DESCRIPTION

BEN B. IRVING — COUNTY SURVEYOR
SURVEYED DEC. 30, 1953 — SCALE 1" = 10'
FOR DOUGLAS COUNTY.

COUNTY SURVEYORS FILE DATA
DO NOT REMOVE FROM OFFICE

45/248

45/248
MAP FILE M9-18