COUNTY SURVEYORS FILE DATA
DO NOT REMOVE FROM OFFICE

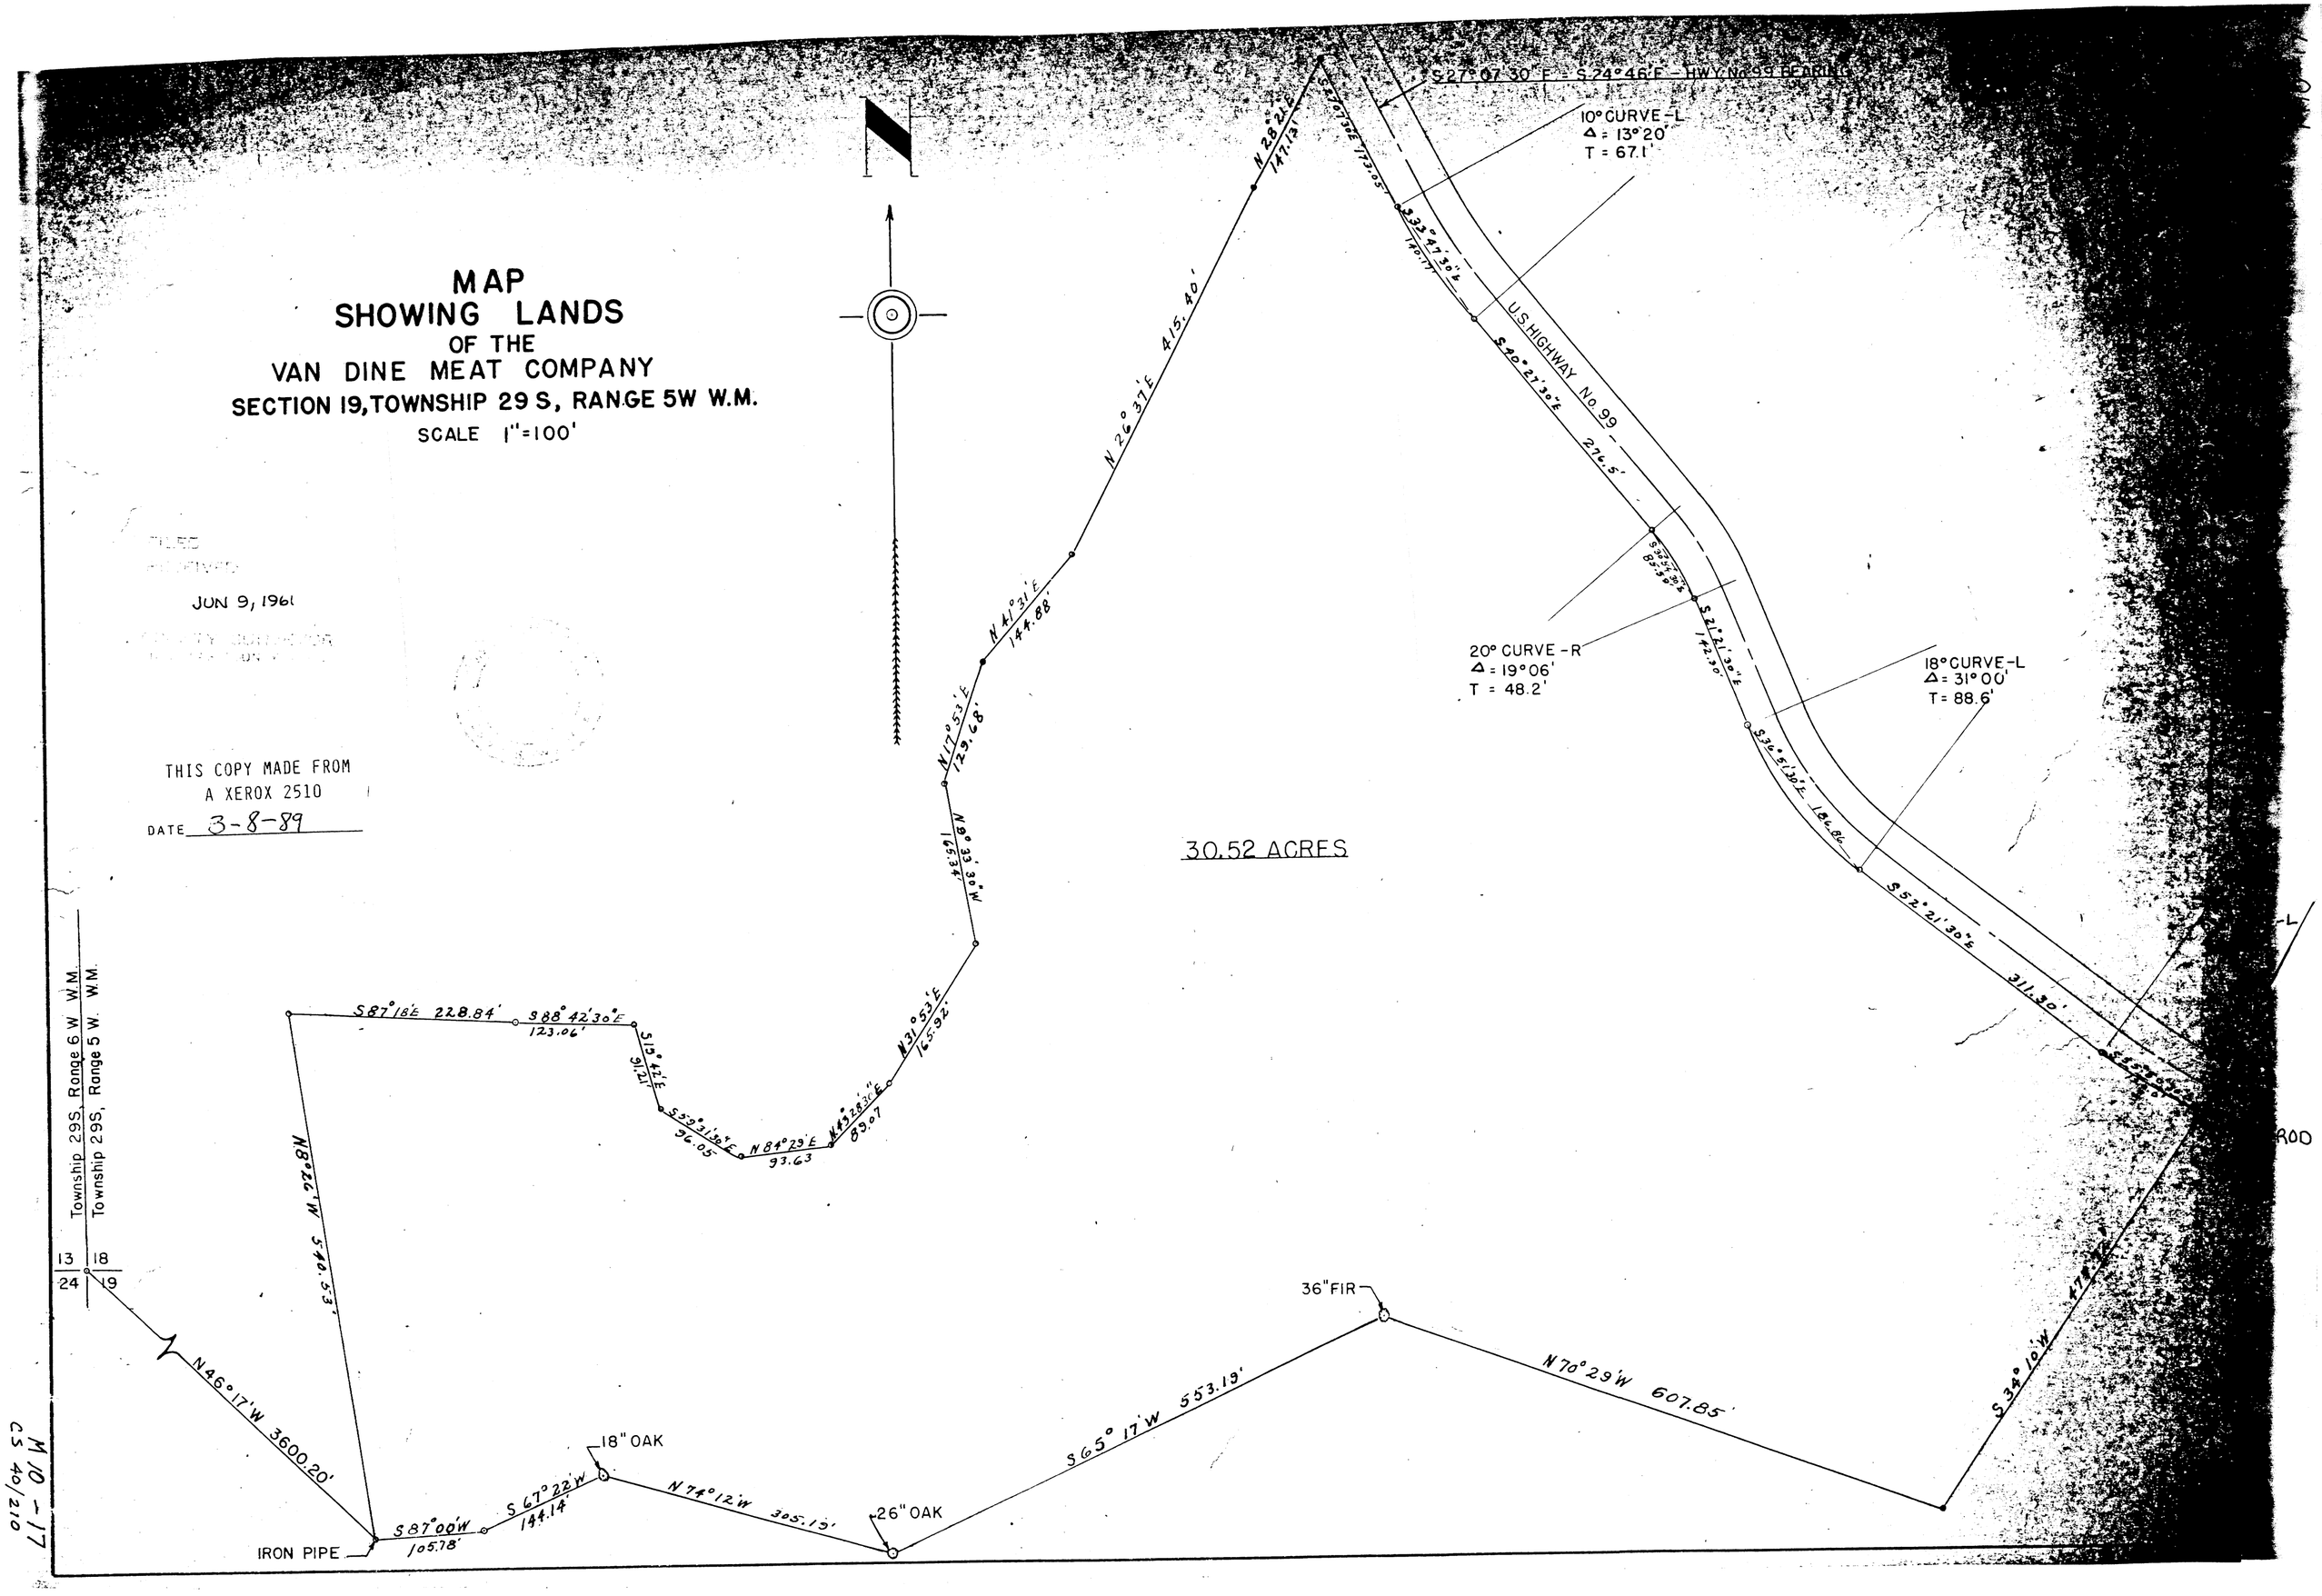

M 10-17
CS 40/210