COUNTY SURVEYORS FILE
DO NOT REMOVE FROM

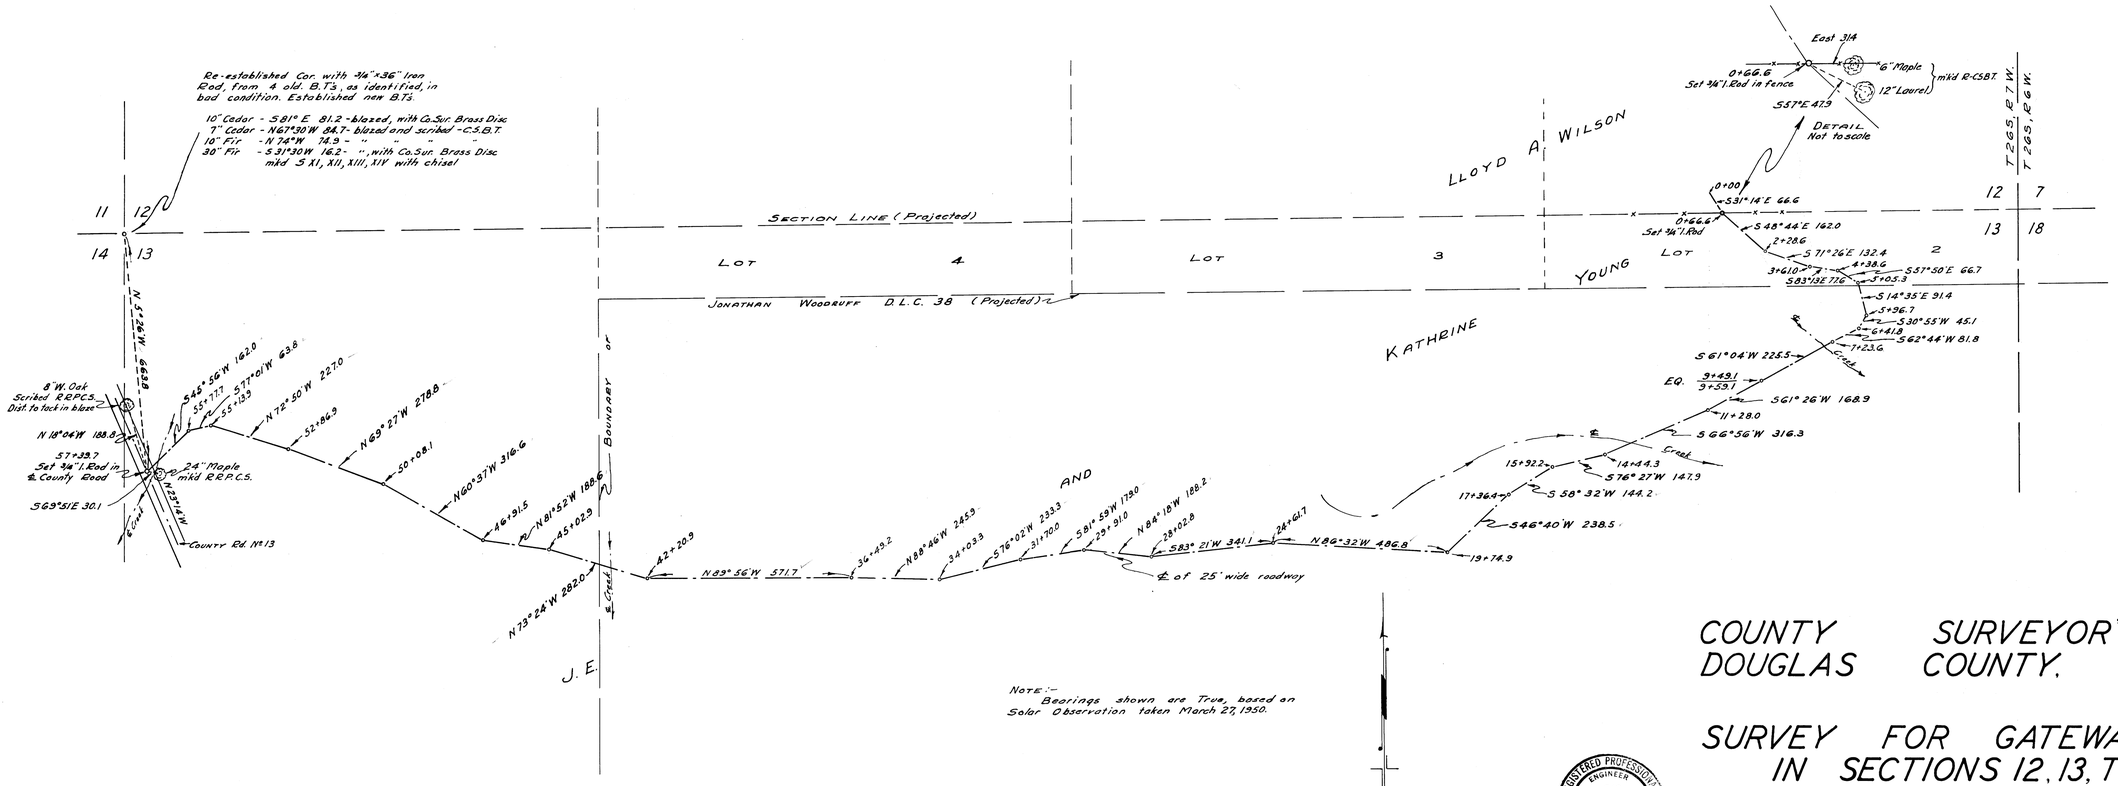

Note:- Bearings shown are True, based on Solar Observation taken March 27, 1950.

REGISTERED PROFESSIONAL ENGINEER 240 OREGON NOV. 8 1949 BEN B. IRVING

COUNTY SURVEYOR'S OFFICE
DOUGLAS COUNTY, OREGON

SURVEY FOR GATEWAY ROAD, IN SECTIONS 12, 13, T26S. R7W.

SURVEYED MARCH 27, 28, 1950 BY
BEN. B. IRVING COUNTY SURVEYOR
SCALE 1" = 200'

COUNTY SURVEYORS FILE
DO NOT REMOVE FROM