C.S. FILE 43/89
M 11-65

COUNTY SURVEYORS FILE
DO NOT REMOVE FROM OFFICE

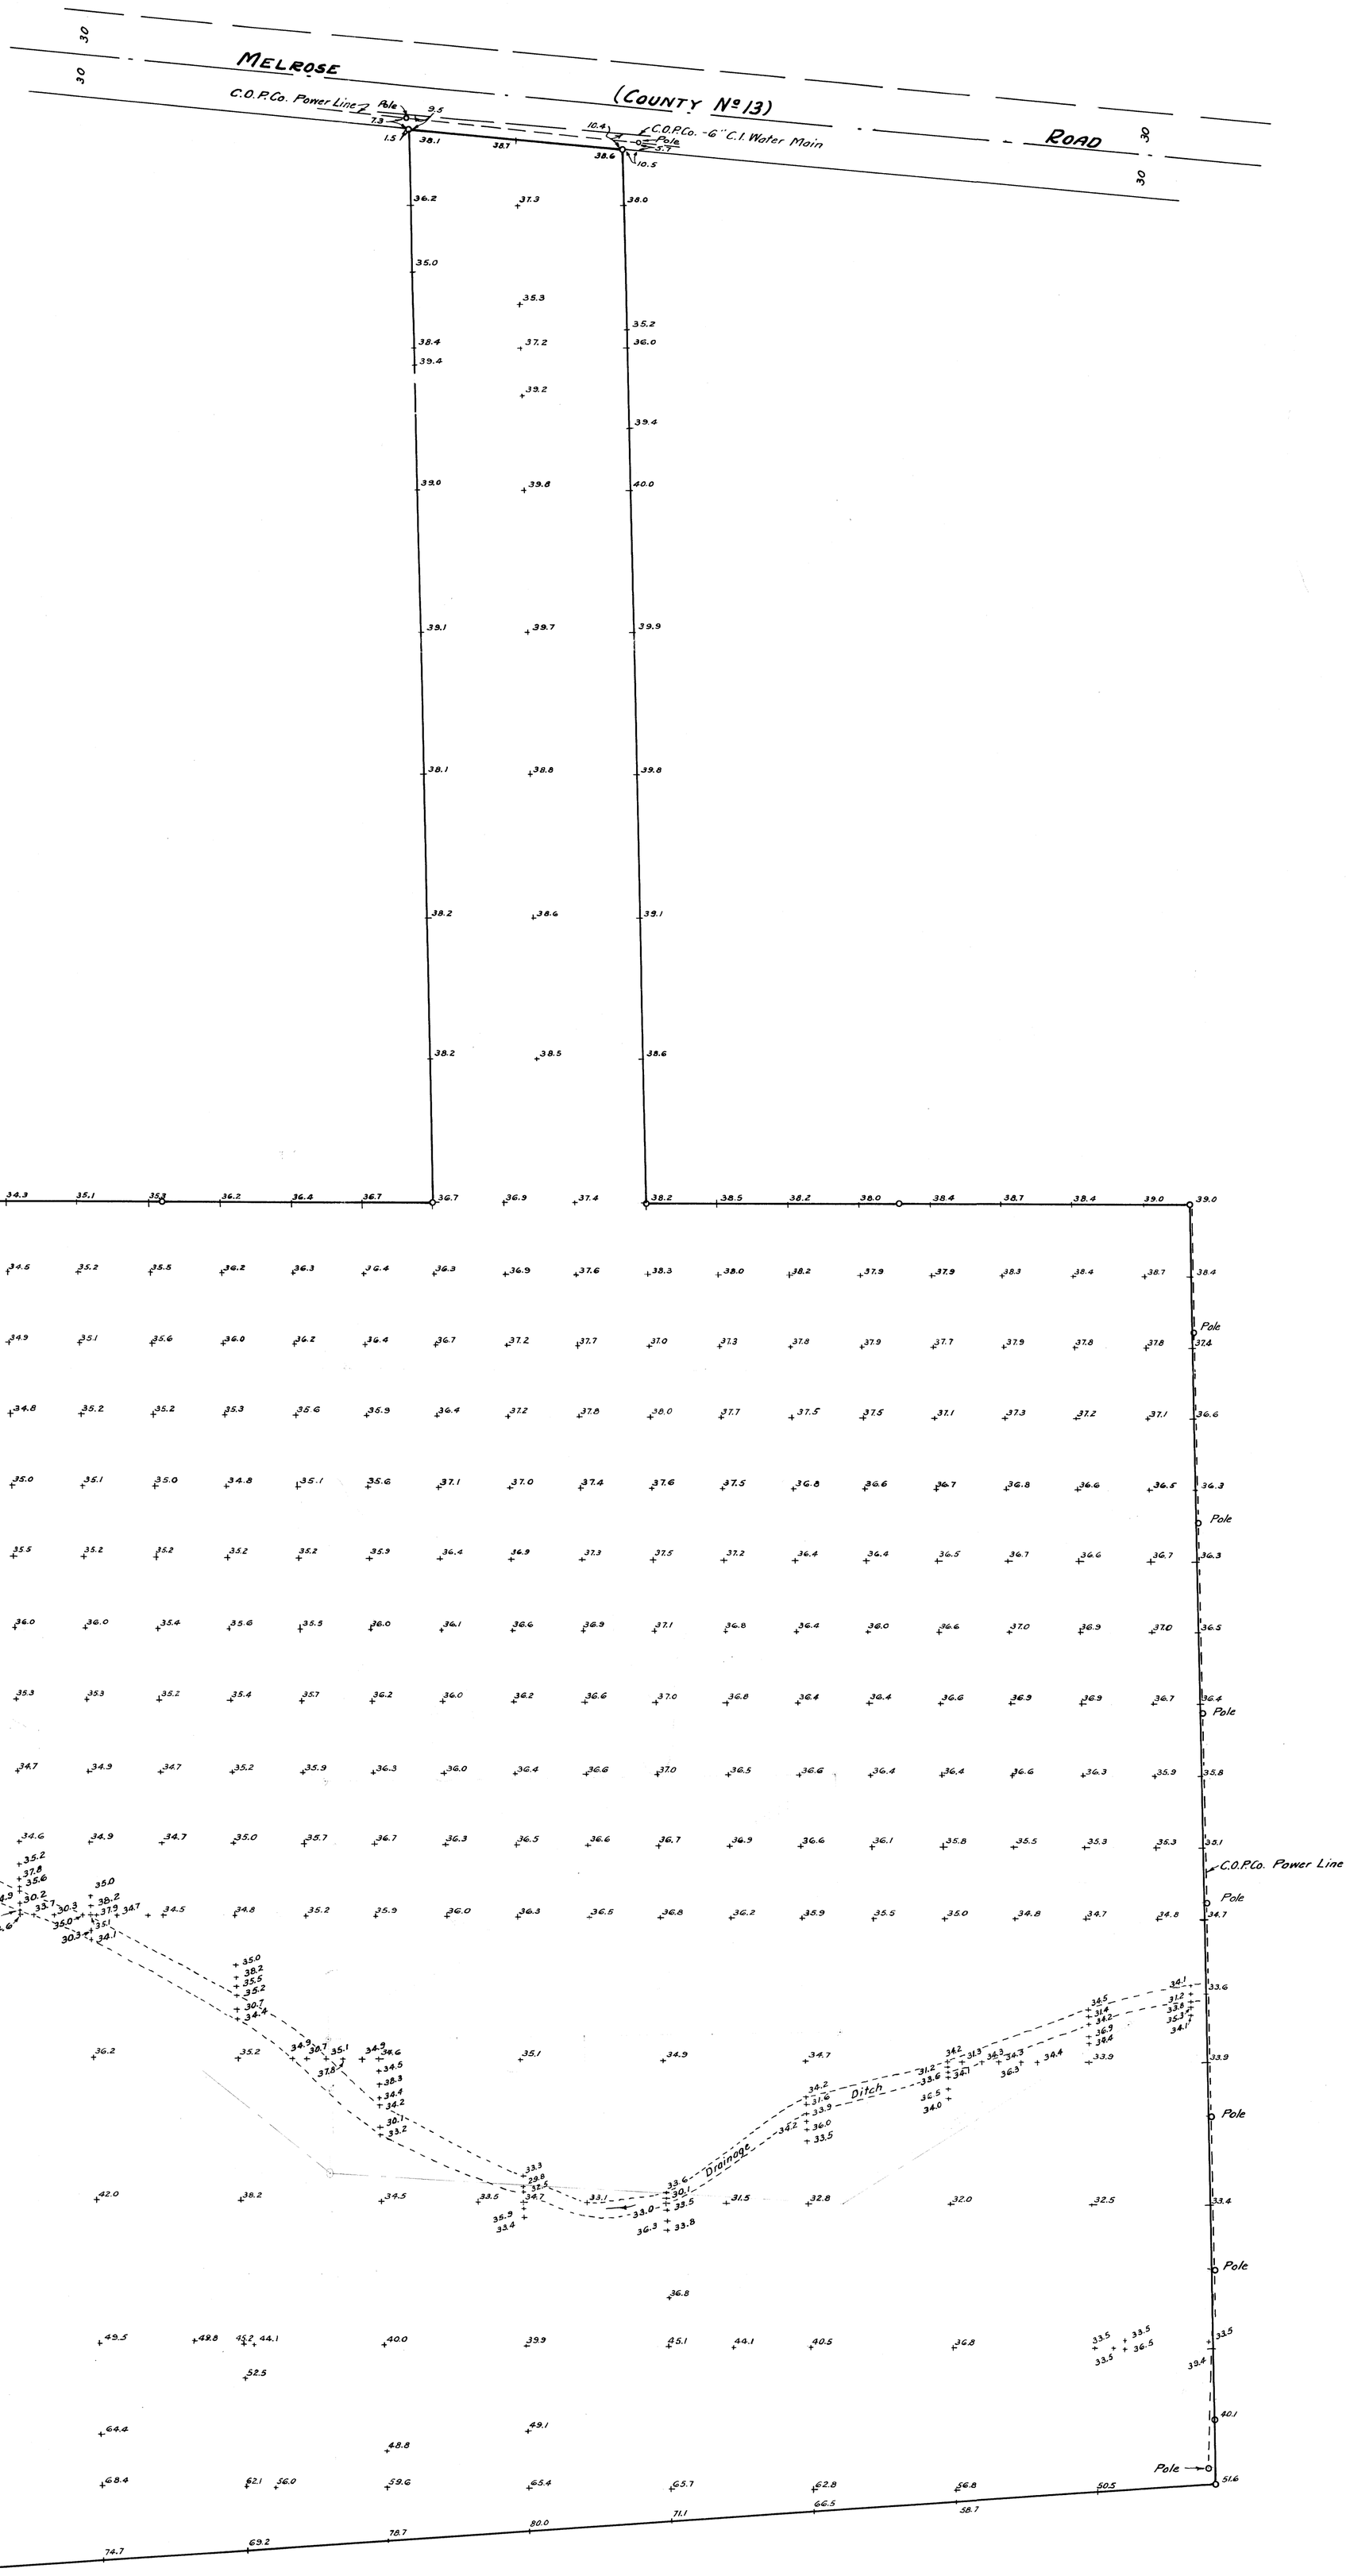


NOTE:-
Add 400' to elevations shown thus-(59.6)
to place on true elevations, as 459.6.

# COUNTY SURVEYOR'S OFFICE
# DOUGLAS COUNTY, OREGON
## TOPOGRAPHY
## PROPOSED NEW SCHOOL SITE

BEN. B. IRVING — COUNTY SURVEYOR
SURVEYED MARCH. 1950 — SCALE 1"= 60'

REGISTERED PROFESSIONAL ENGINEER
240
OREGON
NOV. 8, 1917
BEN B. IRVING

COUNTY SURVEYORS FILE
DO NOT REMOVE FROM OFFICE
CS 43/89
M 11-65