COUNTY SURVEYORS FILE
DO NOT REMOVE FROM OFF

MAP FILE M 11-76

COUNTY SURVEYOR'S OFFICE
DOUGLAS COUNTY, OREGON

TOPOGRAPHY & SOIL LOG SURVEY,
MERCY HOSPITAL PROPERTY, ROSEBURG
OREGON

FRED M. DARBY — COUNTY SURVEYOR
SURVEYED NOV. 30, 1960 — BY
JAMES W. BYRON - DEPUTY — SCALE 1" = 20'
SURVEYED FOR MERCY HOSPITAL

REGISTERED OREGON LAND SURVEYOR
JAMES W. BYRON 303

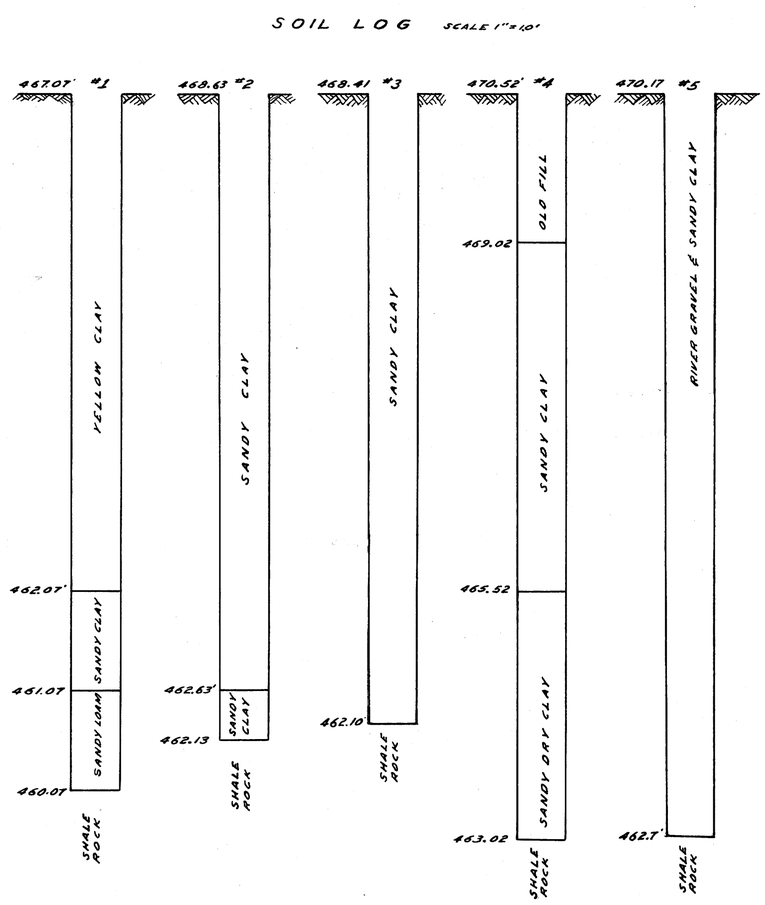

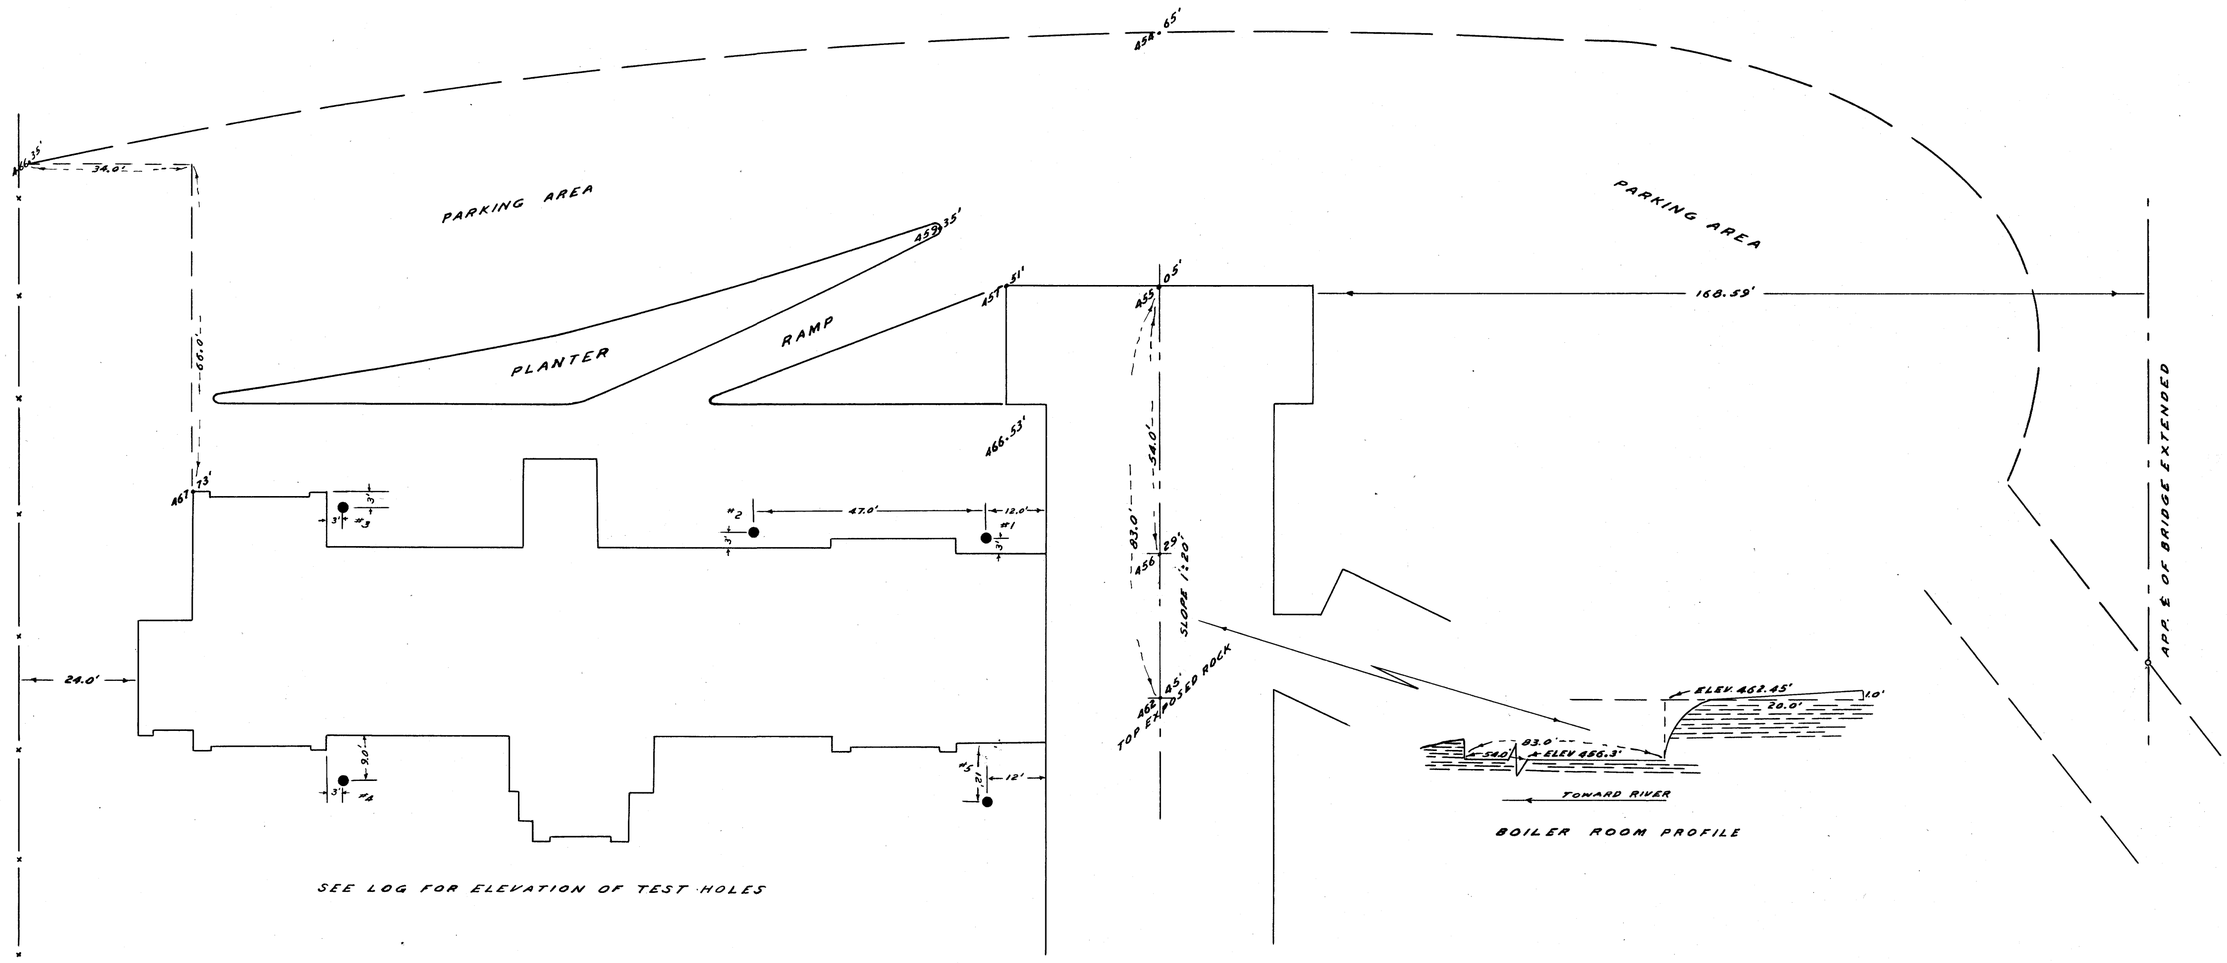

COUNTY SURVEYORS FILE
DO NOT REMOVE FROM

MAP FILE M 11-76

C.S. FILE 51/59
M 11-76