• INDICATES 7/8" IRON ROD FOUND

○ INDICATES 1/2" IRON ROD SET, UNLESS NOTED

BEARINGS SHOWN ARE TRUE, BASED ON A SOLAR OBSERVATION MADE DURING THE SURVEY OF "WHISTLERS HOMES" PLAT "A"

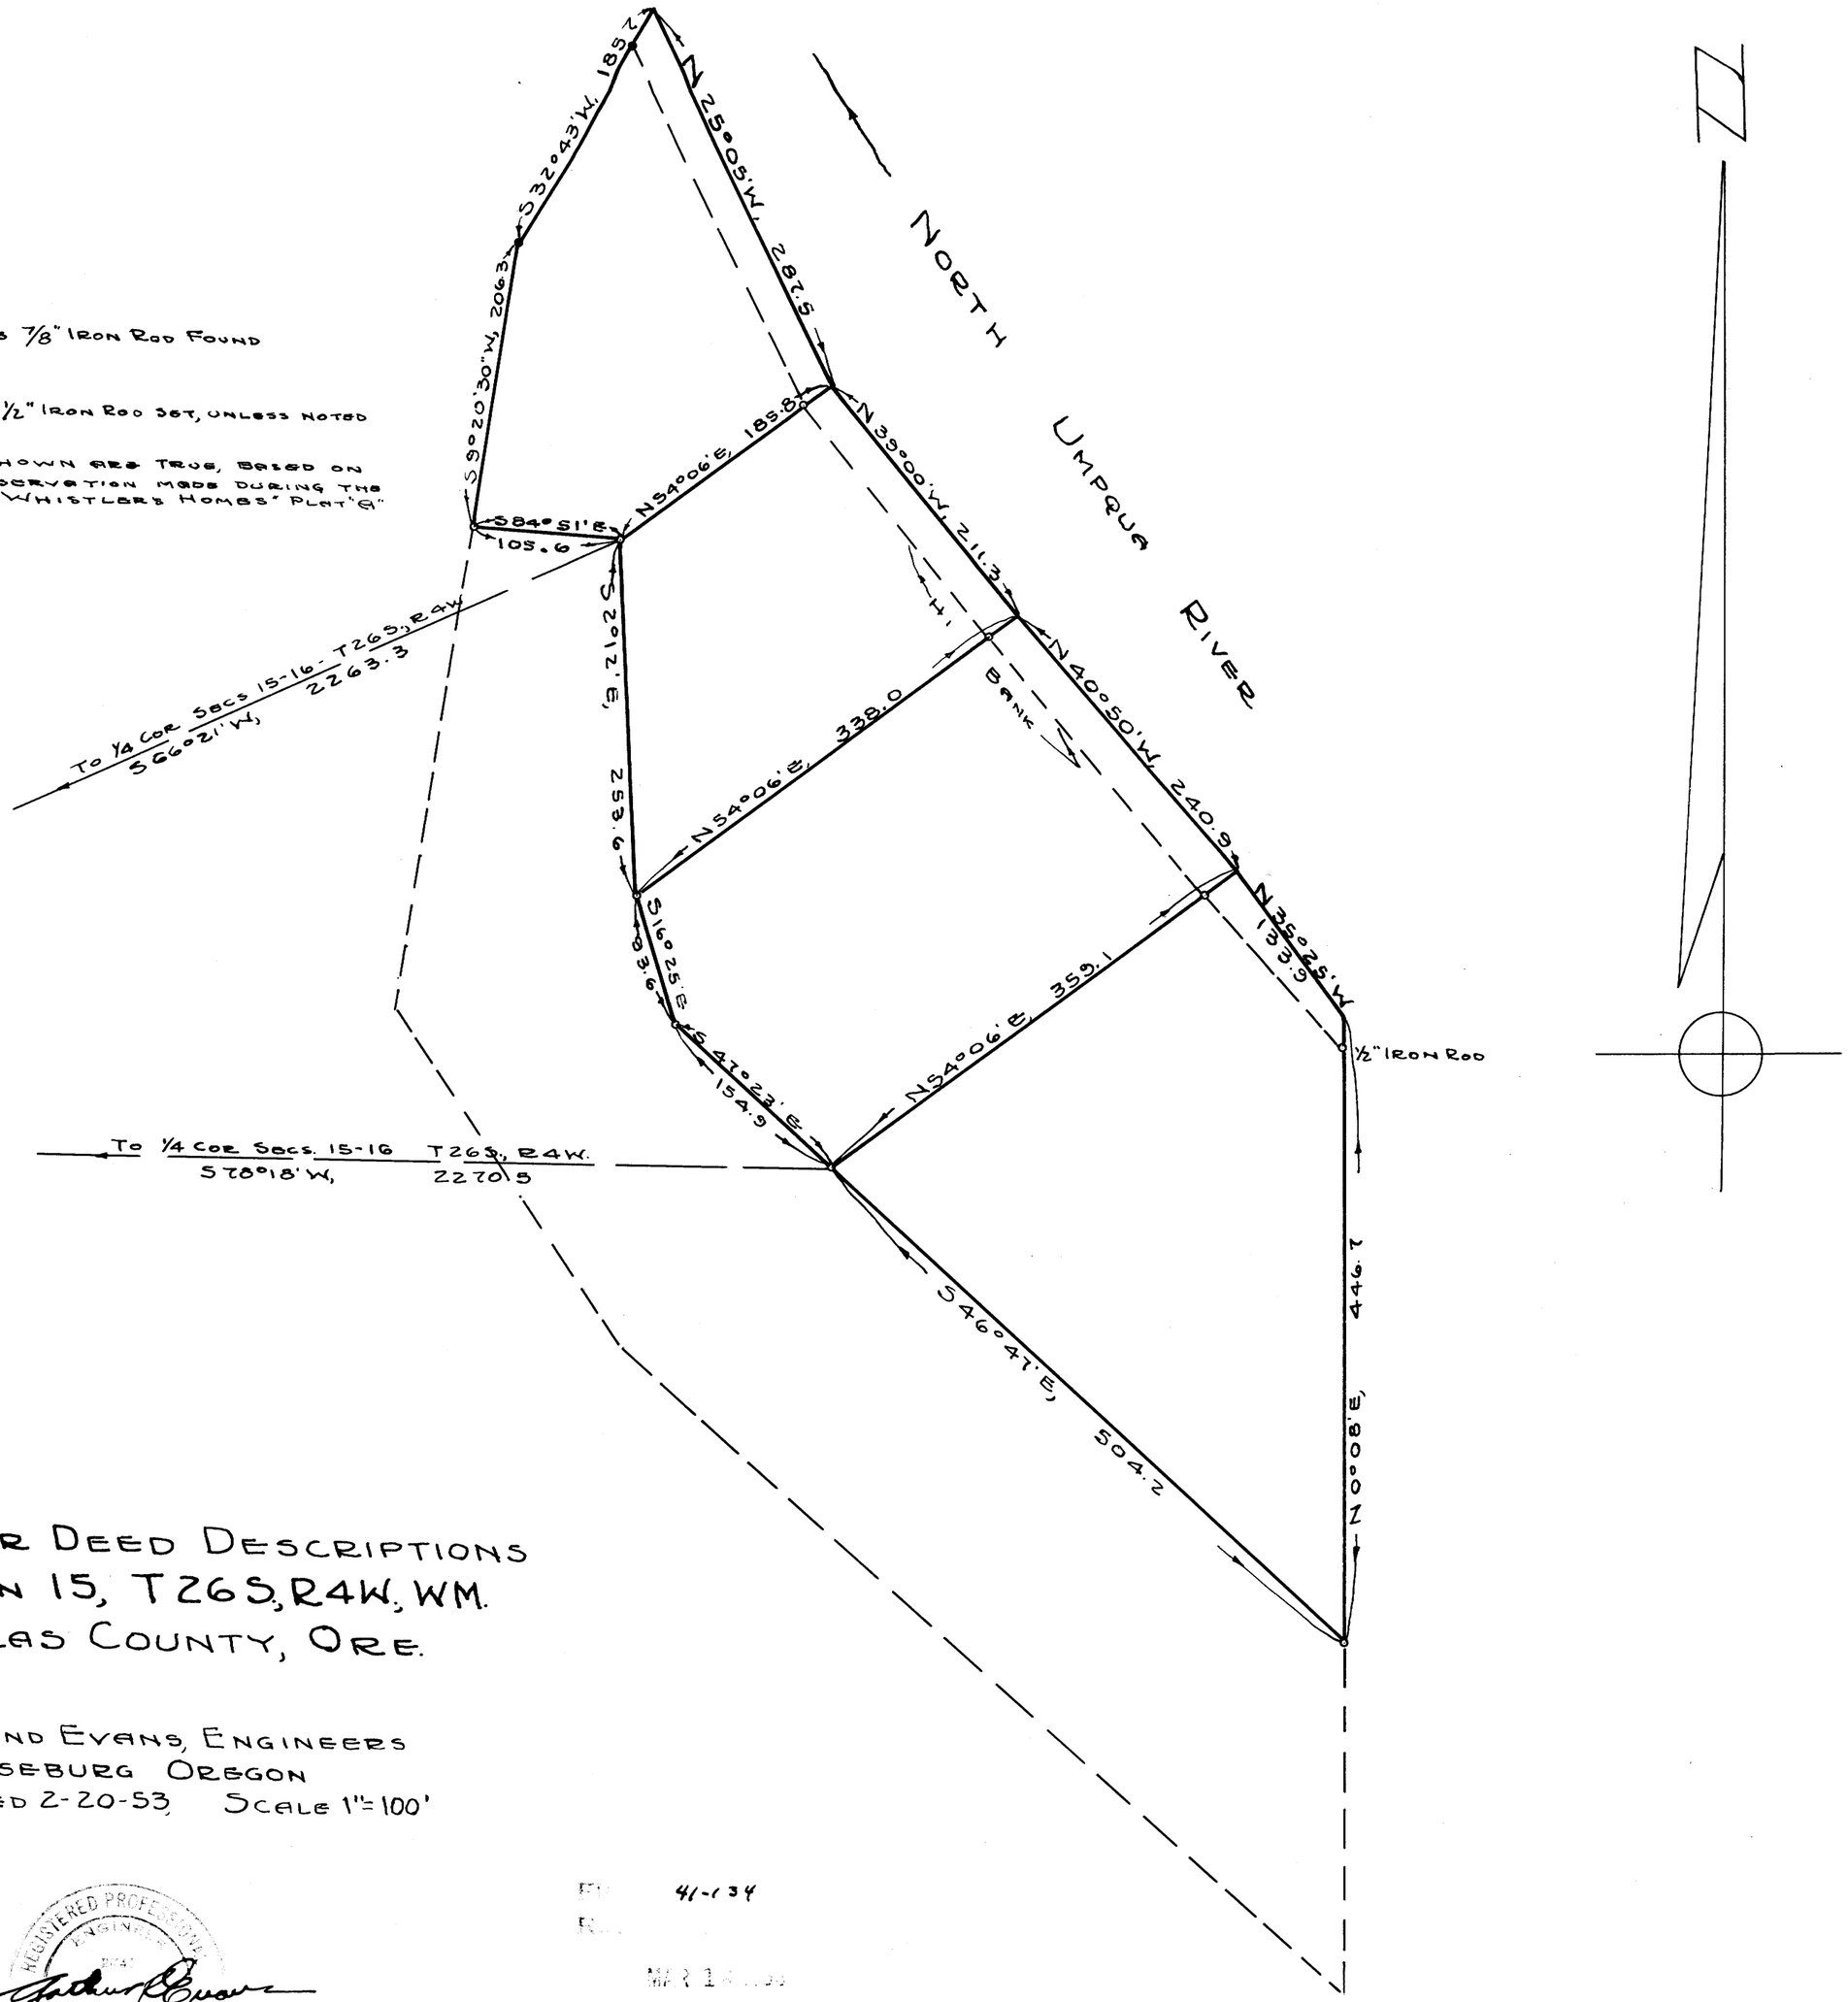


# SURVEY FOR DEED DESCRIPTIONS
## SECTION 15, T26S, R4W, WM.
## DOUGLAS COUNTY, ORE.

GRANT AND EVANS, ENGINEERS
ROSEBURG OREGON
SURVEYED 2-20-53 SCALE 1" = 100'

REGISTERED PROFESSIONAL ENGINEER
OREGON
NOV. 5, 1957
ARTHUR R. EVANS

FILE 41-134
REC.
MAR 1 ...
COUNTY SURVEYOR
DOUGLAS COUNTY, ORE.

COUNTY SURVEYORS FILE
DO NOT REMOVE FROM FILE

C. S. File No. 41/134
M 13-39