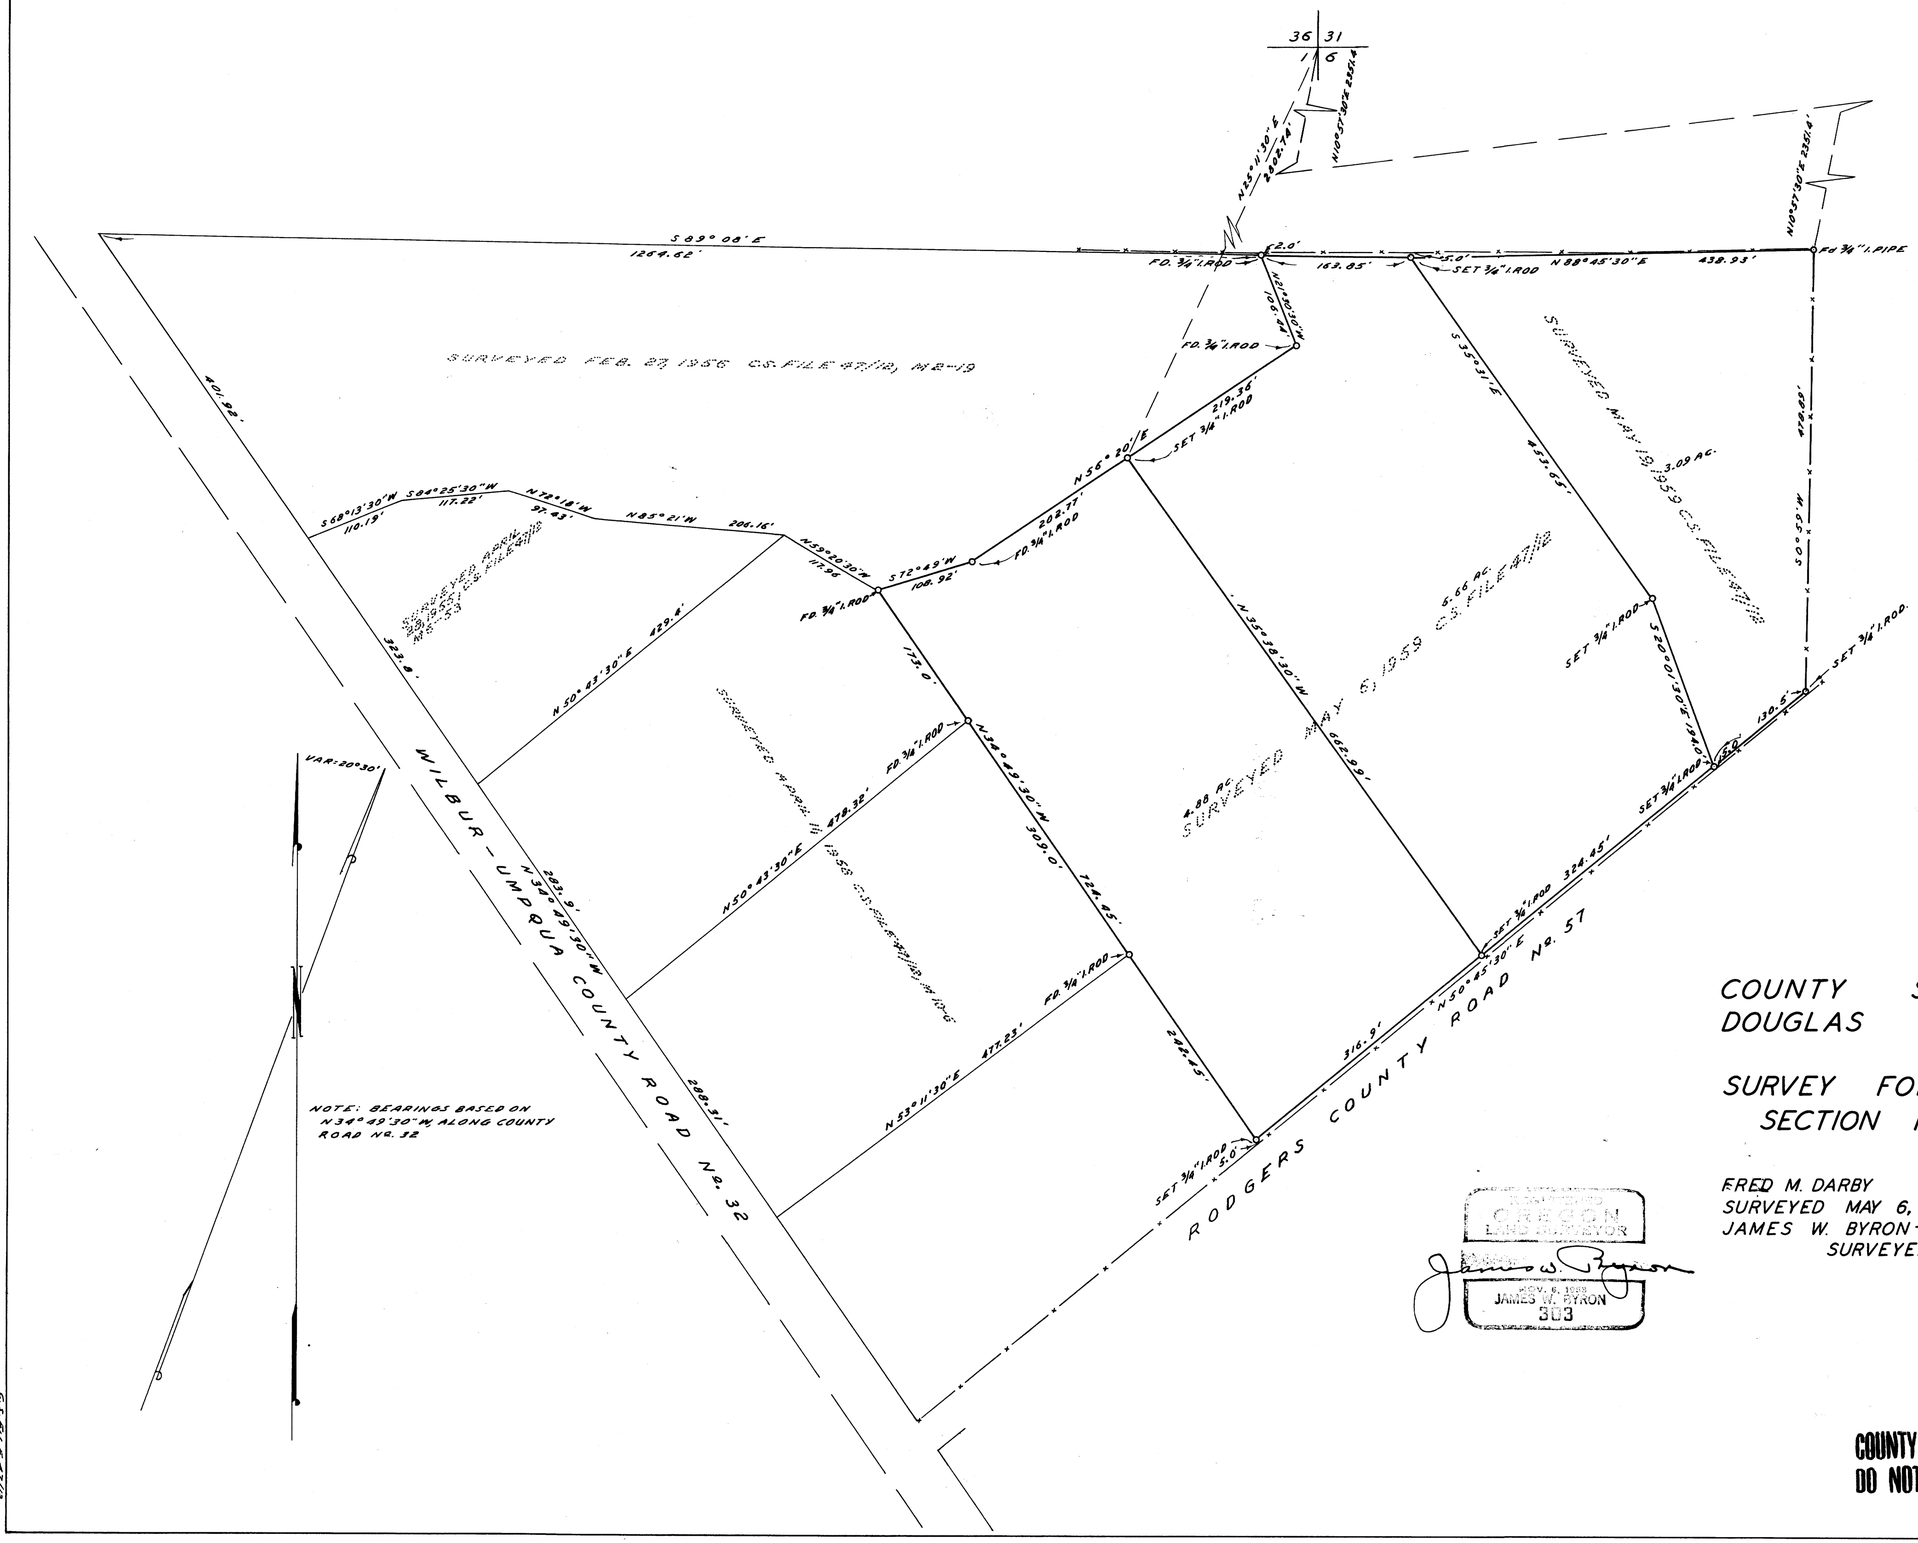

COUNTY SURVEYOR'S OFFICE
DOUGLAS COUNTY, OREGON

SURVEY FOR DEED DESCRIPTION,
SECTION 1, T.26S., R.6 W., W.M.

FRED M. DARBY — COUNTY SURVEYOR
SURVEYED MAY 6, 1959 — BY
JAMES W. BYRON - DEPUTY — SCALE 1" = 100'
SURVEYED FOR E.D. RUSSELL

COUNTY SURVEYORS FILE DATA
DO NOT REMOVE FROM OFFICE