M15-57

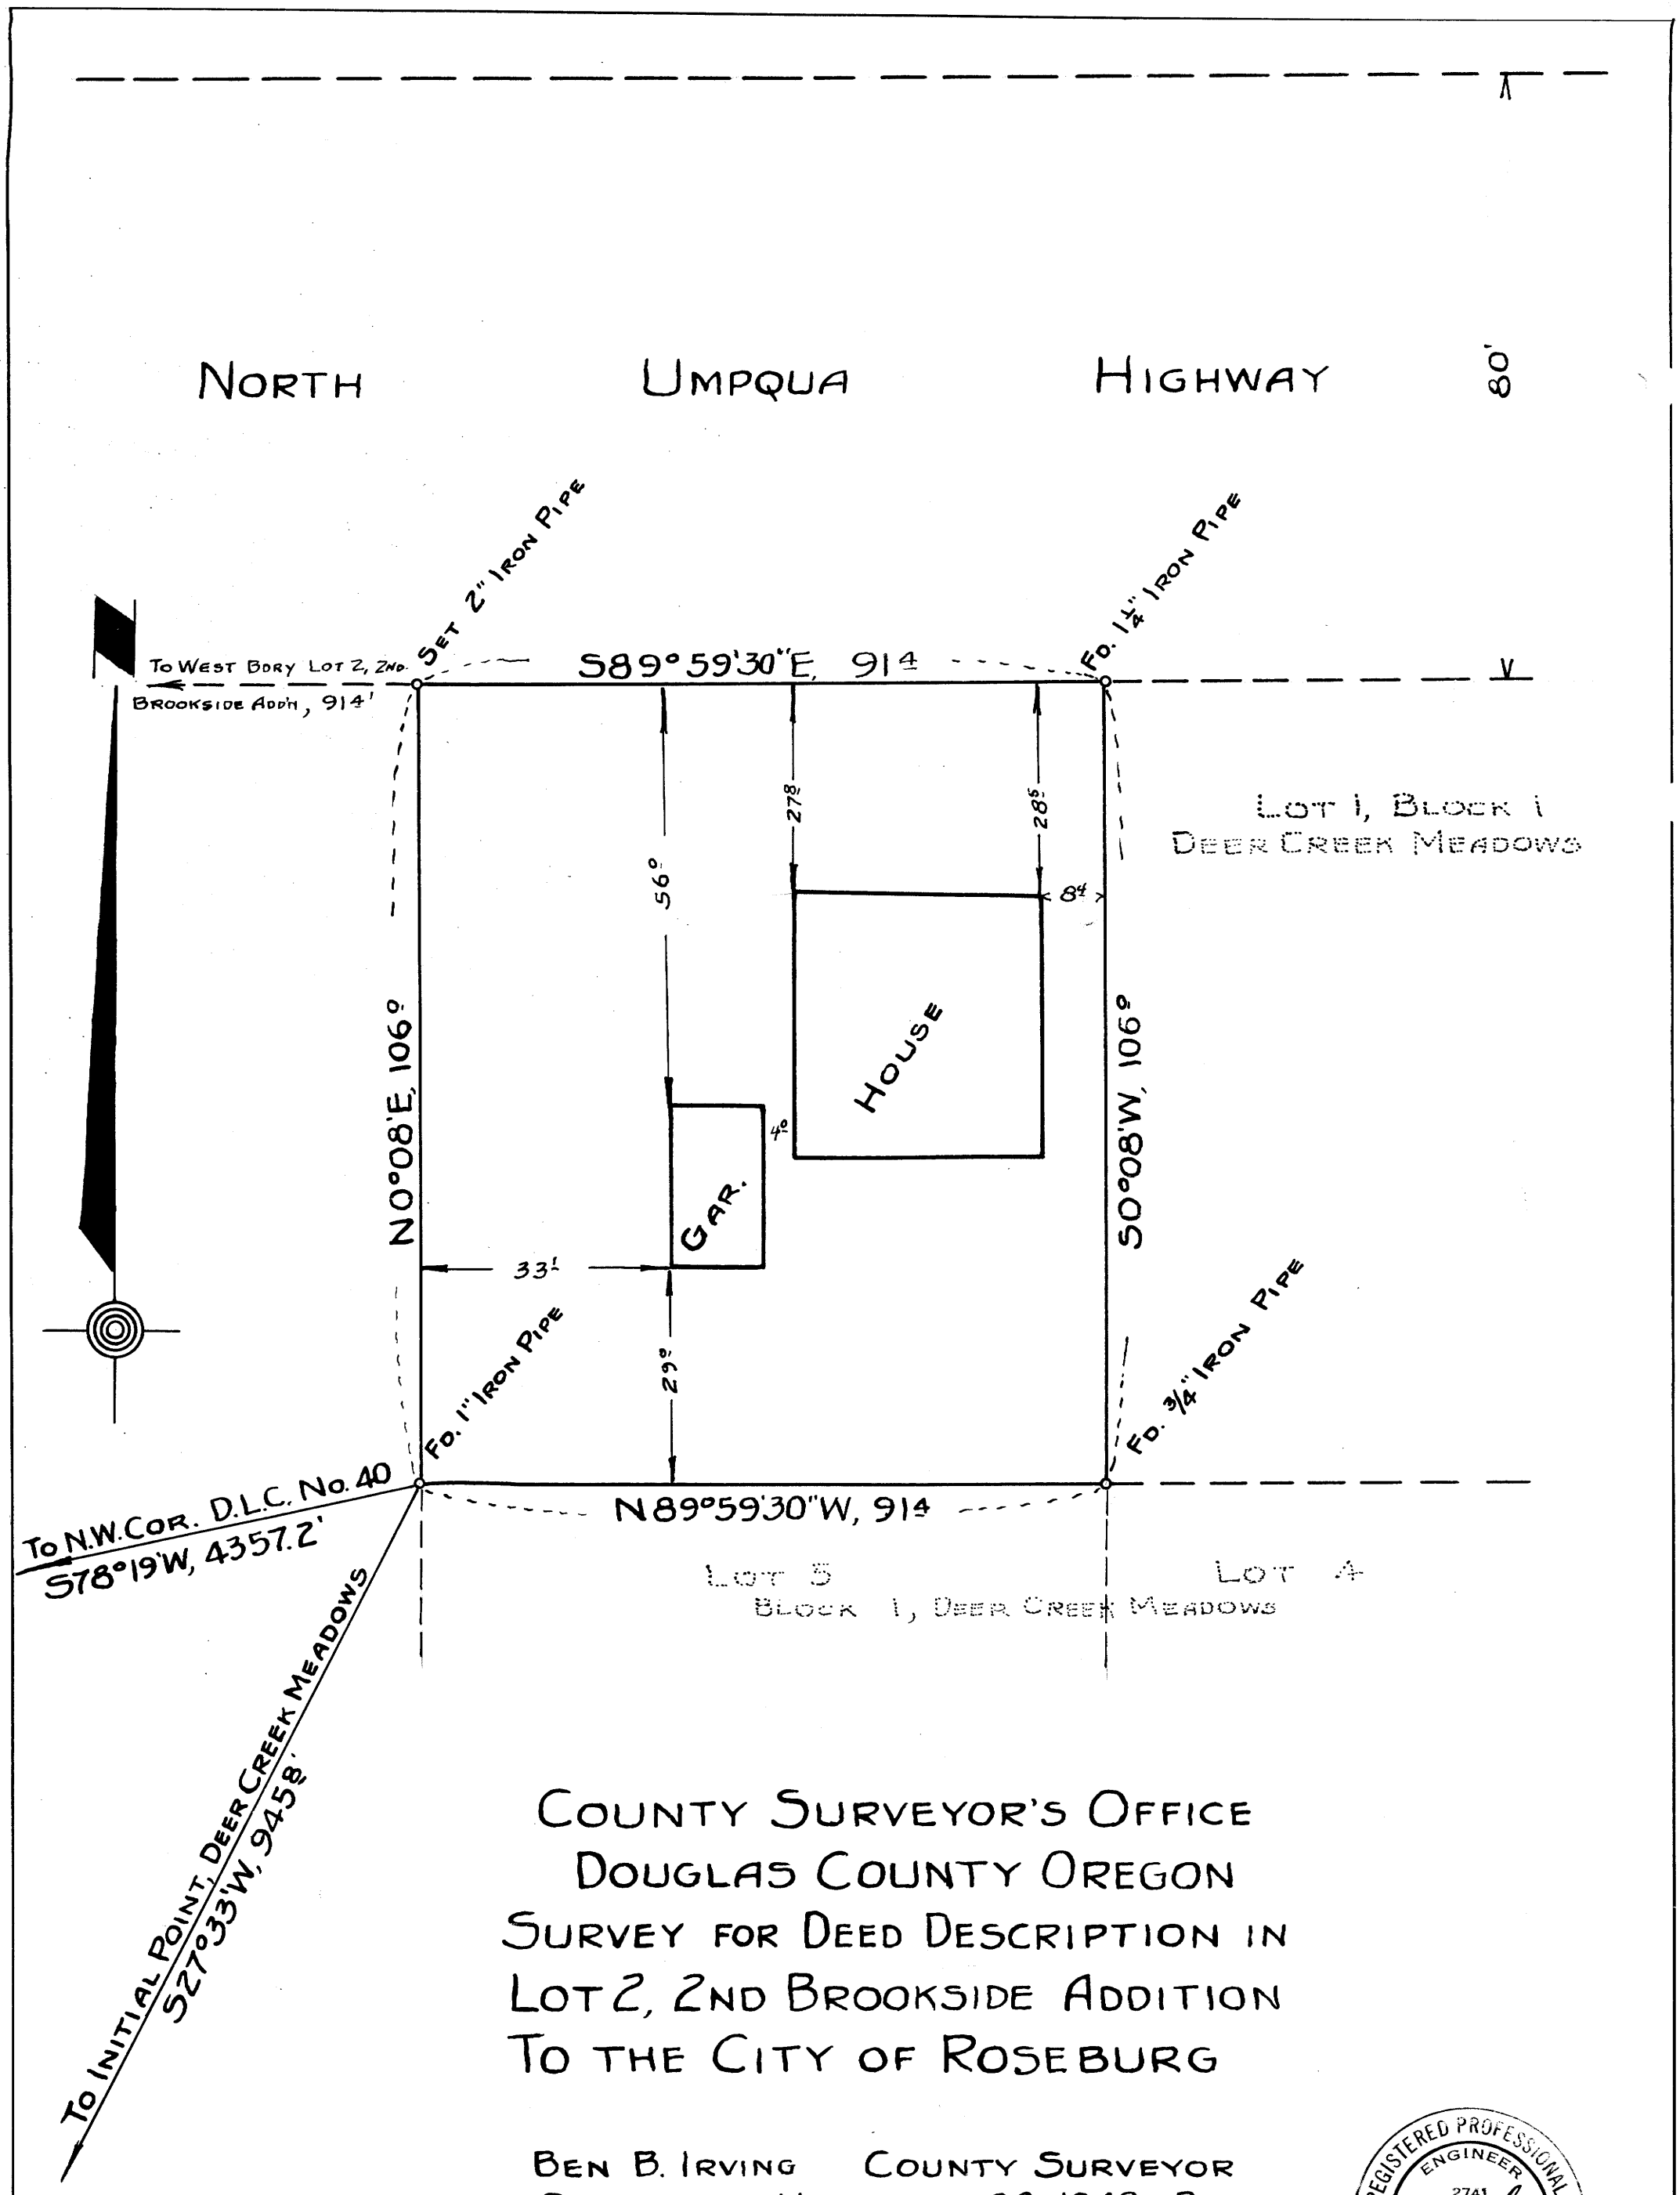

COUNTY SURVEYOR'S OFFICE
DOUGLAS COUNTY OREGON
SURVEY FOR DEED DESCRIPTION IN LOT 2, 2ND BROOKSIDE ADDITION TO THE CITY OF ROSEBURG

BEN B. IRVING COUNTY SURVEYOR
SURVEYED NOVEMBER 20, 1948, BY
A.R. EVANS, DEP. COUNTY SURVEYOR
SCALE 1"=20'

REGISTERED PROFESSIONAL ENGINEER 2741 OREGON NOV. 7, 1947 ARTHUR R. EVANS

COUNTY SURVEYORS FILE
DO NOT REMOVE FROM OFFICE

M 15-57

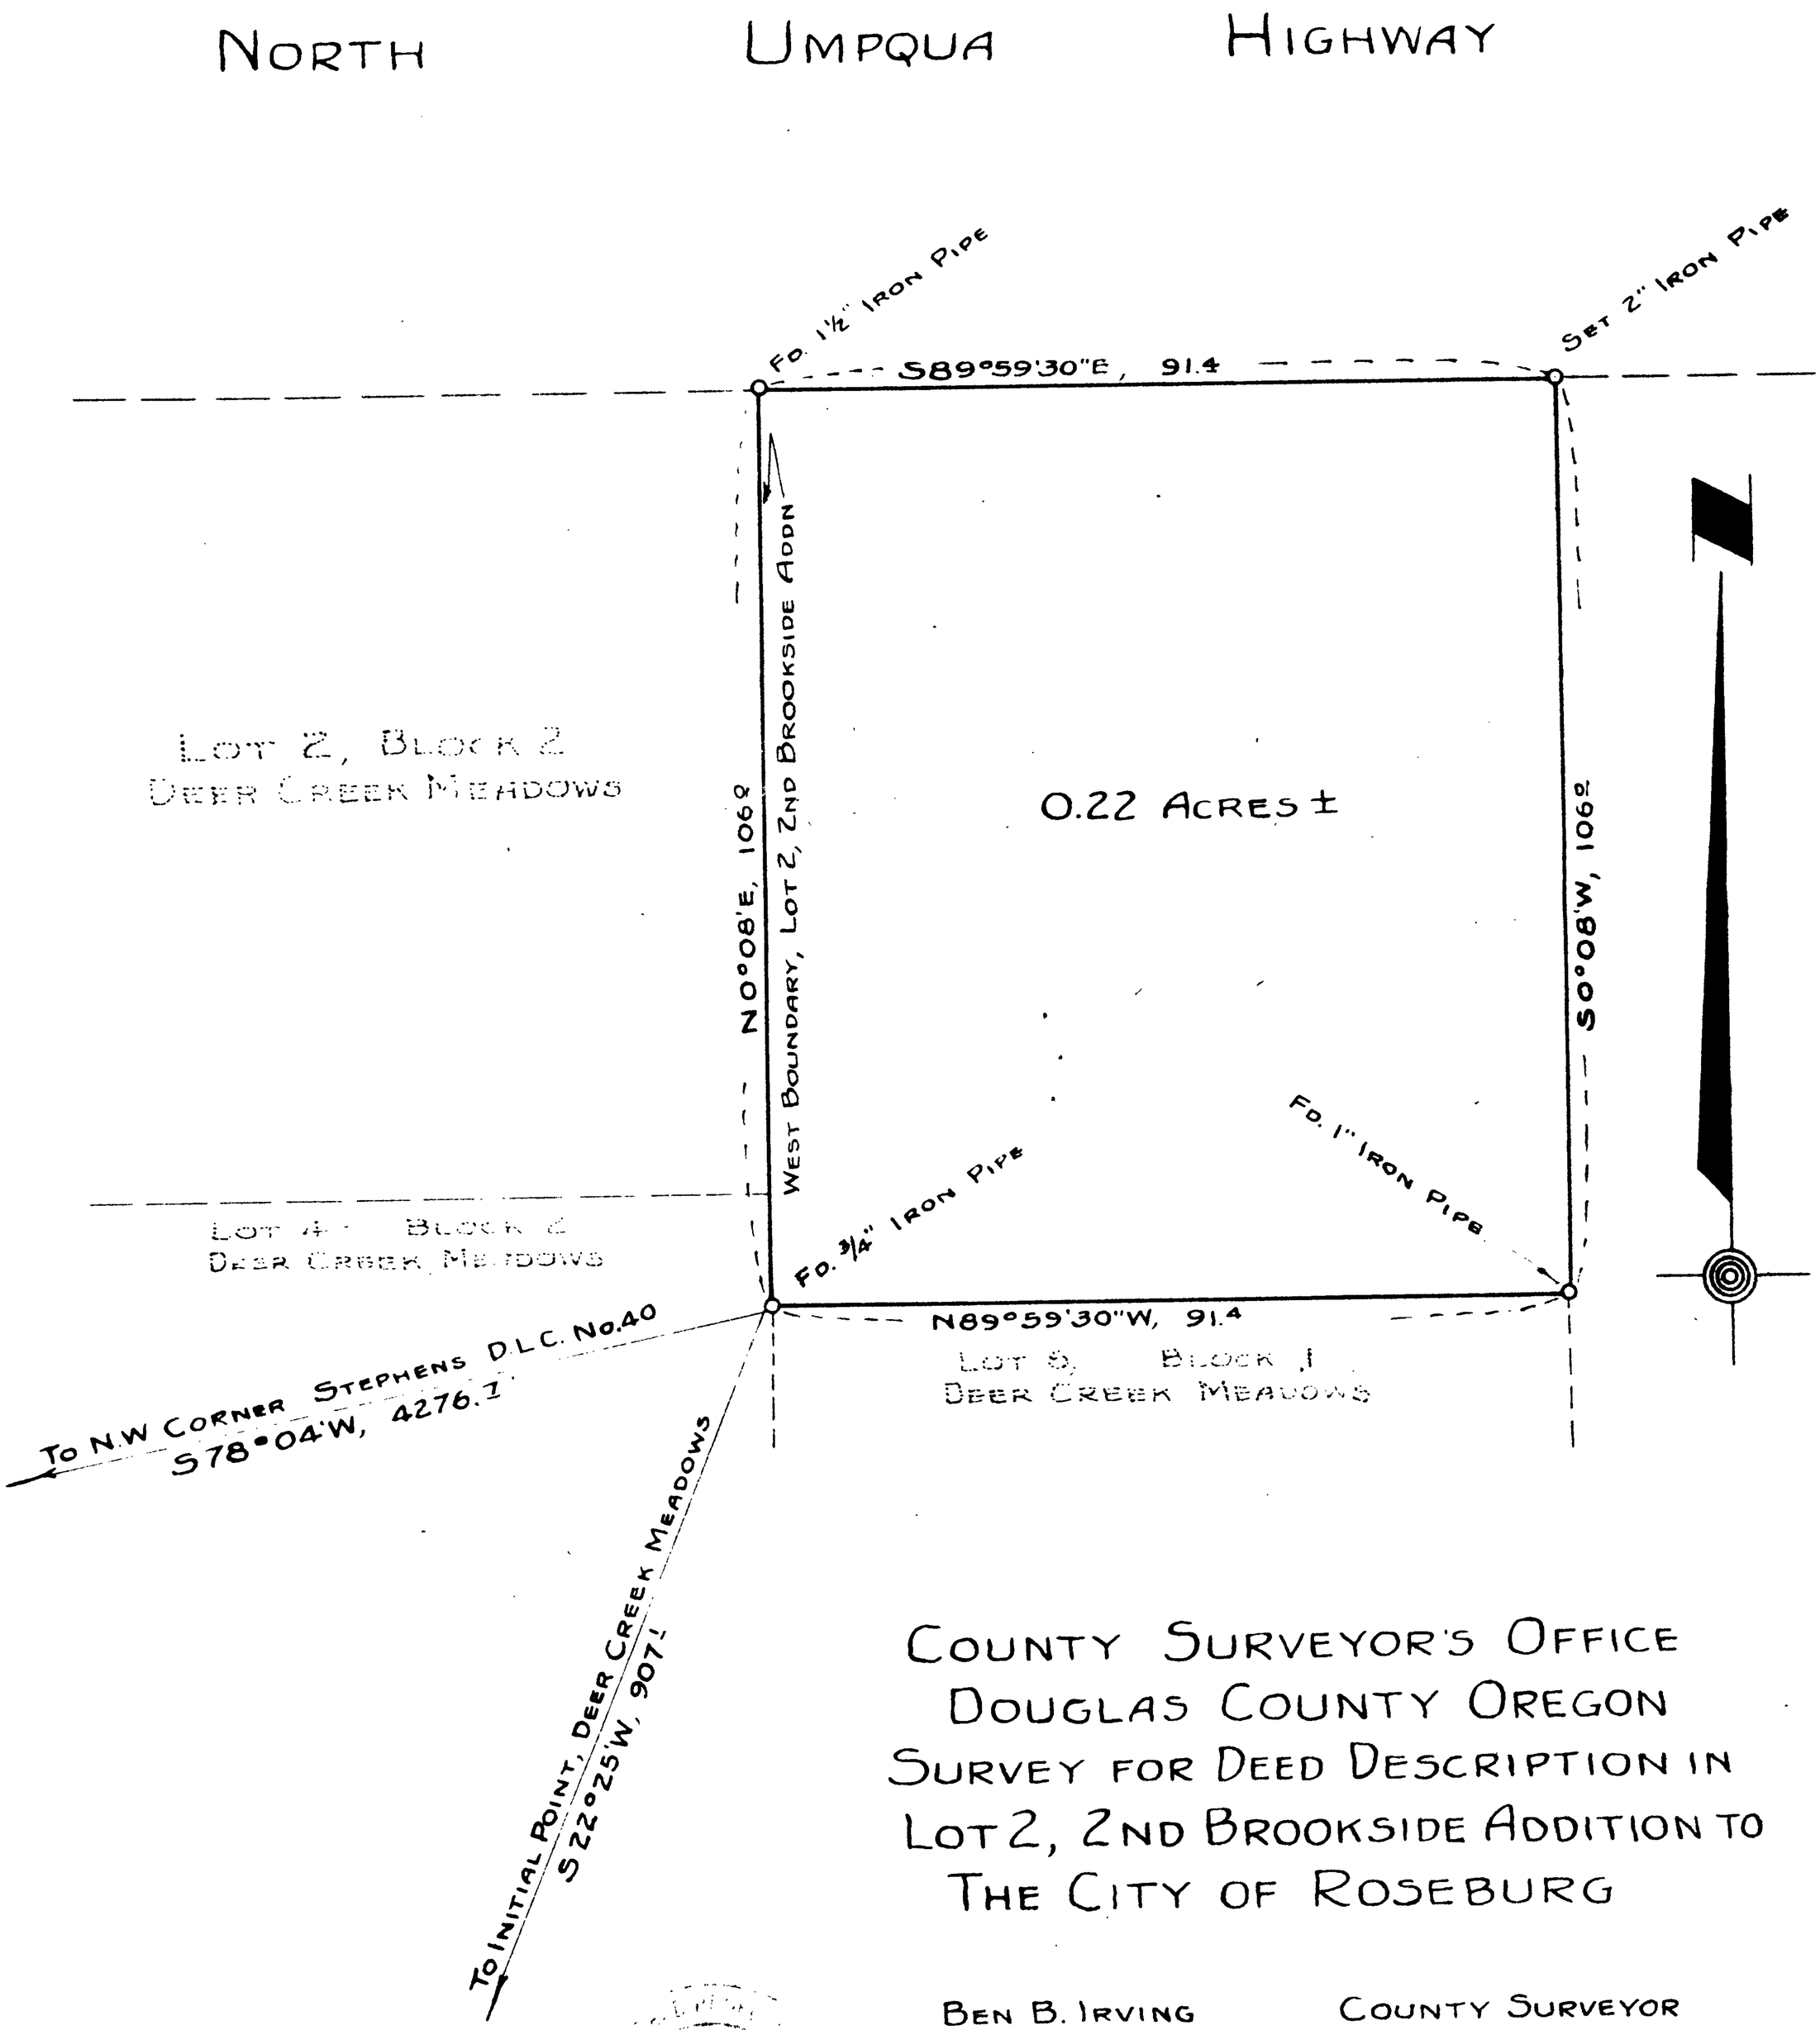

COUNTY SURVEYOR'S OFFICE
DOUGLAS COUNTY OREGON
SURVEY FOR DEED DESCRIPTION IN
LOT 2, 2ND BROOKSIDE ADDITION TO
THE CITY OF ROSEBURG

BEN B. IRVING COUNTY SURVEYOR
SURVEYED NOVEMBER 20, 1948, BY
A.R. EVANS, DEPUTY COUNTY SURVEYOR
SCALE 1" = 20'

Arthur R. Evans

A.R.E. 11-26-48