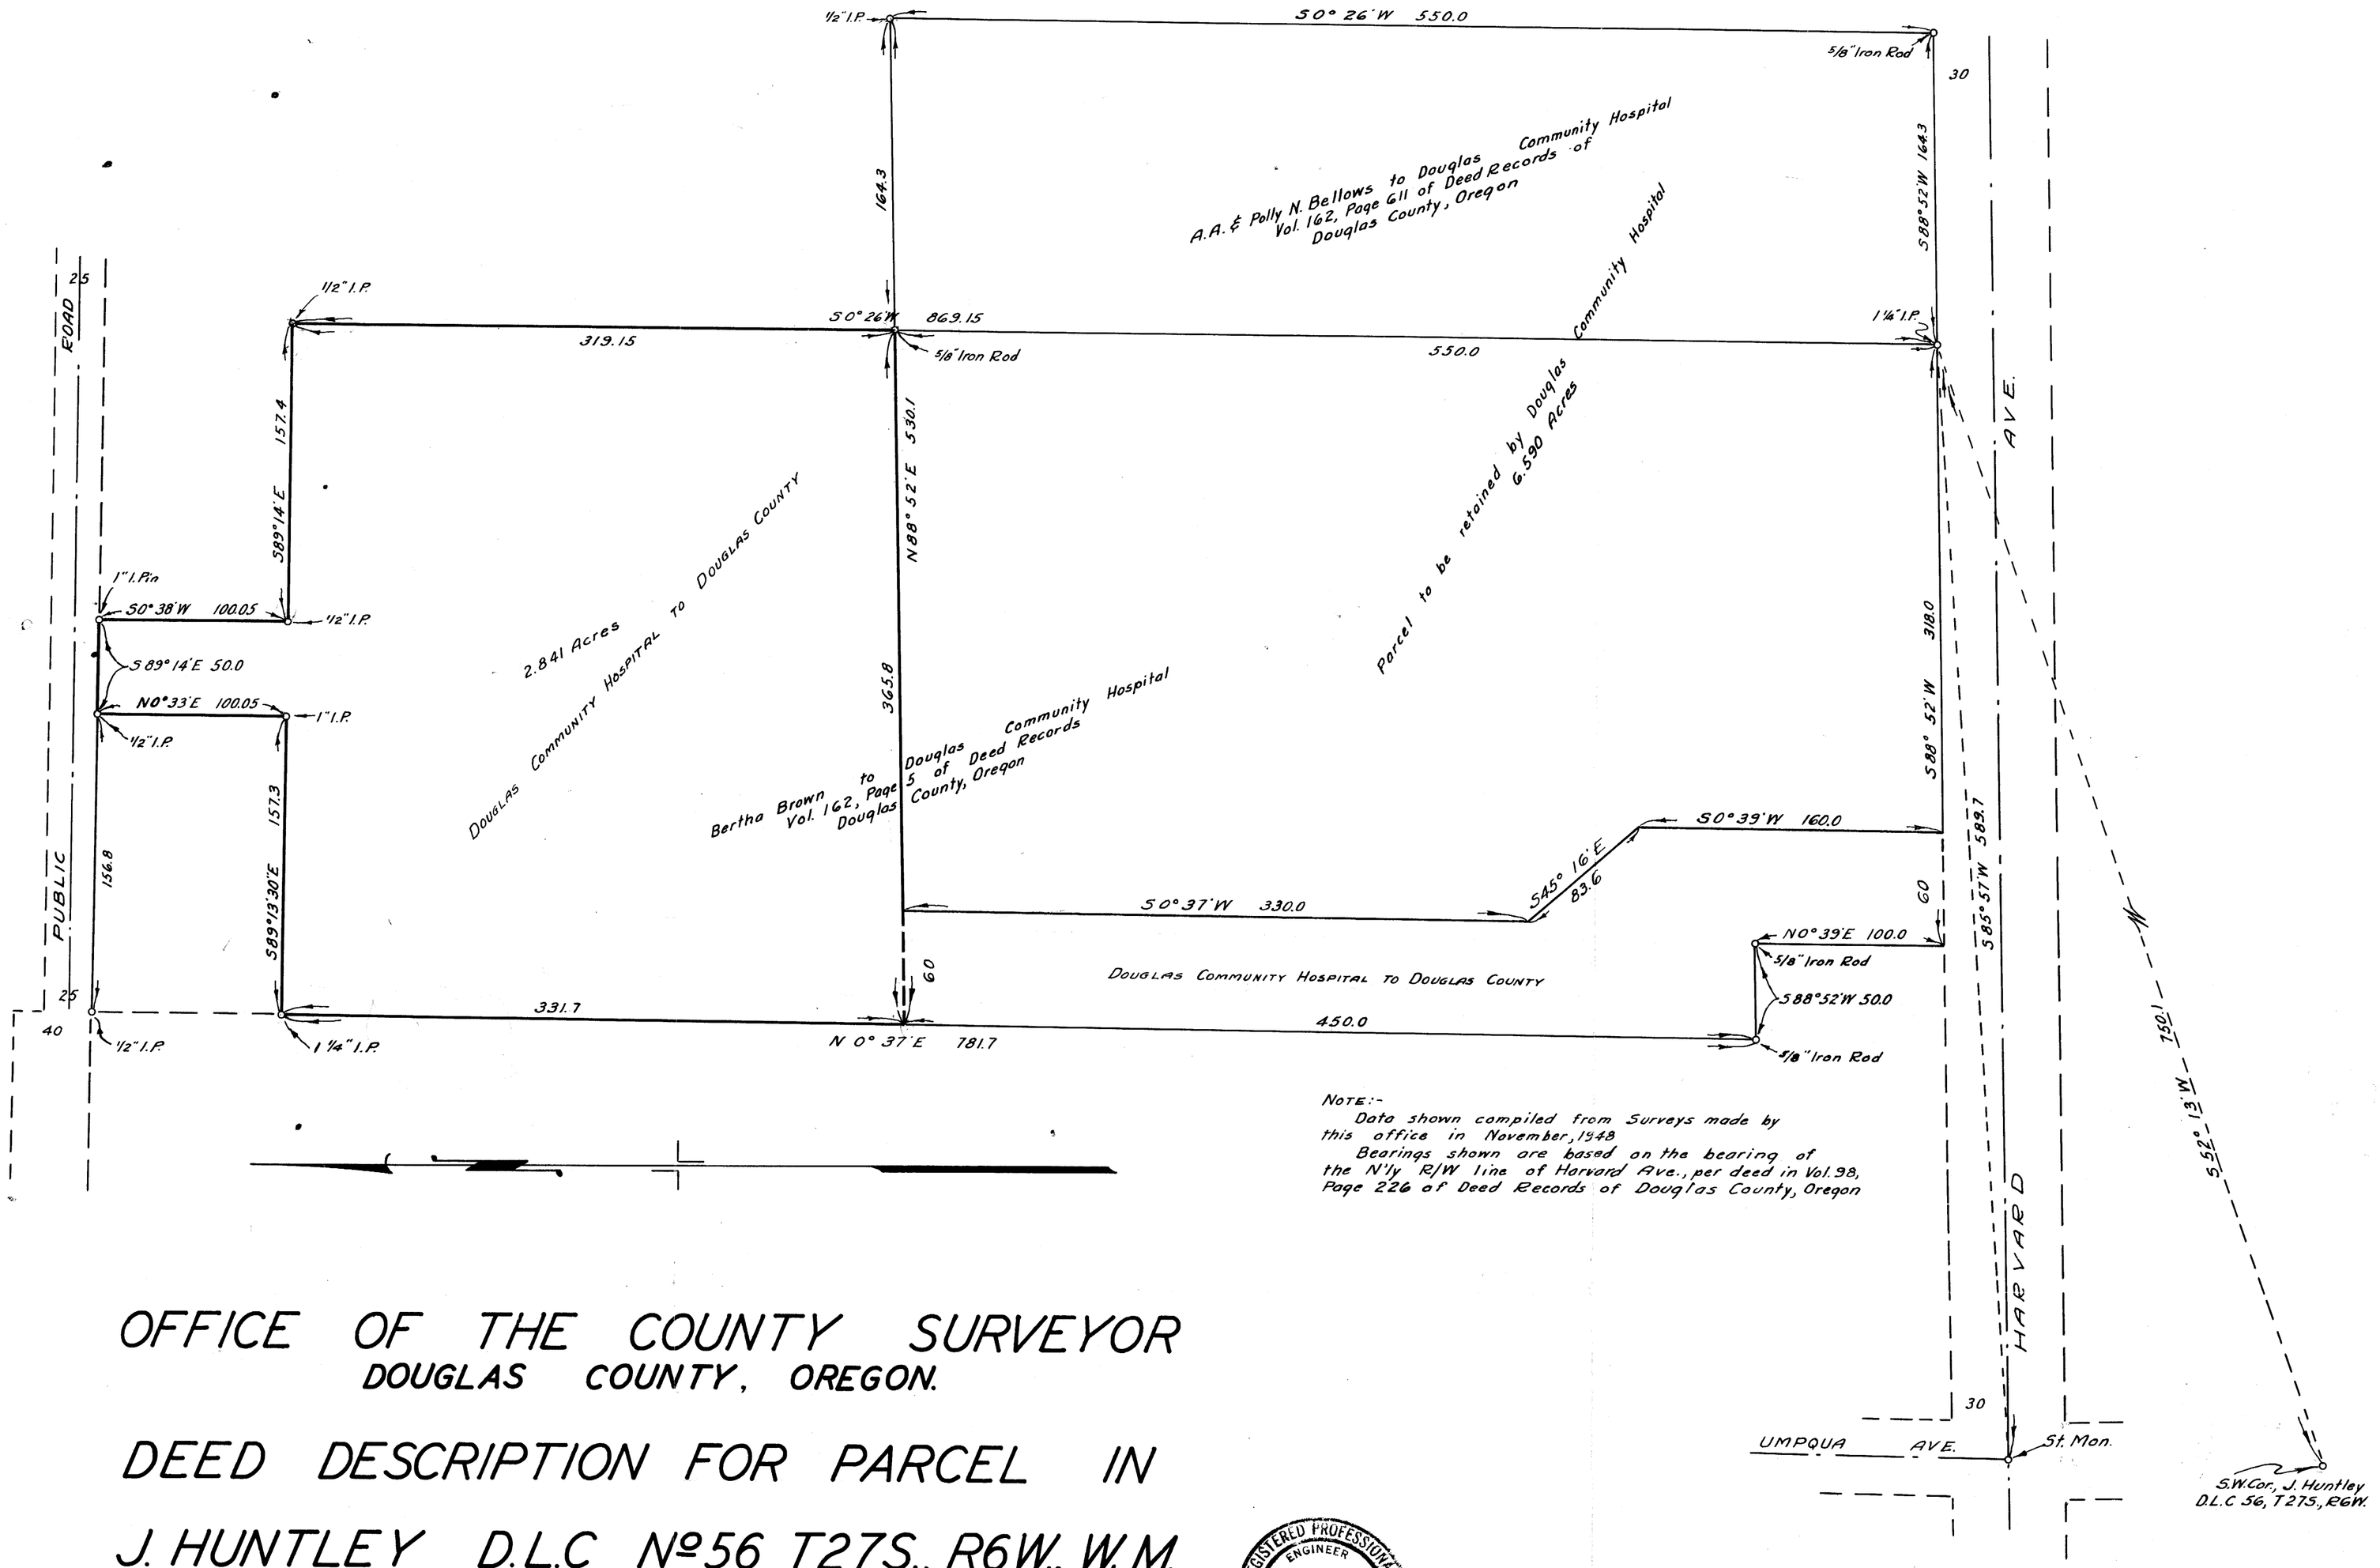

NOTE:-
Data shown compiled from Surveys made by this office in November, 1948
Bearings shown are based on the bearing of the N'ly R/W line of Harvard Ave., per deed in Vol. 98, Page 226 of Deed Records of Douglas County, Oregon

OFFICE OF THE COUNTY SURVEYOR
DOUGLAS COUNTY, OREGON.

DEED DESCRIPTION FOR PARCEL IN J. HUNTLEY D.L.C Nº56 T27S., R6W., W.M.

BEN. B. IRVING
APRIL 19, 1949

COUNTY SURVEYOR
SCALE 1" = 60'

REGISTERED PROFESSIONAL ENGINEER 240 OREGON NOV 8, 1919 BEN B. IRVING

COUNTY SURVEYORS FILE DATA
DO NOT REMOVE FROM OFFICE

C. S. File No. 43/14

MAP FILE M 15-67

MAP FILE M 15-67