MAP FILE M 16 - 73

COUNTY SURVEYORS FILE DATA
DO NOT REMOVE FROM OFFICE

RIGHT OF WAY OVER
SW¼SE¼ SEC. 11 T.27S., R.3 W., W.M.
FOR THE
OREGON TIMBER PRODUCTS CO.

Surveyed and Platted by
BEN. B. IRVING, COUNTY SURVEYOR
DOUGLAS COUNTY OREGON
1945

SCALE 1"=400'

o CORNERS SET.
+ CORNERS which have been computed but not set.

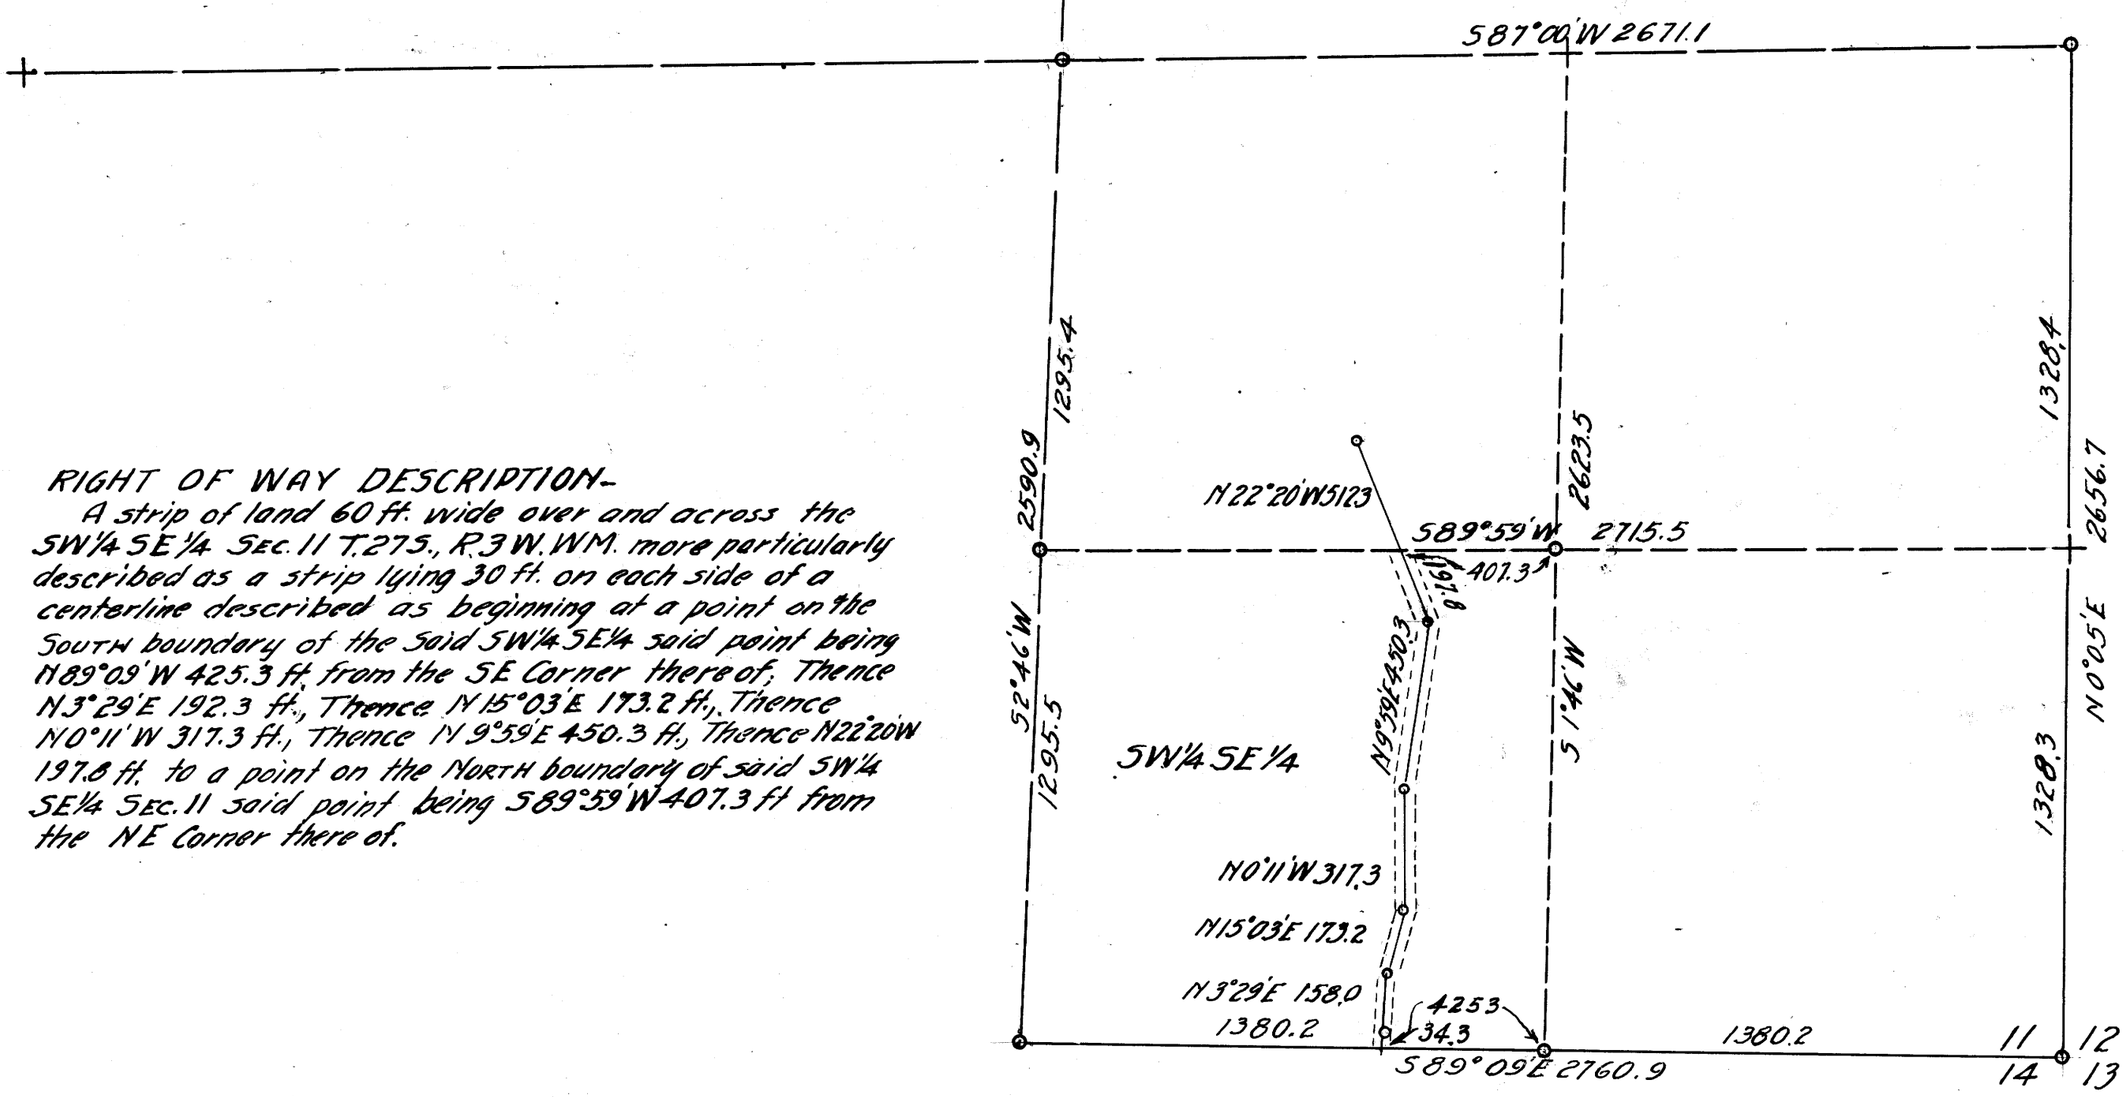

RIGHT OF WAY DESCRIPTION-

A strip of land 60 ft. wide over and across the SW¼SE¼ SEC. 11 T.27S., R.3 W.WM. more particularly described as a strip lying 30 ft. on each side of a centerline described as beginning at a point on the SOUTH boundary of the said SW¼SE¼ said point being N89°09'W 425.3 ft. from the SE Corner thereof; Thence N3°29'E 192.3 ft., Thence N15°03'E 173.2 ft., Thence N0°11'W 317.3 ft., Thence N9°59'E 450.3 ft., Thence N22°20'W 197.8 ft. to a point on the NORTH boundary of said SW¼SE¼ SEC. 11 said point being S89°59'W 407.3 ft from the NE Corner thereof.

M16-73
FILE 46 DRAWER 38 Pg 43,46