COUNTY SURVEYORS FILE
DO NOT REMOVE FROM OFFICE

PETER BALLF TRACT

FR. OF THE NW 1/4 SEC. 24, T. 27 S., R. 6 W.

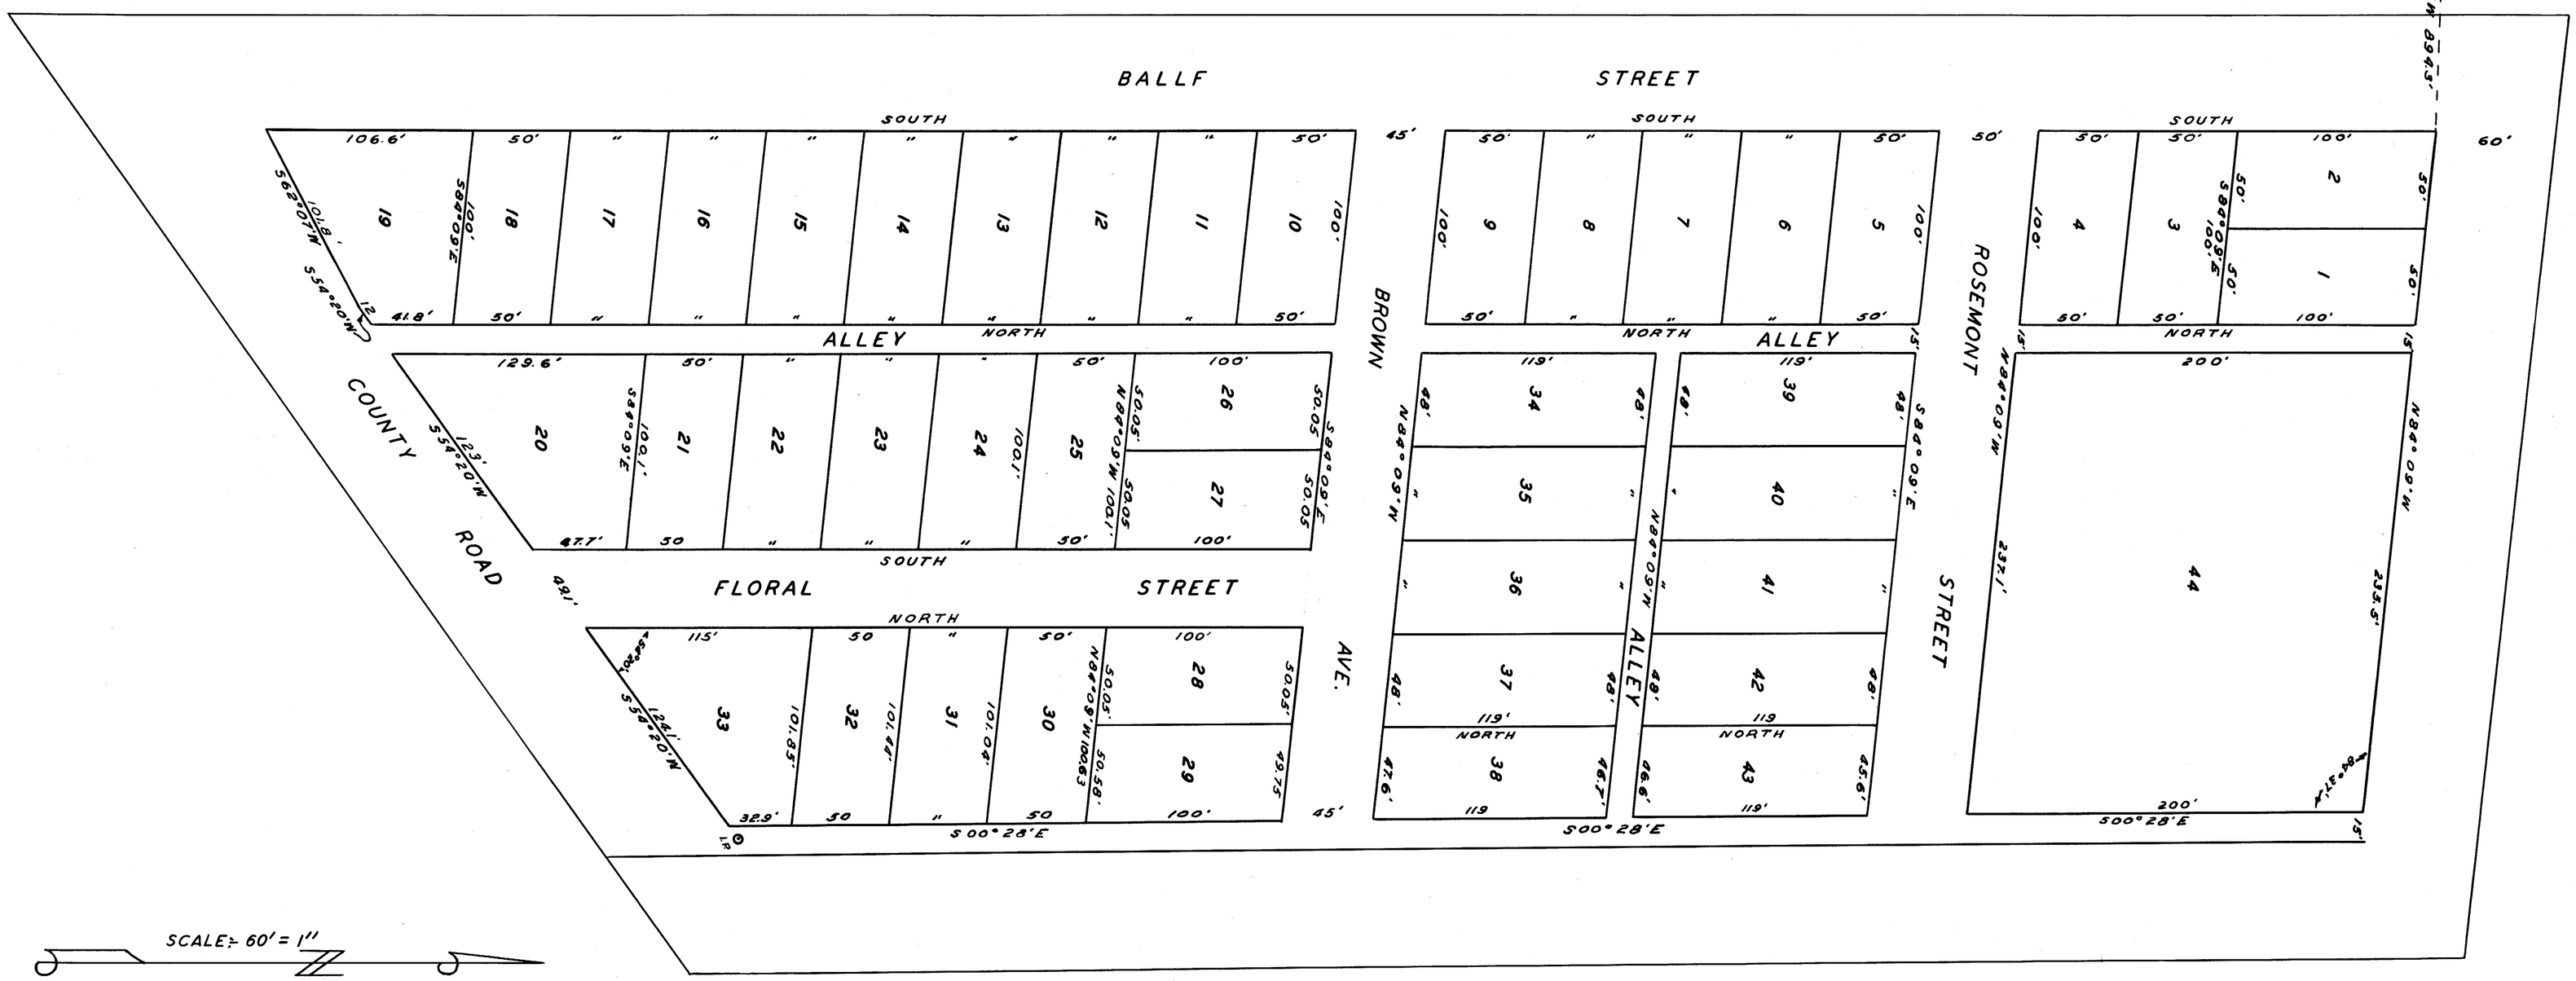
BALLF STREET
SOUTH
NORTH
ALLEY
COUNTY ROAD
FLORAL STREET
BROWN AVE.
ROSEMONT STREET
S 00° 28' E
N 00° 28' W
N 89° 09' W
N 89° 09' E
S 89° 09' E
N 89° 09' W
N 89° 09' W
N 89° 09' W