M 19-49

1/12 School Lots Sec 19

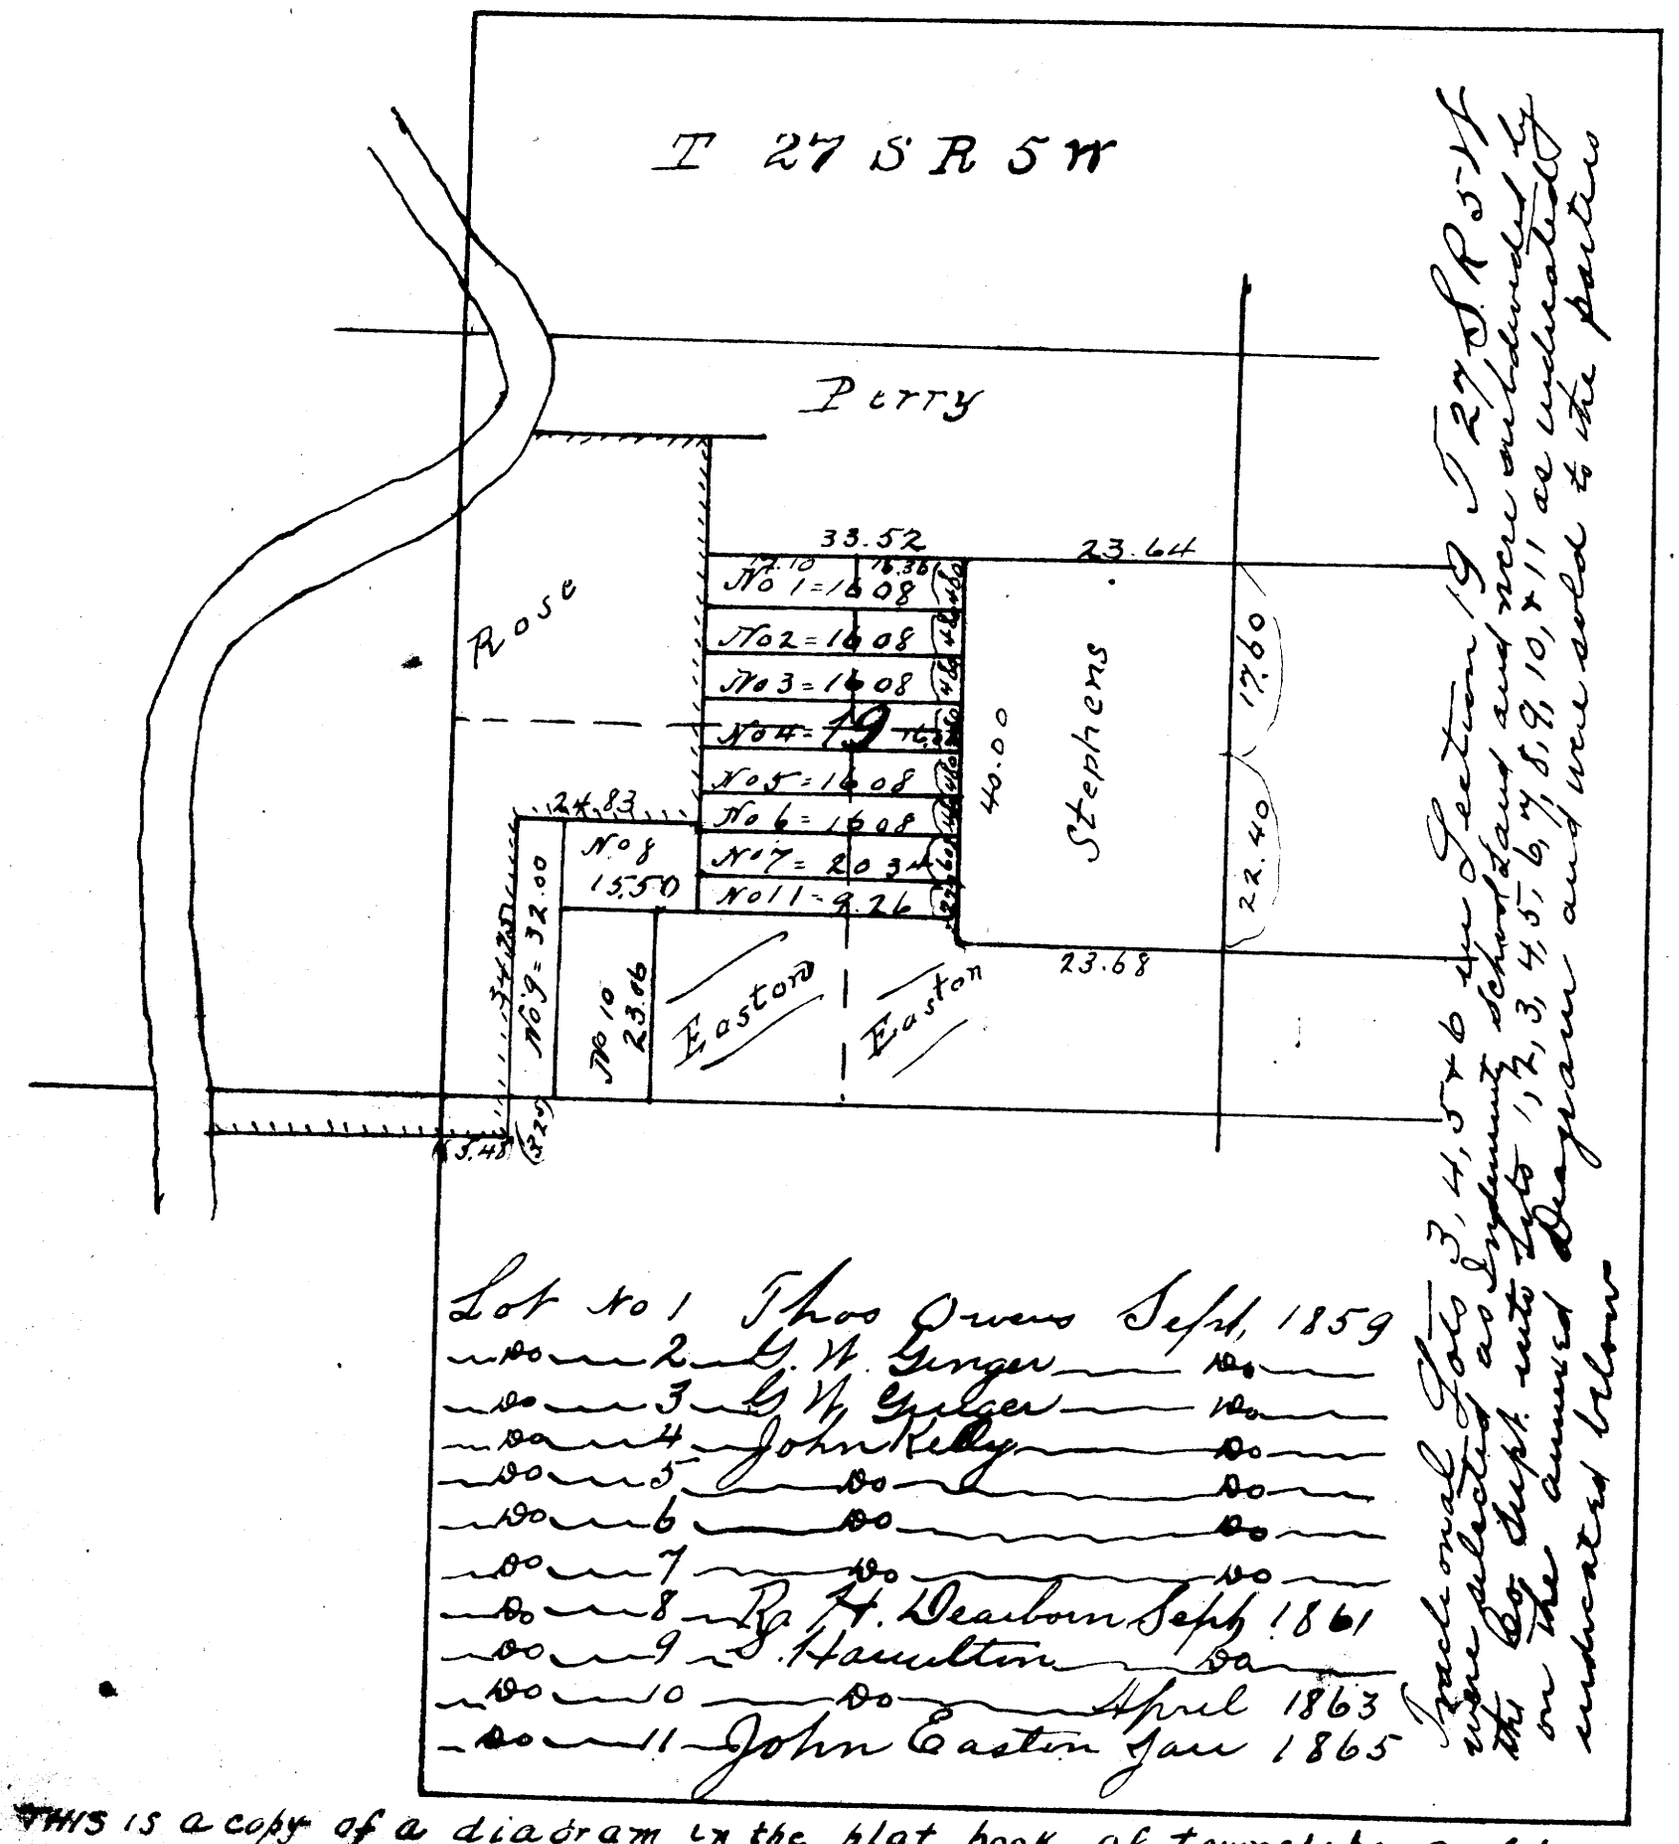

Lot No 1 Thos Owens Sept, 1859
do 2 G. W. Ginger do
do 3 G. W. Geiger do
do 4 John Kelly do
do 5 do do
do 6 do do
do 7 do do
do 8 R. H. Dearborn Sept 1861
do 9 J. Hamilton do
do 10 do April 1863
do 11 John Easton Jan 1865

Fractional Lots 3, 4, 5 & 6 in Section 19 T 27 S R 5 W were selected as School Land and now subdivided by the Co. Supt. into Lots 1, 2, 3, 4, 5, 6, 7, 8, 9, 10, & 11 as indicated on the annexed diagram and were sold to the parties indicated below

THIS is a copy of a diagram in the plat book of townships on file in the clerks office in Douglas County - Oregon.

Drawn by THE Douglas County Abstract Co.

MAPS CONTAINING THE DATA DO NOT REVEAL GROUND CONDITIONS

MAP FILE M 19-49