COUNTY SURVEYORS FILE DATA
DO NOT REMOVE FROM OFFICE

FILED
RECEIVED 10/12/60
OCT 13 1960
COUNTY SURVEYOR
DOUGLAS COUNTY, ORE.

Prepared for:
A. L. WILSON & FRANK GRENSKY
Scale 1"=50' March 1951
Portion of Sec. 5, T30S, R5W.

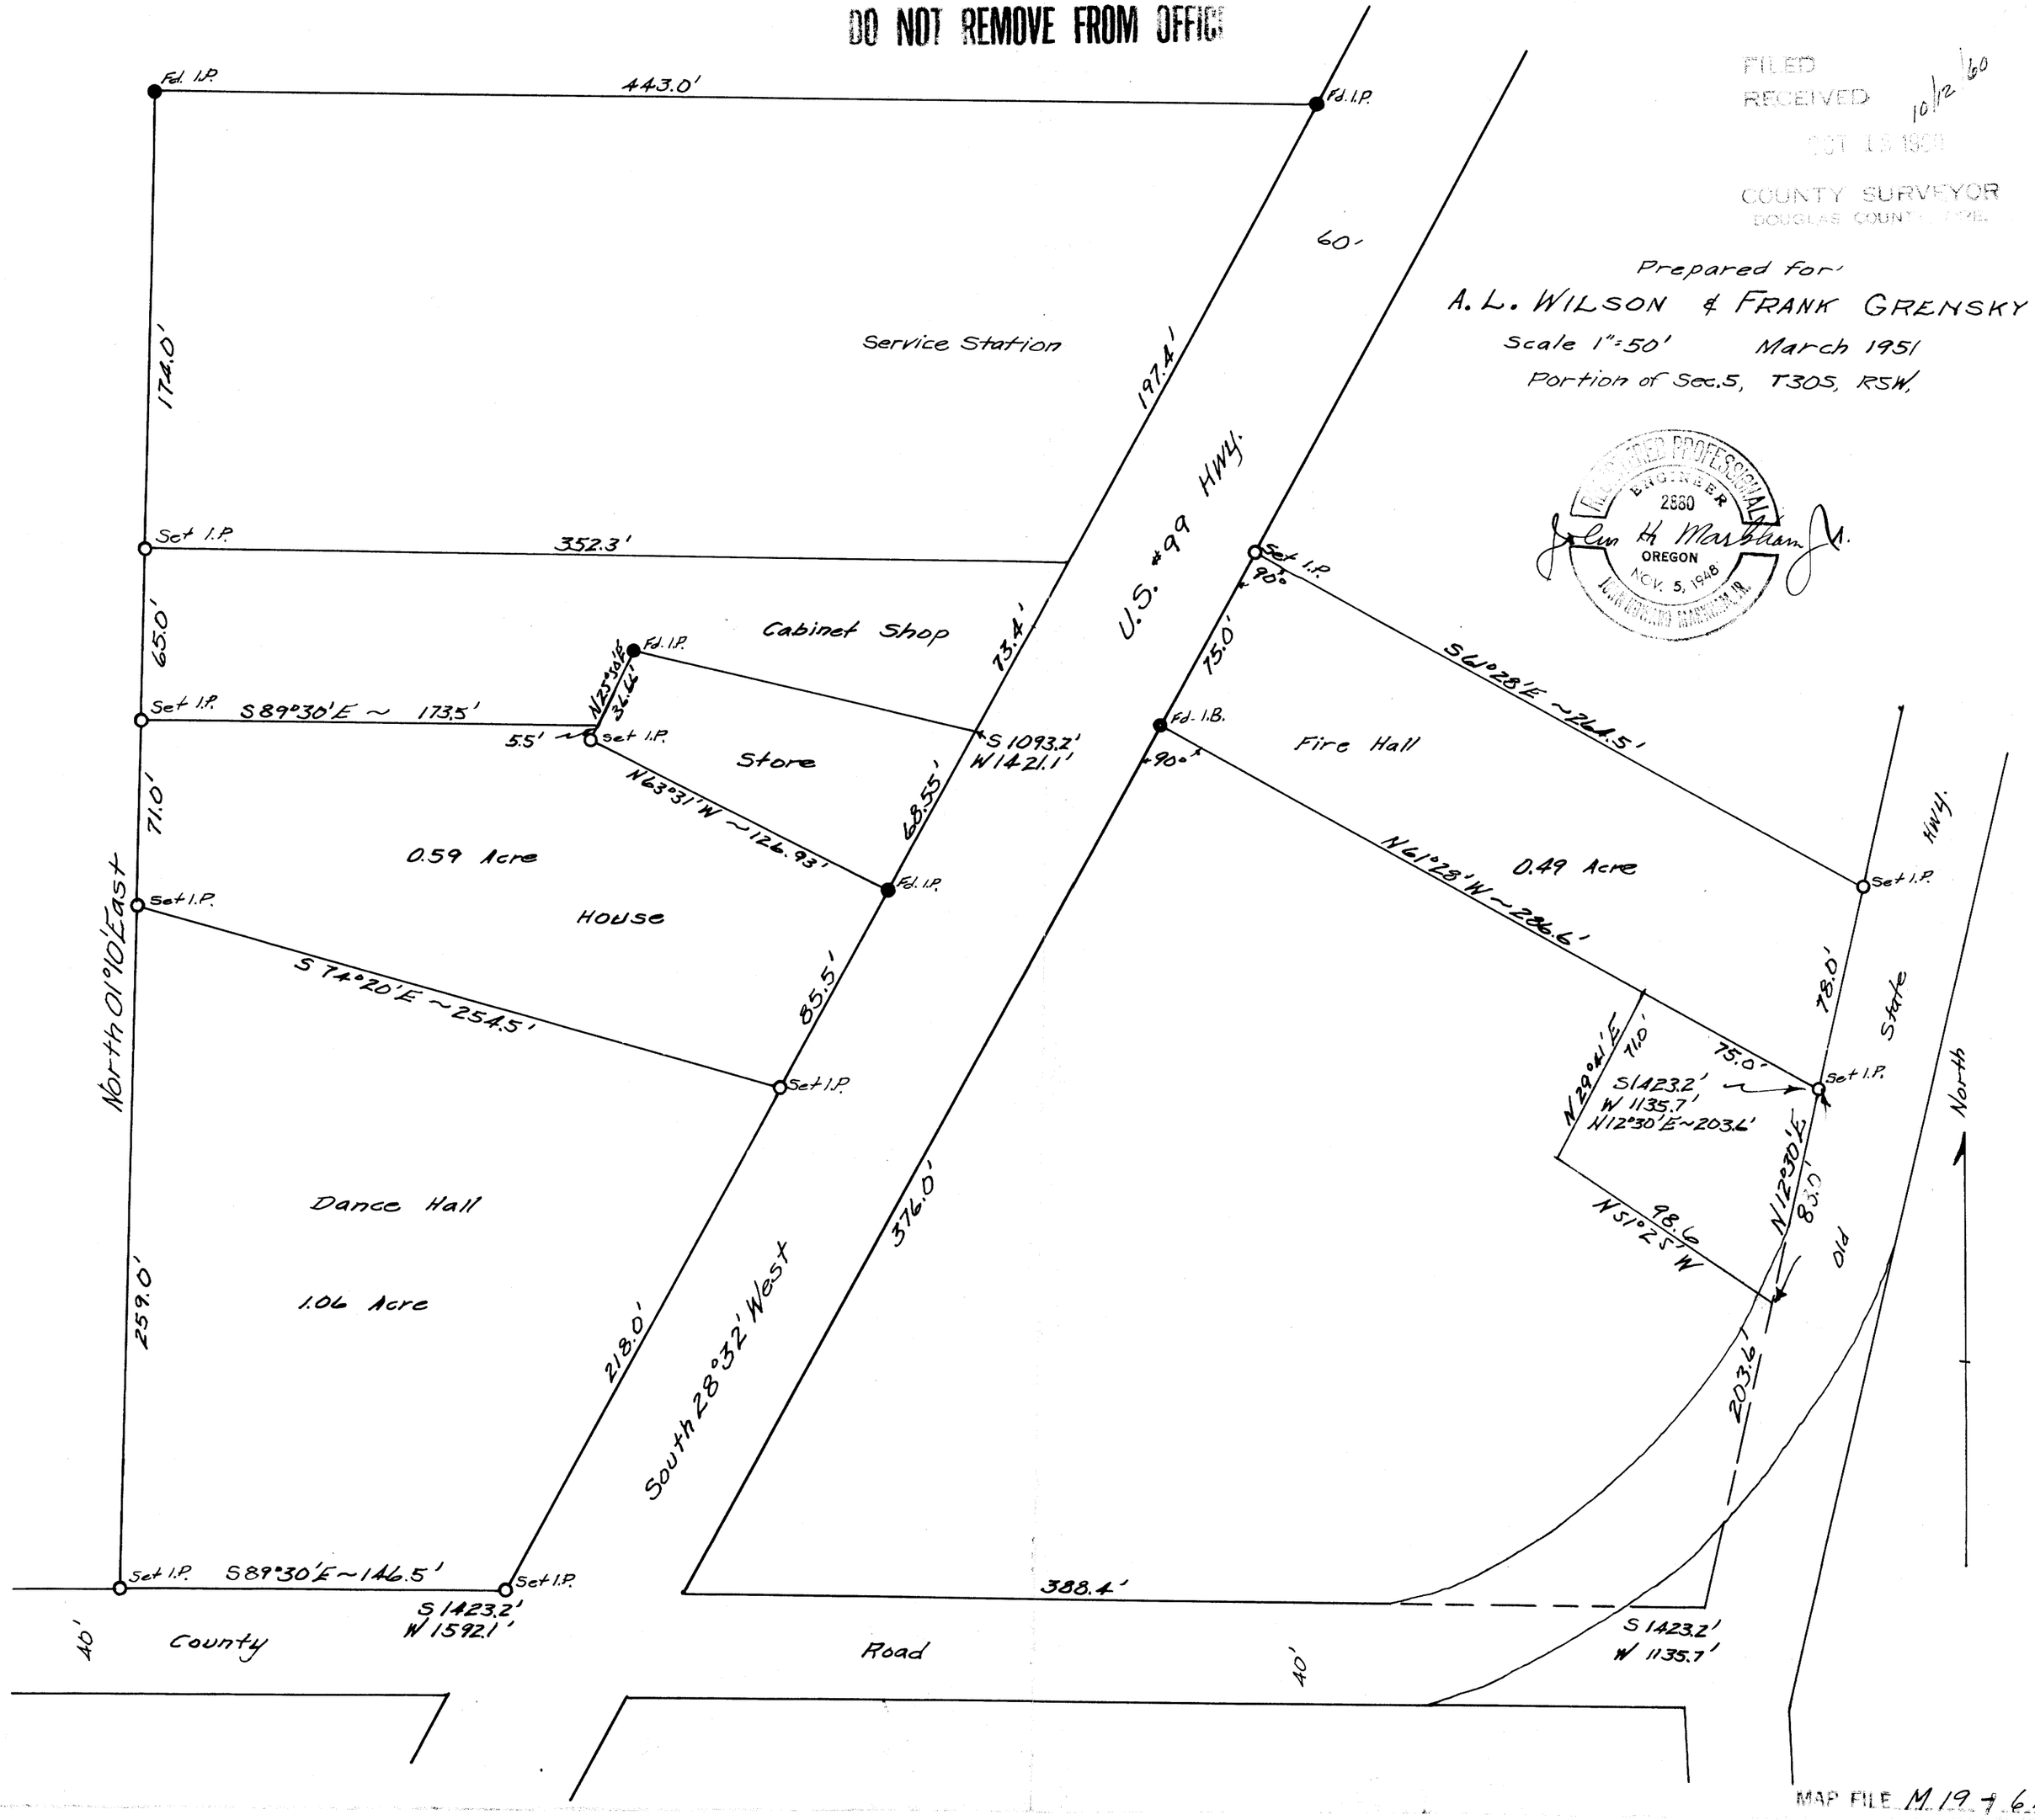

REGISTERED PROFESSIONAL ENGINEER 2880 OREGON NOV. 5, 1948 JOHN HOWARD MARSHAM, JR.

MAP FILE M 19 + 61