M 20-3

COUNTY SURVEYORS FILE DATA
DO NOT REMOVE FROM OFFICE

SURVEY FOR DEED DESCRIPTION
SECTION 23, T 27 S, R 5 W, W.M.

SURVEYED FOR: VANCE COX — DECEMBER, 1960
SURVEYED BY: G. R. LECKLIDER-ENG'R. — SCALE: 1" = 20'

● DENOTES CORNERS FOUND AS SHOWN
○ DENOTES 1/2" IRON RODS SET

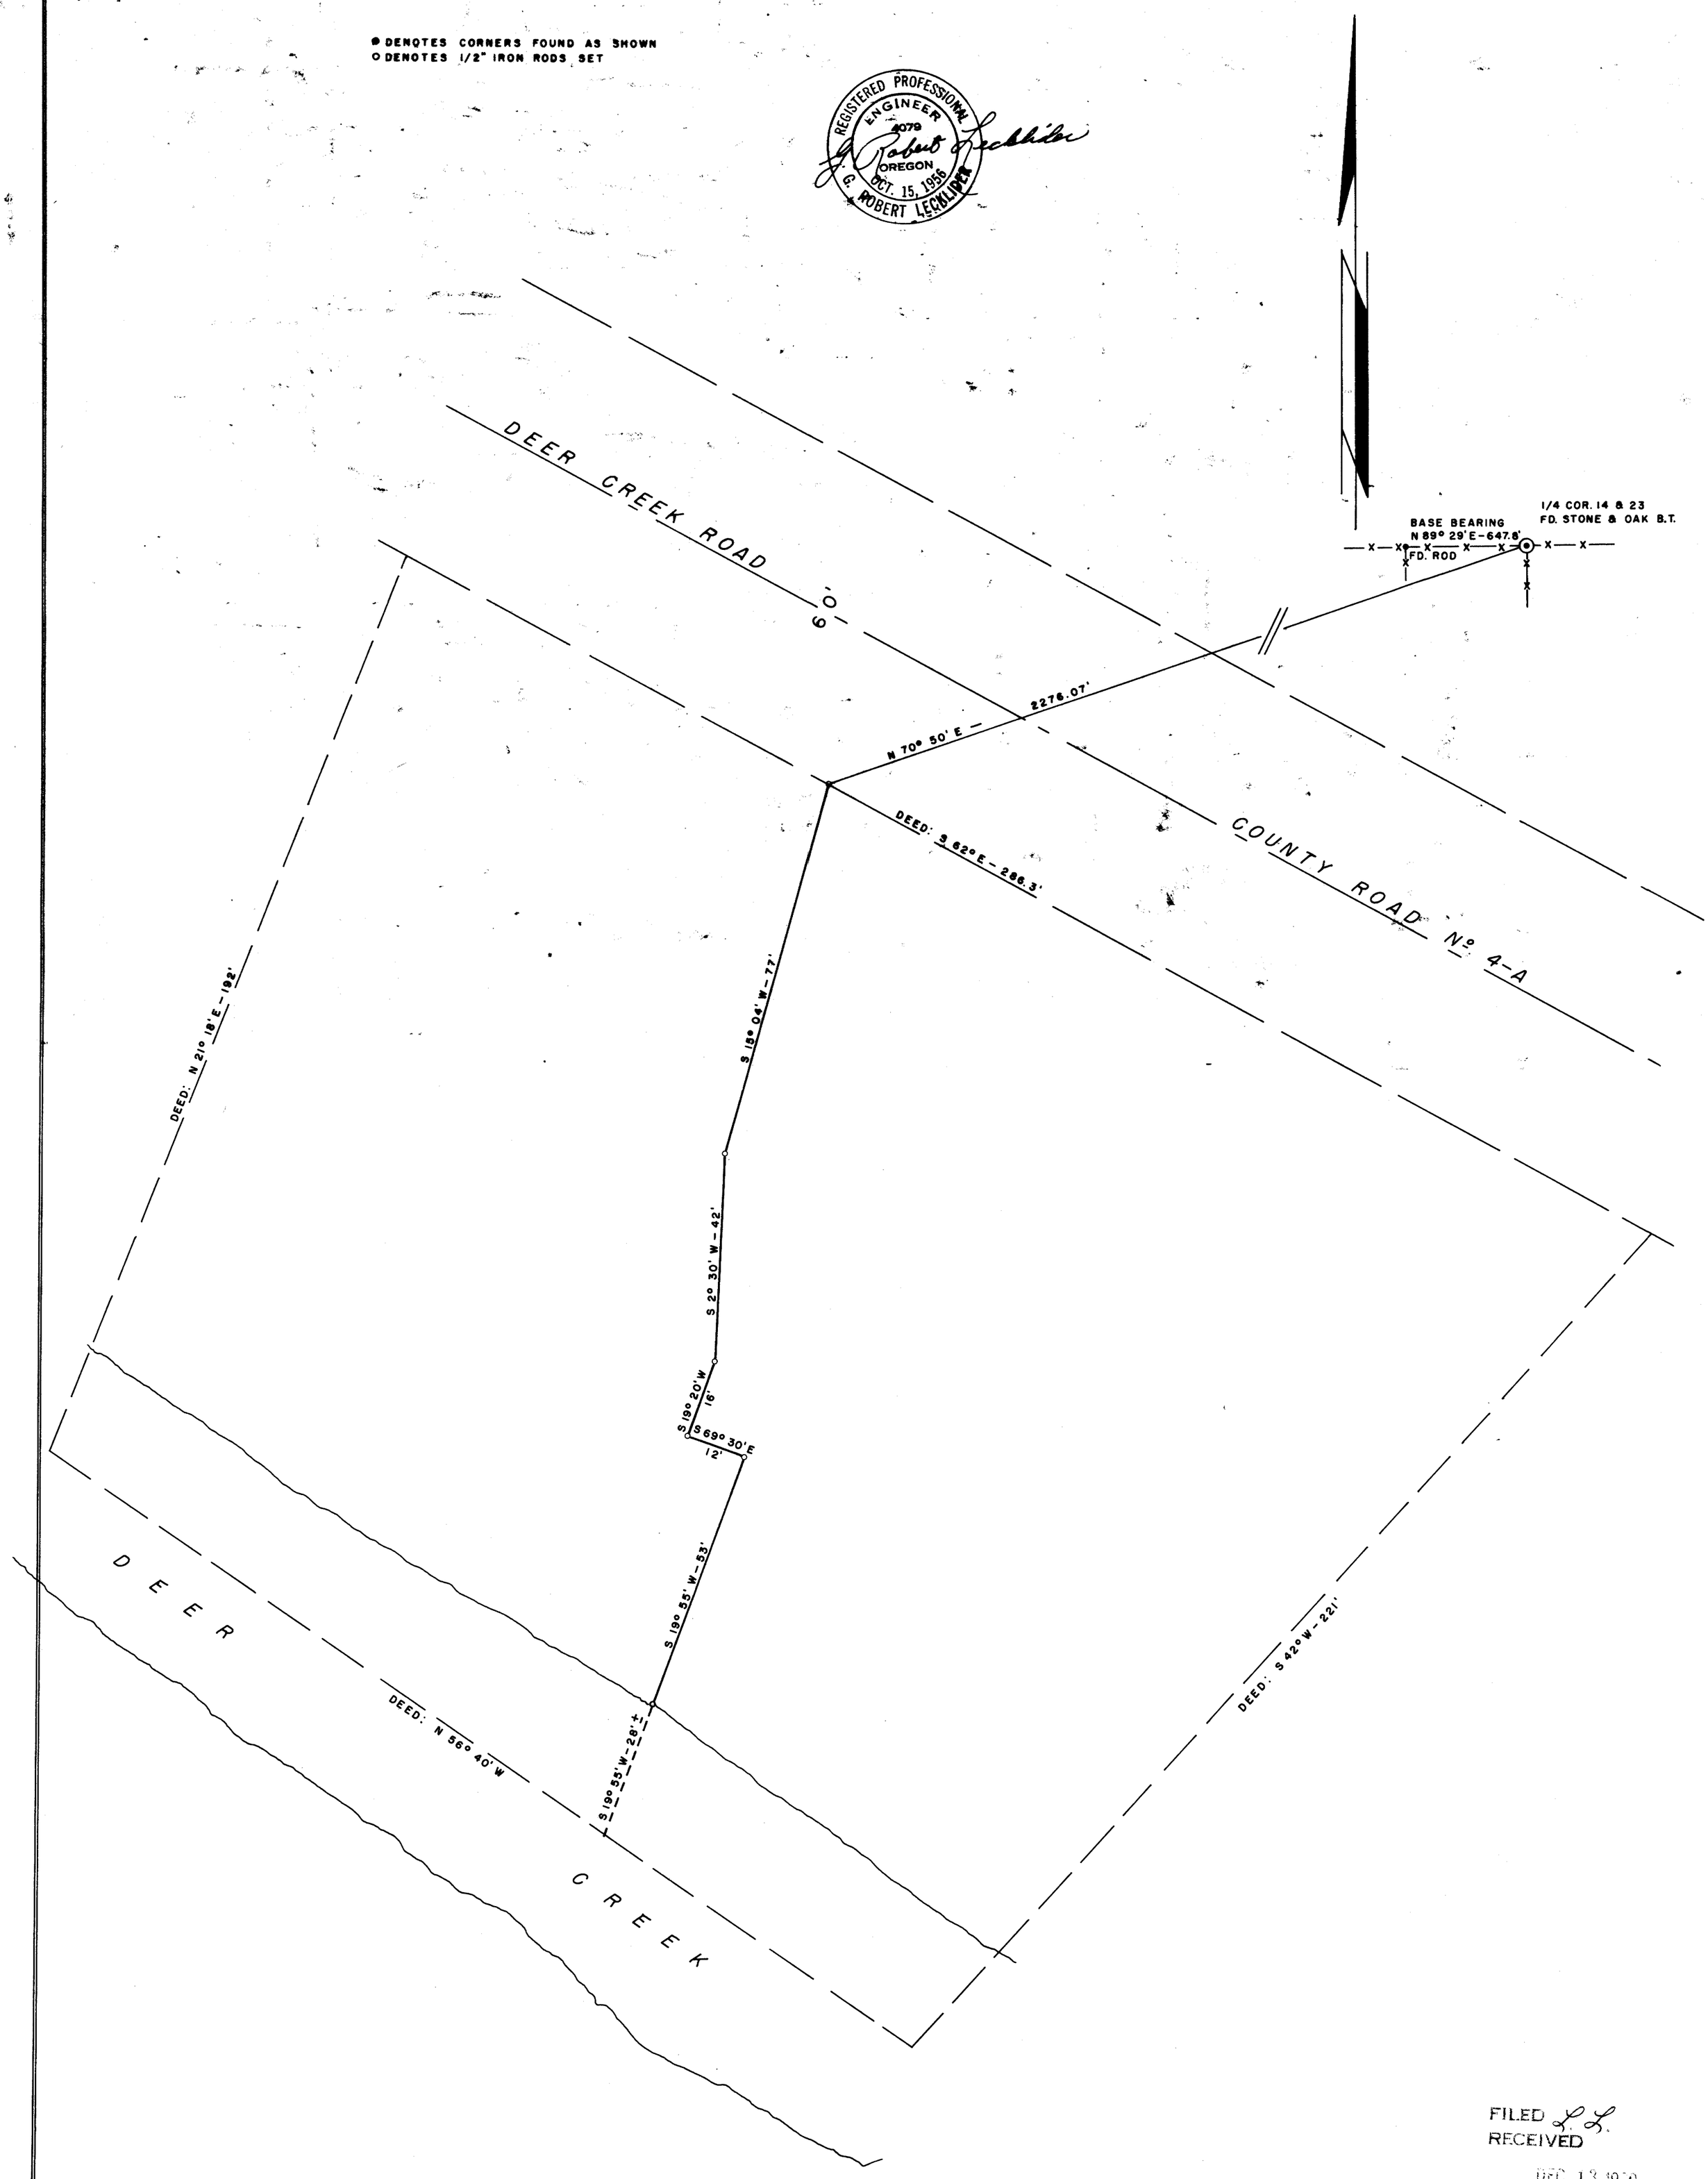

FILED L.L.
RECEIVED
DEC 13 1960
COUNTY SURVEYOR
DOUGLAS COUNTY, ORE.

MAP FILE M 20-3