C.S. FILE 52/82
M 20-72

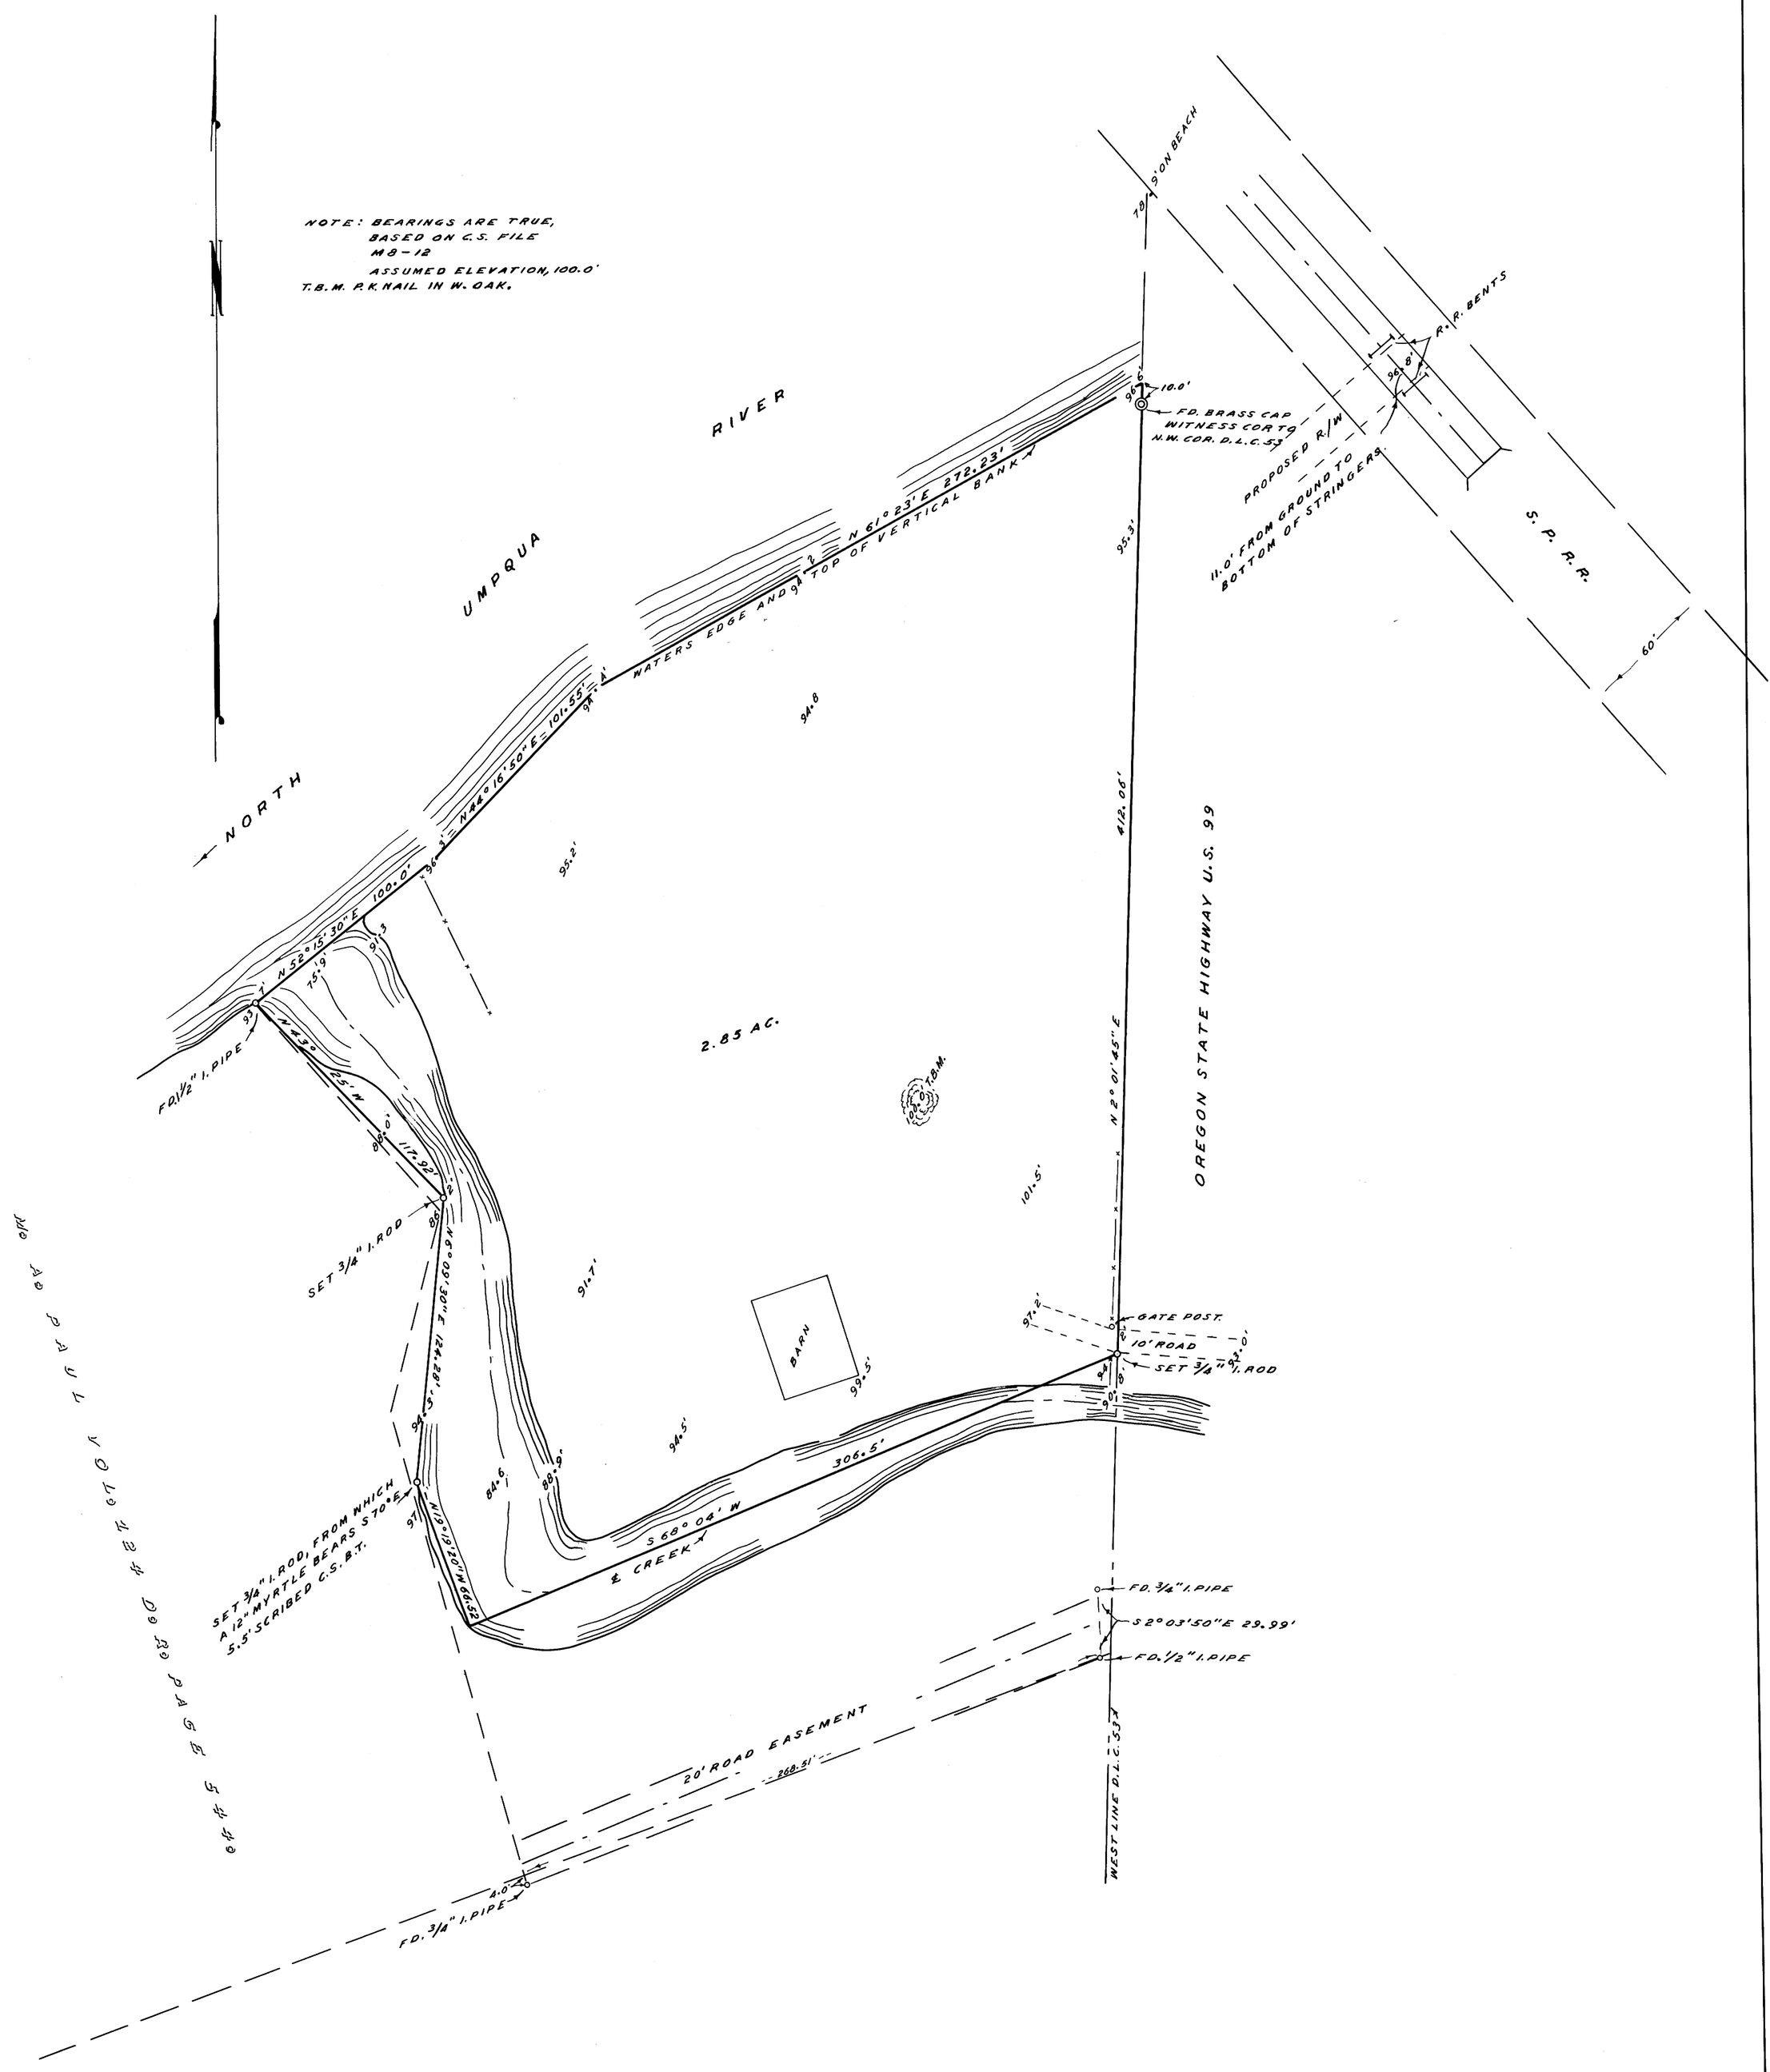

COUNTY SURVEYOR'S OFFICE
DOUGLAS COUNTY, OREGON

SURVEY FOR DEED DESCRIPTION,
SECTION 25, T26S, R6W, W.M.

FRED M. DARBY — COUNTY SURVEYOR
SURVEYED JUNE 22, 1961 — BY
JAMES W. BYRON - DEPUTY — SCALE 1" = 50'
SURVEYED FOR COUNTY PARK DEPT.

COUNTY SURVEYORS FILE DATA
DO NOT REMOVE FROM OFFICE

C.S. FILE 52/82
M 20-72