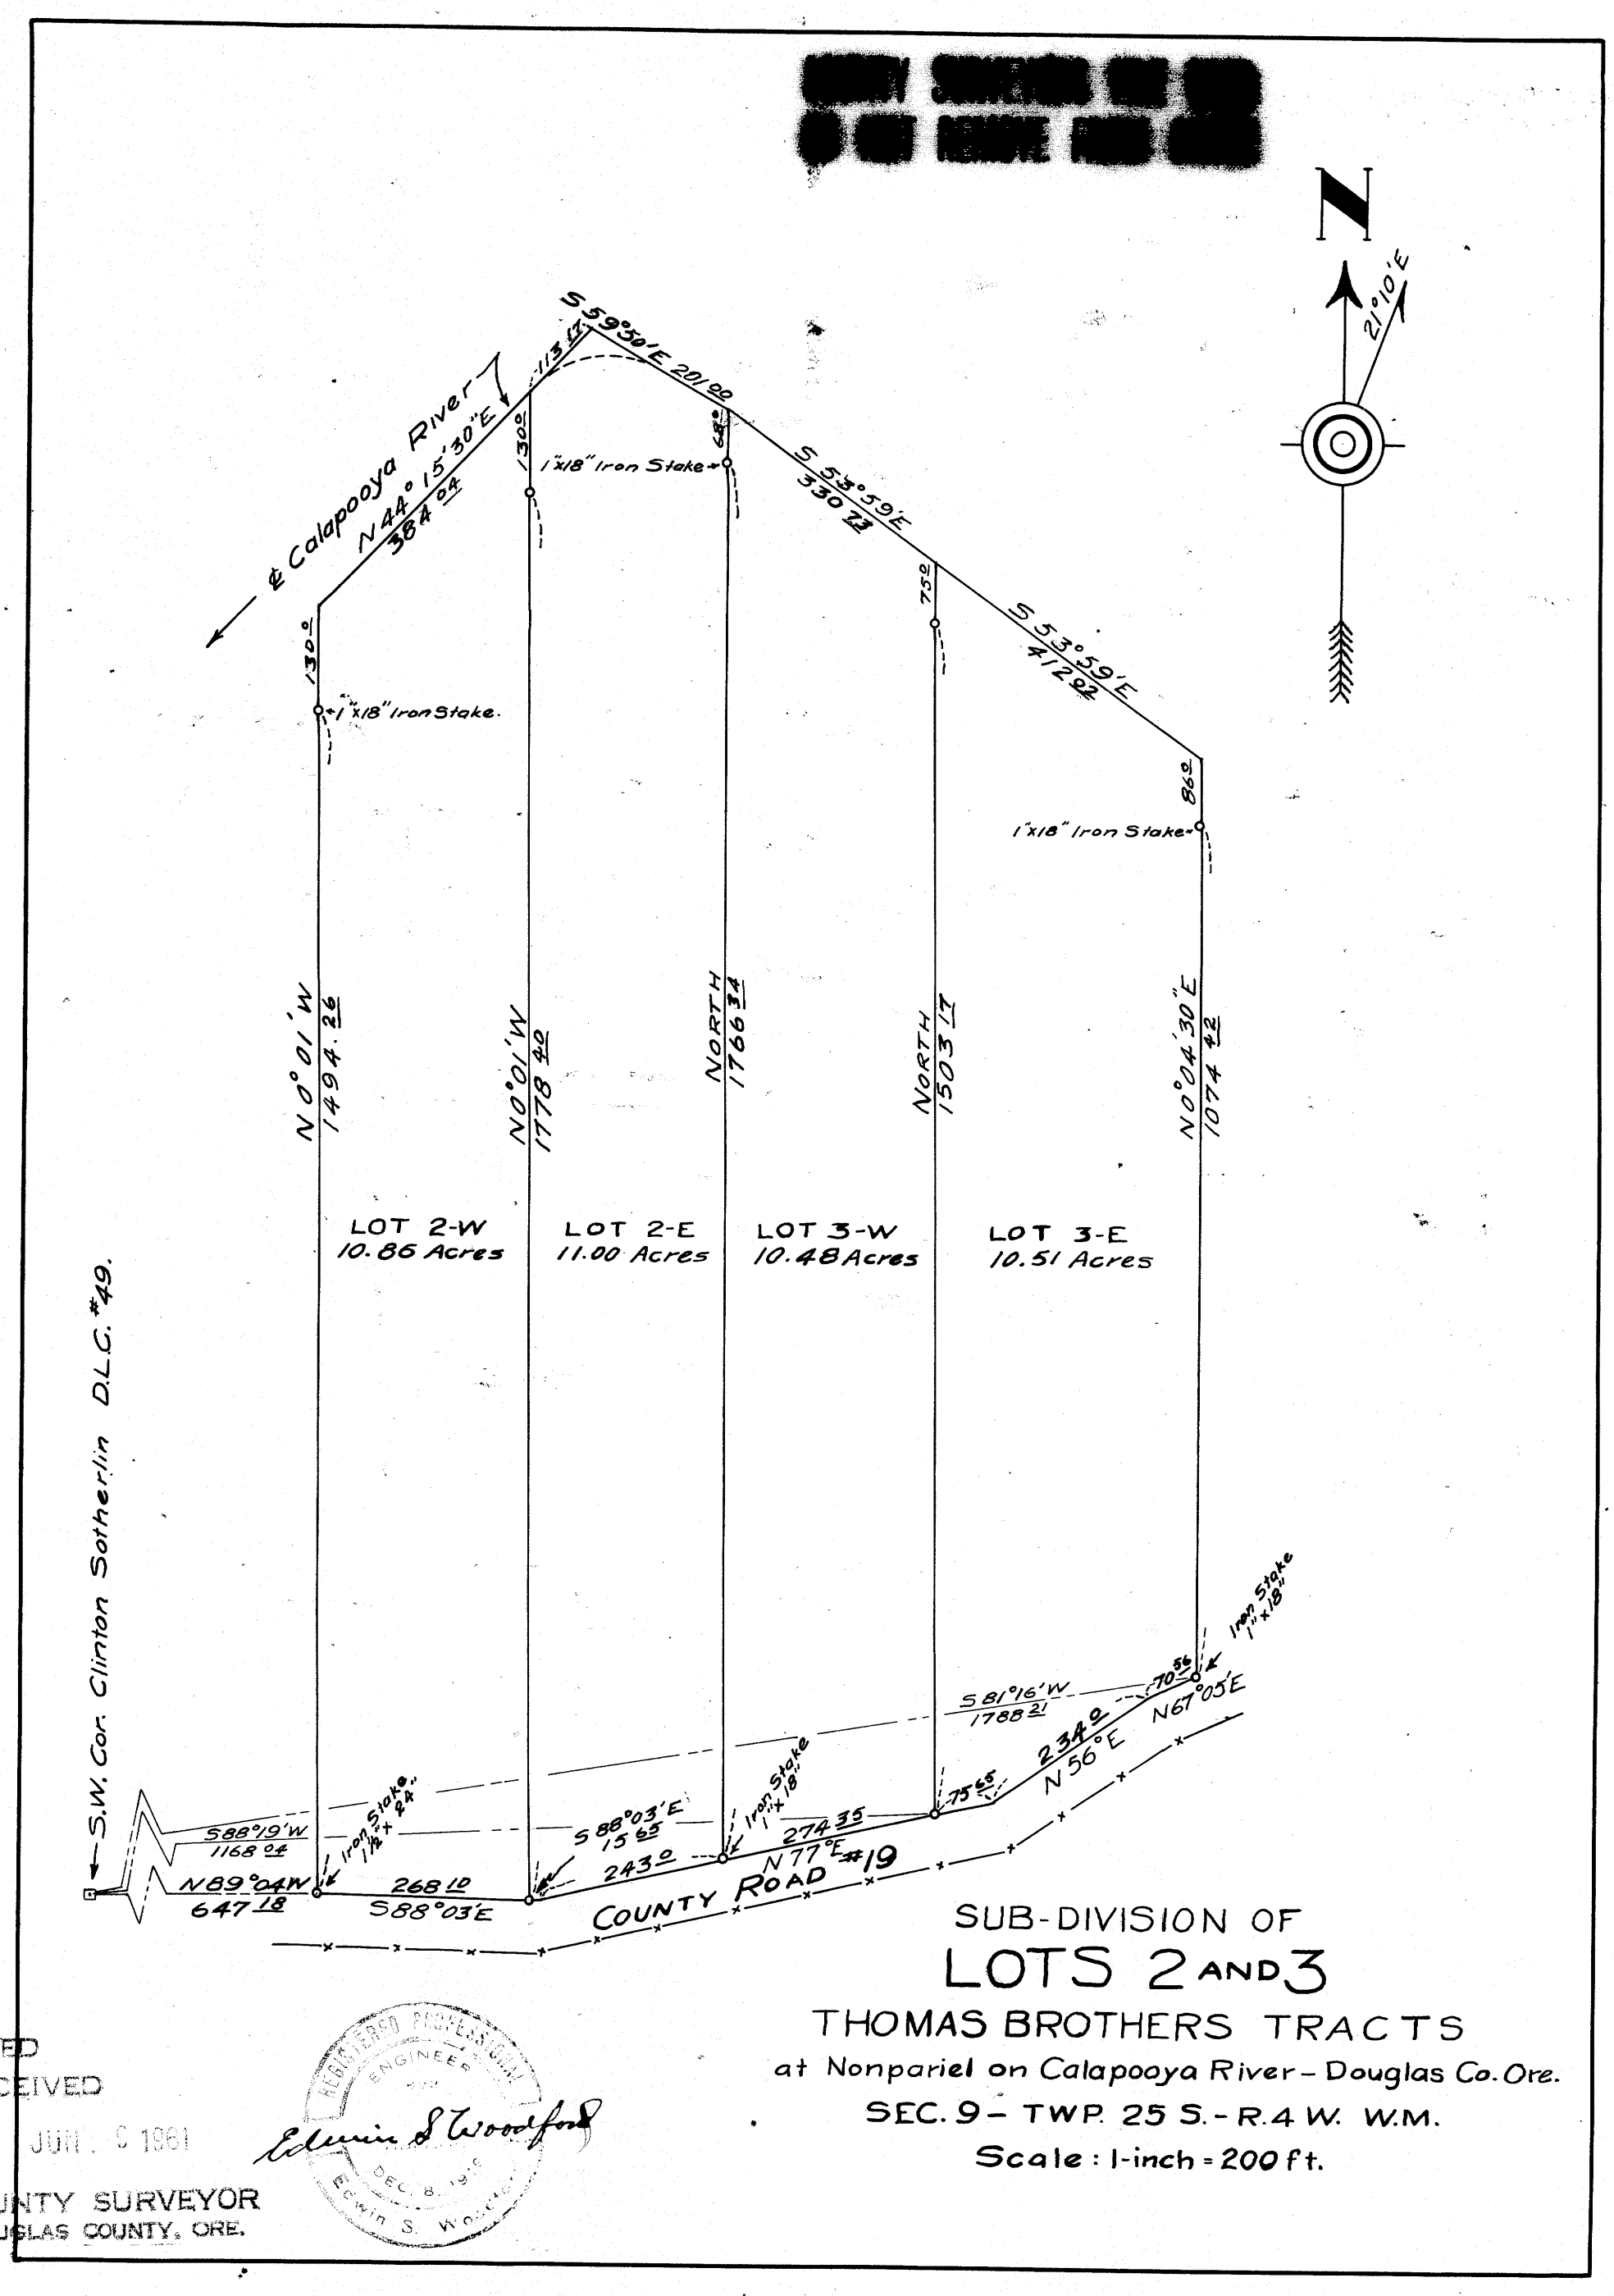

SUB-DIVISION OF

LOTS 2 AND 3

THOMAS BROTHERS TRACTS

at Nonpariel on Calapooya River – Douglas Co. Ore.

SEC. 9 – TWP. 25 S. – R. 4 W. W.M.

Scale: 1-inch = 200 ft.

REGISTERED PROFESSIONAL ENGINEER
Edwin S. Woodford
DEC. 8, 19..
Edwin S. Woodford

FILED
RECEIVED
JUN 6 1961
COUNTY SURVEYOR
DOUGLAS COUNTY, ORE.

C.S. File 40/241

Map File M 21-14

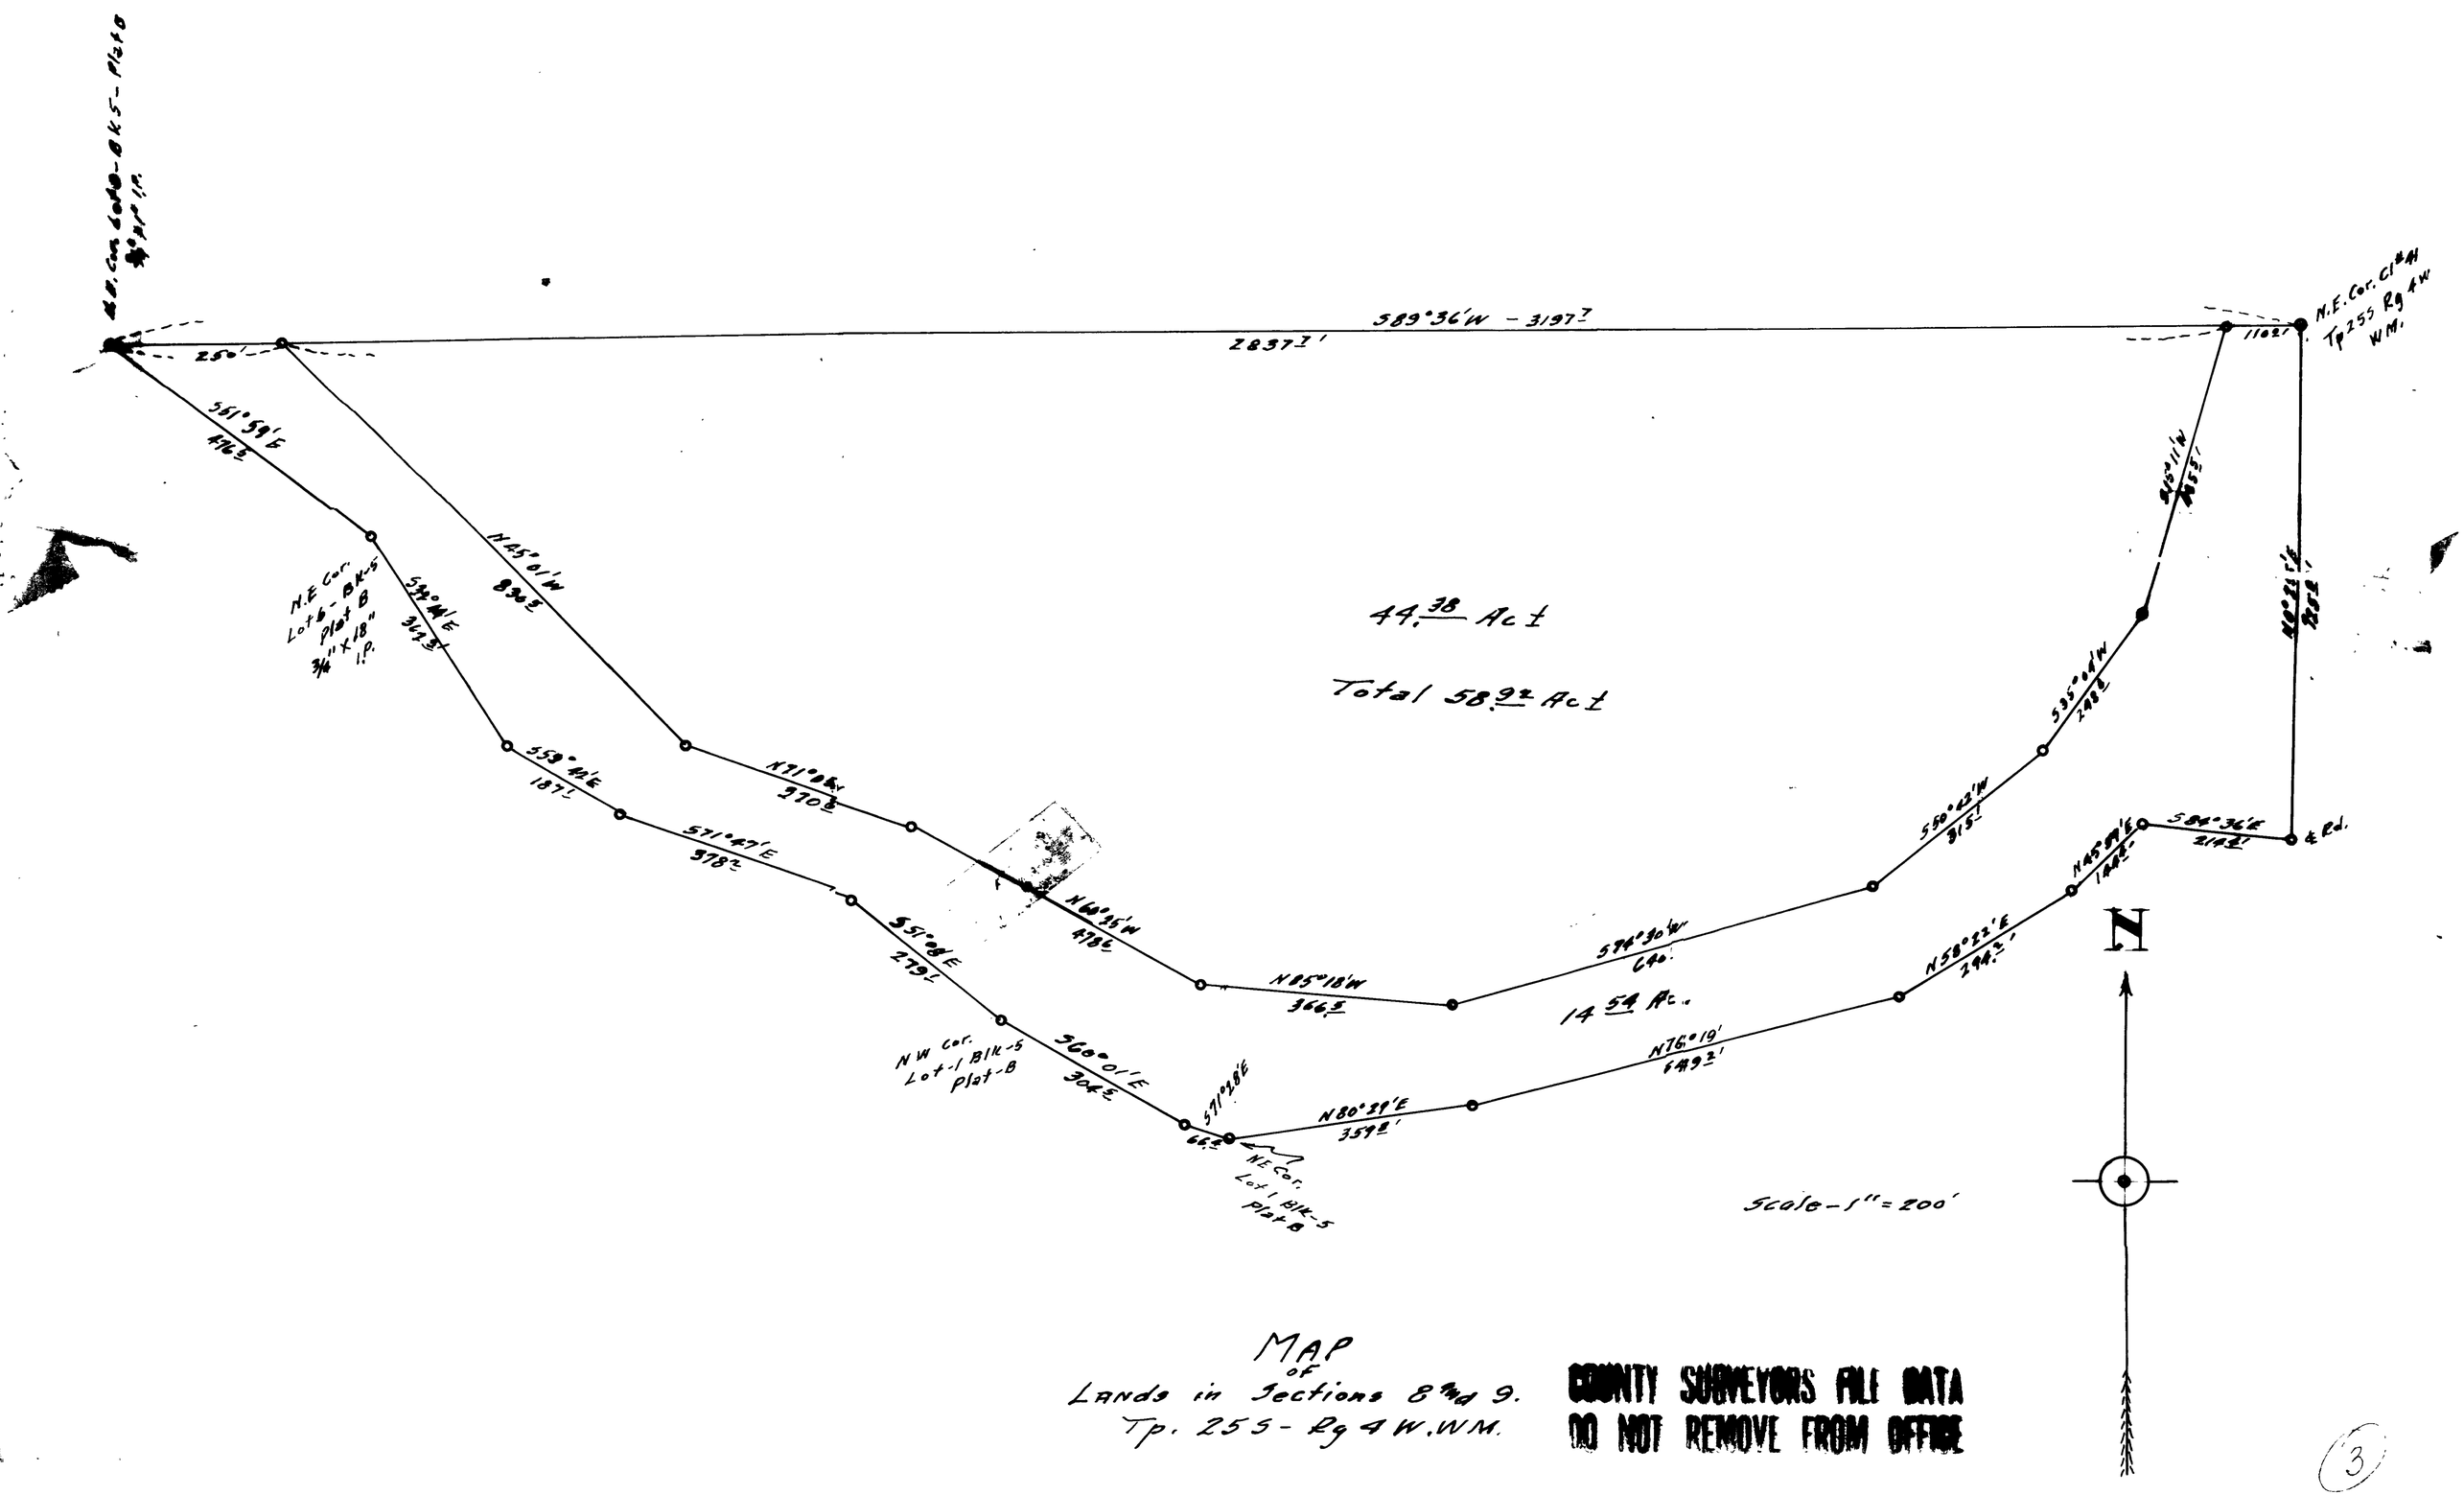

MAP
of
Lands in Sections 8 and 9.
Tp. 255 - Rg 4 W.W.M.

COUNTY SURVEYORS FILE DATA
DO NOT REMOVE FROM OFFICE

CS FILE FOLDER

CONTAINS

MORE

INFORMATION