M 21-45

COUNTY SURVEYOR'S MAP FILE
DO NOT REMOVE FROM FILE

TOPOGRAPHIC MAP
OF
PORTION OF CECIL HUGH PROPERTY
IN
SECTION-11-TP.27S-RG.6W WM.

SCALE-1"=100' CONTOUR INTERVAL=1.0'

AUGUST-1954.

FILED
RECEIVED
JUN
COUNTY SURVEYOR
DOUGLAS COUNTY, ORE.

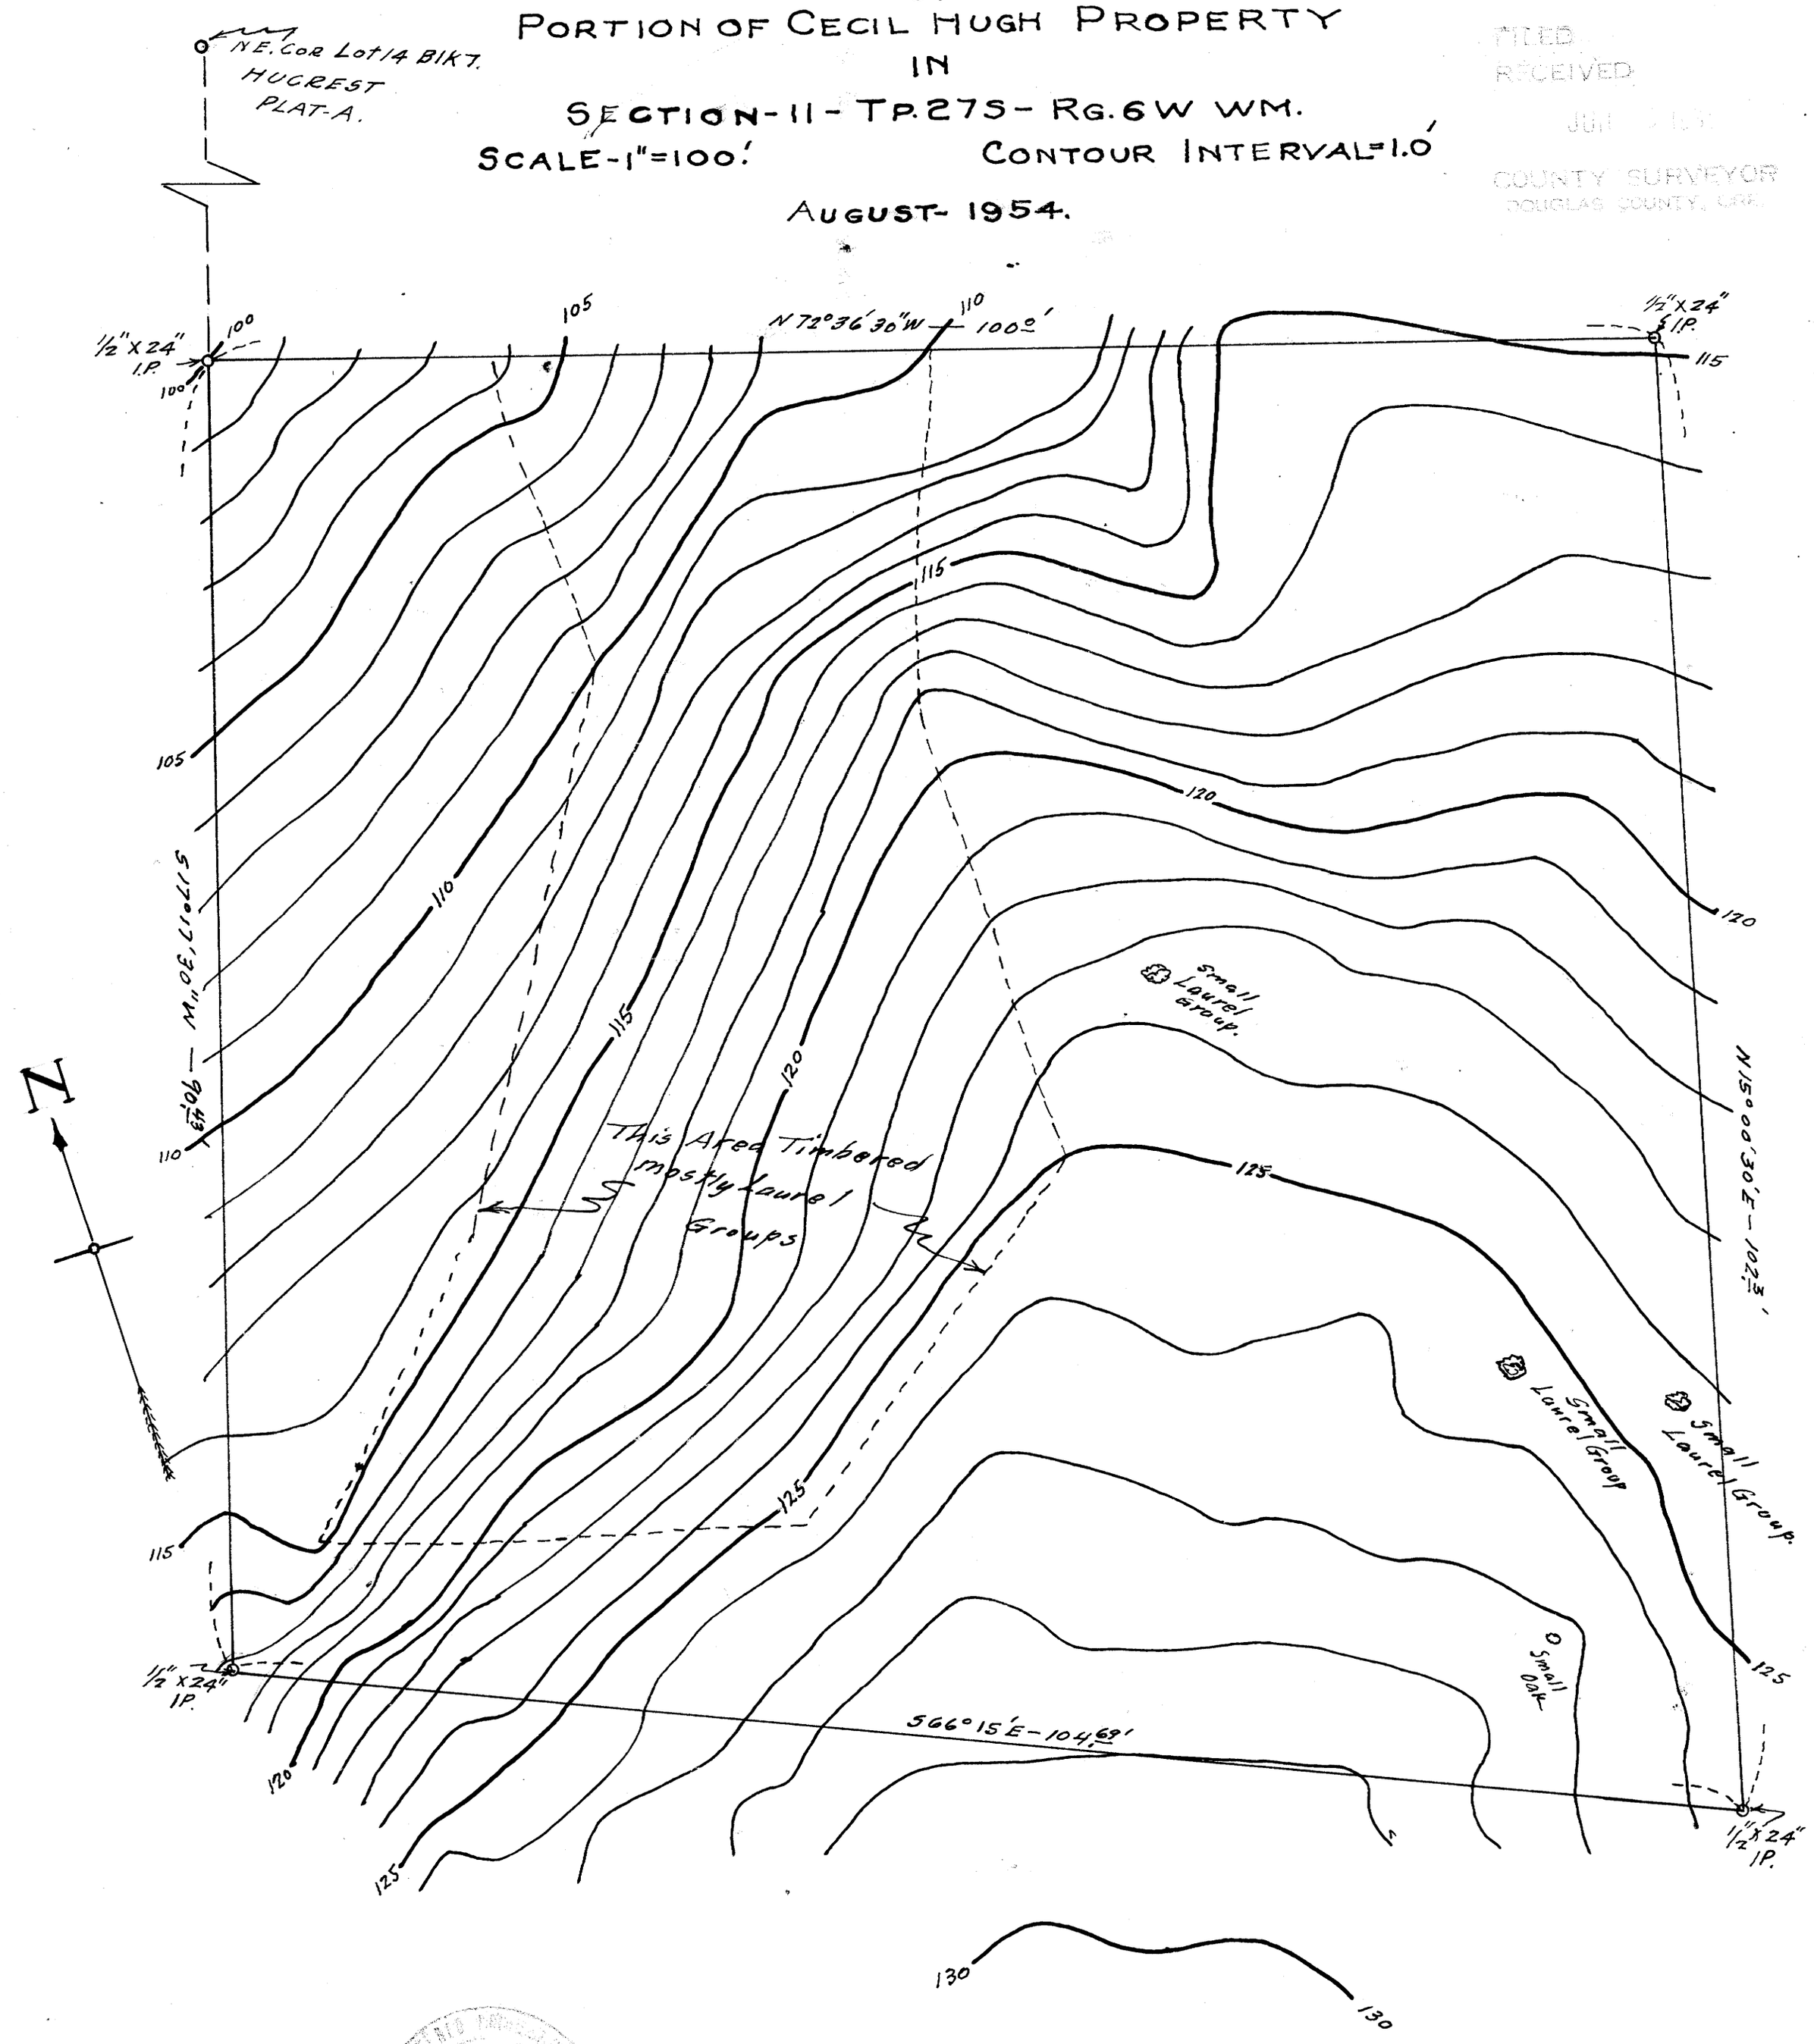

Edwin S Woodford

C.S. File 40/454
Rec. File M21-45

C.S. 40/454

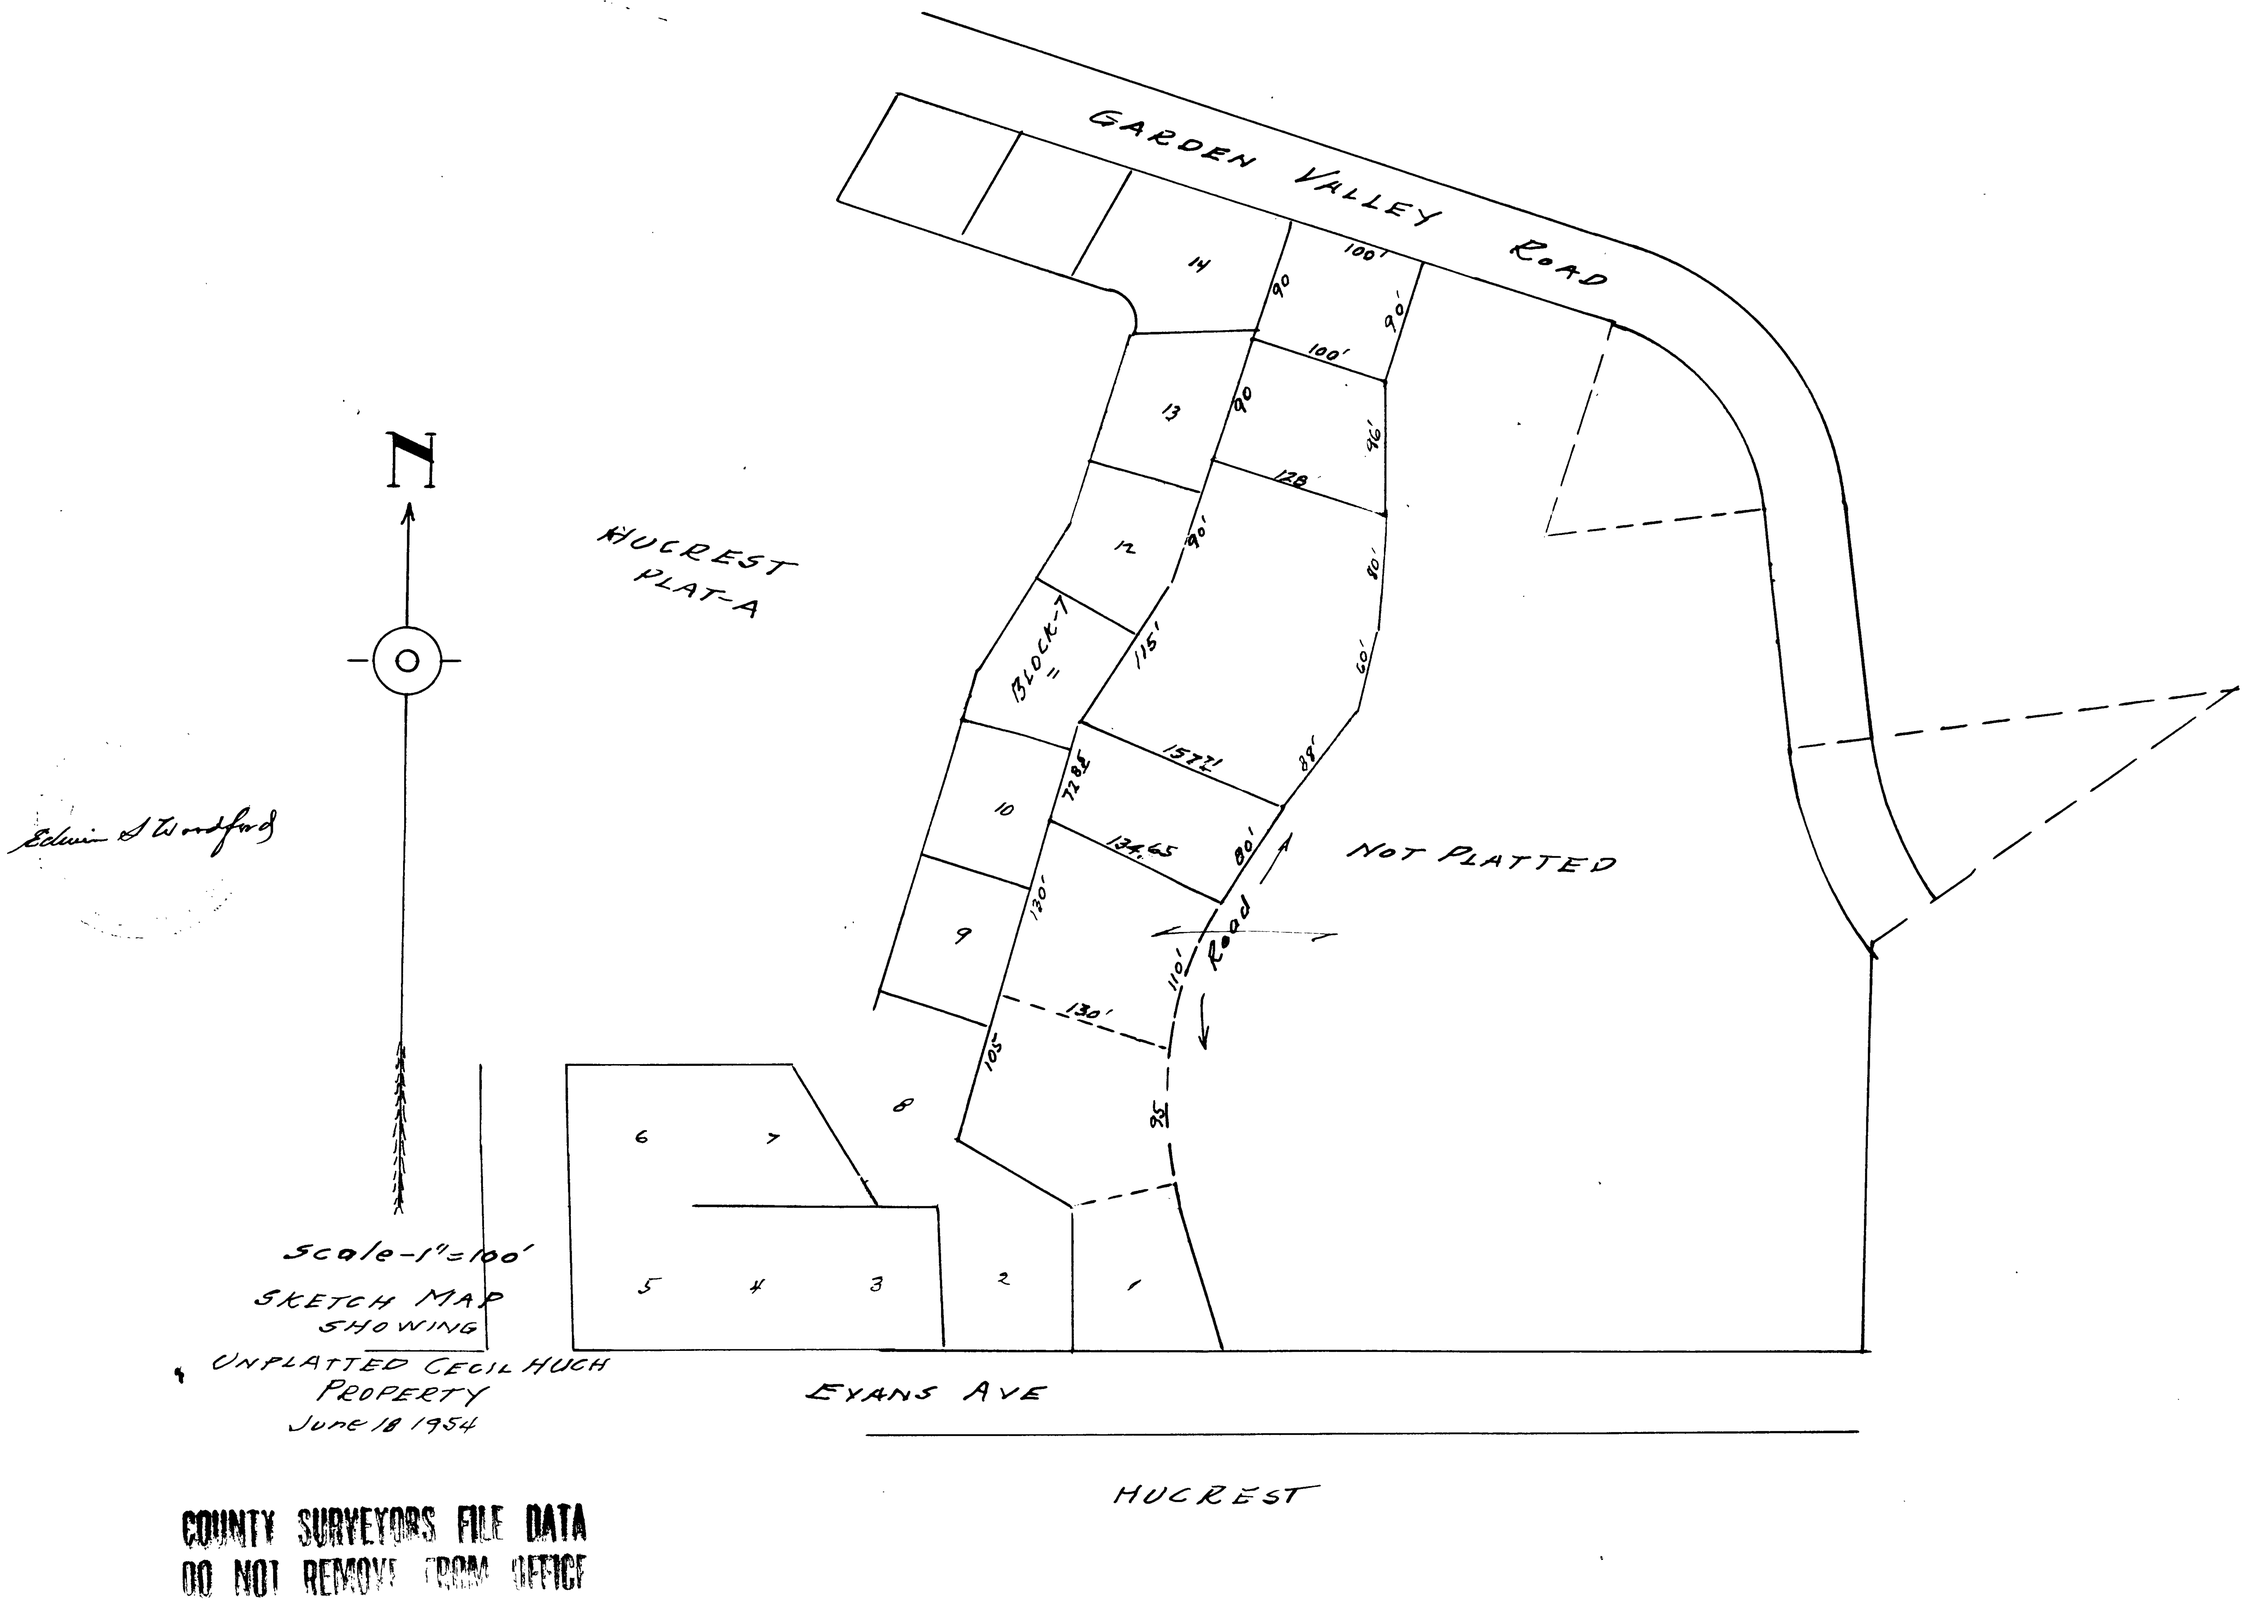

Edwin S Woodford

Scale-1"=100'

SKETCH MAP SHOWING UNPLATTED CECIL HUCH PROPERTY

June 18 1954

COUNTY SURVEYORS FILE DATA
DO NOT REMOVE FROM OFFICE

CS FILE FOLDER

CONTAINS

MORE

INFORMATION