COUNTY SURVEYORS FILE DATA
DO NOT REMOVE FROM OFFICE

PROPOSED
HUCREST
PLAT-A

Section-11 Tp. 27S-Rg. 6W. WM.

Scale-1" = 100' Contour Interval = 5.'

REGISTERED PROFESSIONAL ENGINEER
Edwin S. Woodford
Reg. No. 1911
Edwin S. Woodford

FILED
RECEIVED
JUN
COUNTY SURVEYOR
DOUGLAS COUNTY, CPR.

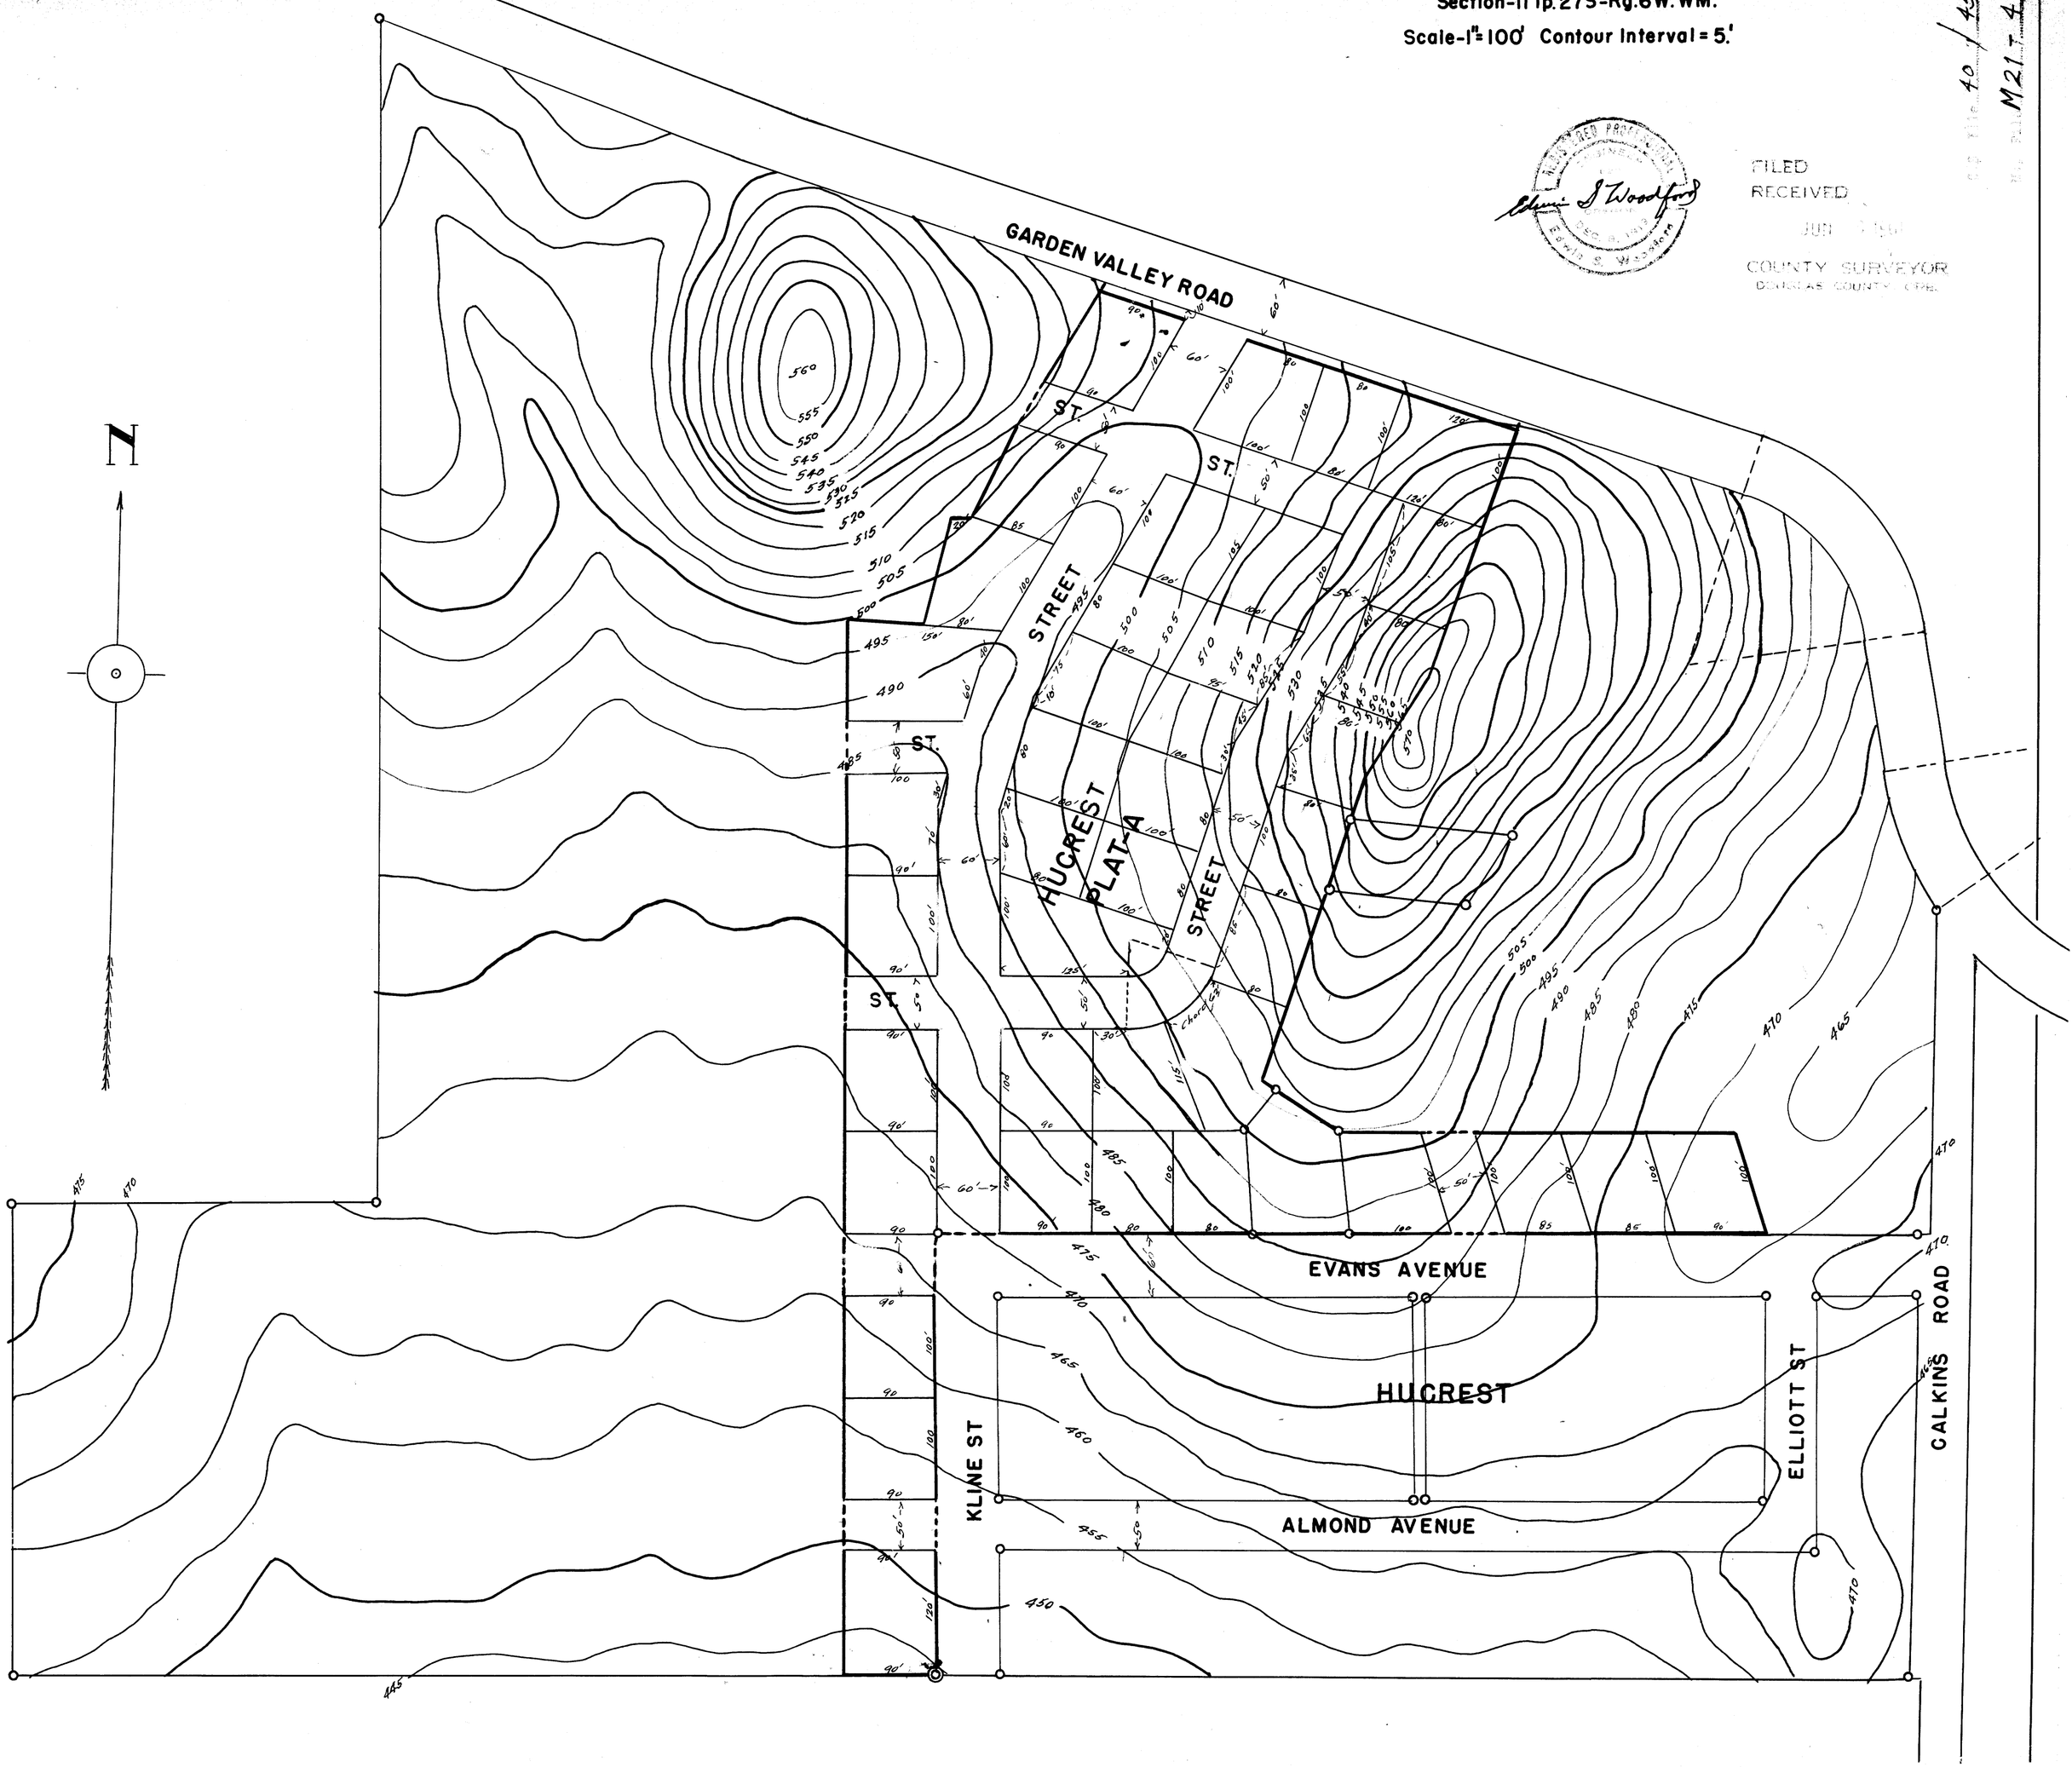

M 21 - 47

C.S. 40/454

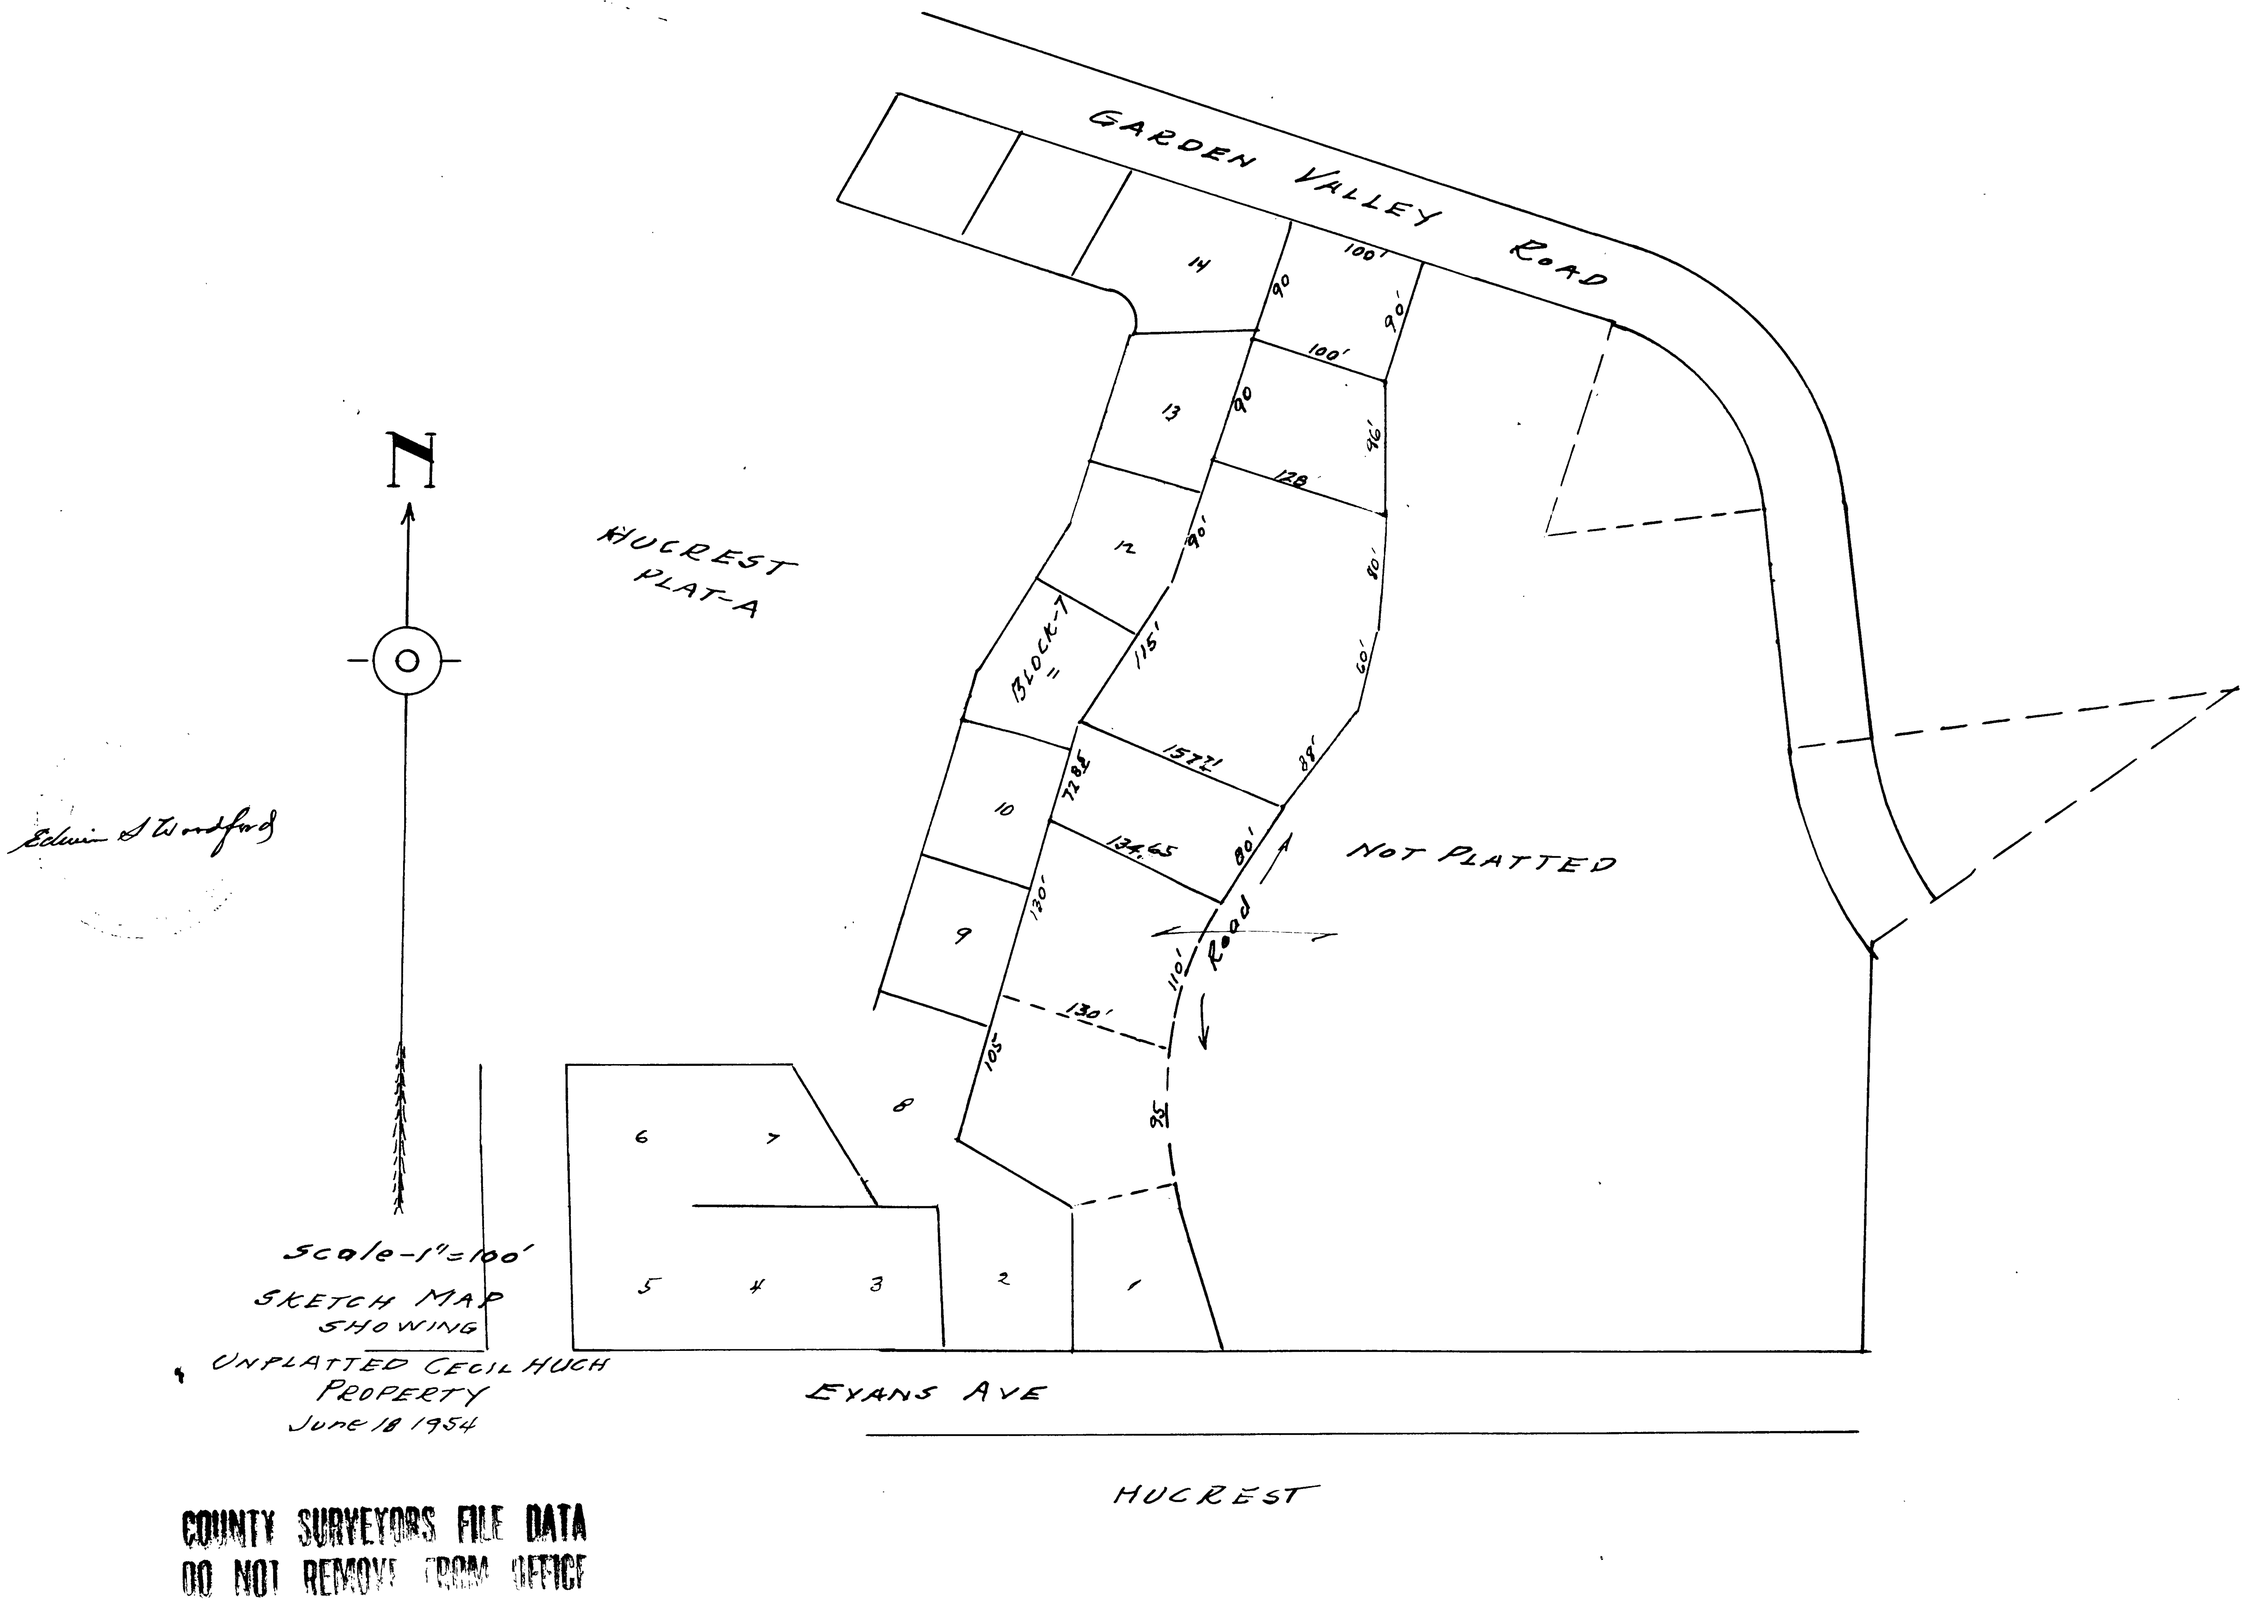

Edwin S Woodford

Scale-1"=100'

SKETCH MAP SHOWING UNPLATTED CECIL HUCH PROPERTY

June 18 1954

COUNTY SURVEYORS FILE DATA
DO NOT REMOVE FROM OFFICE

CS FILE FOLDER

CONTAINS

MORE

INFORMATION