COUNTY SURVEYORS FILE DATA
DO NOT REMOVE FROM OFFICE

C.S. FILE 52/136
N 22-52

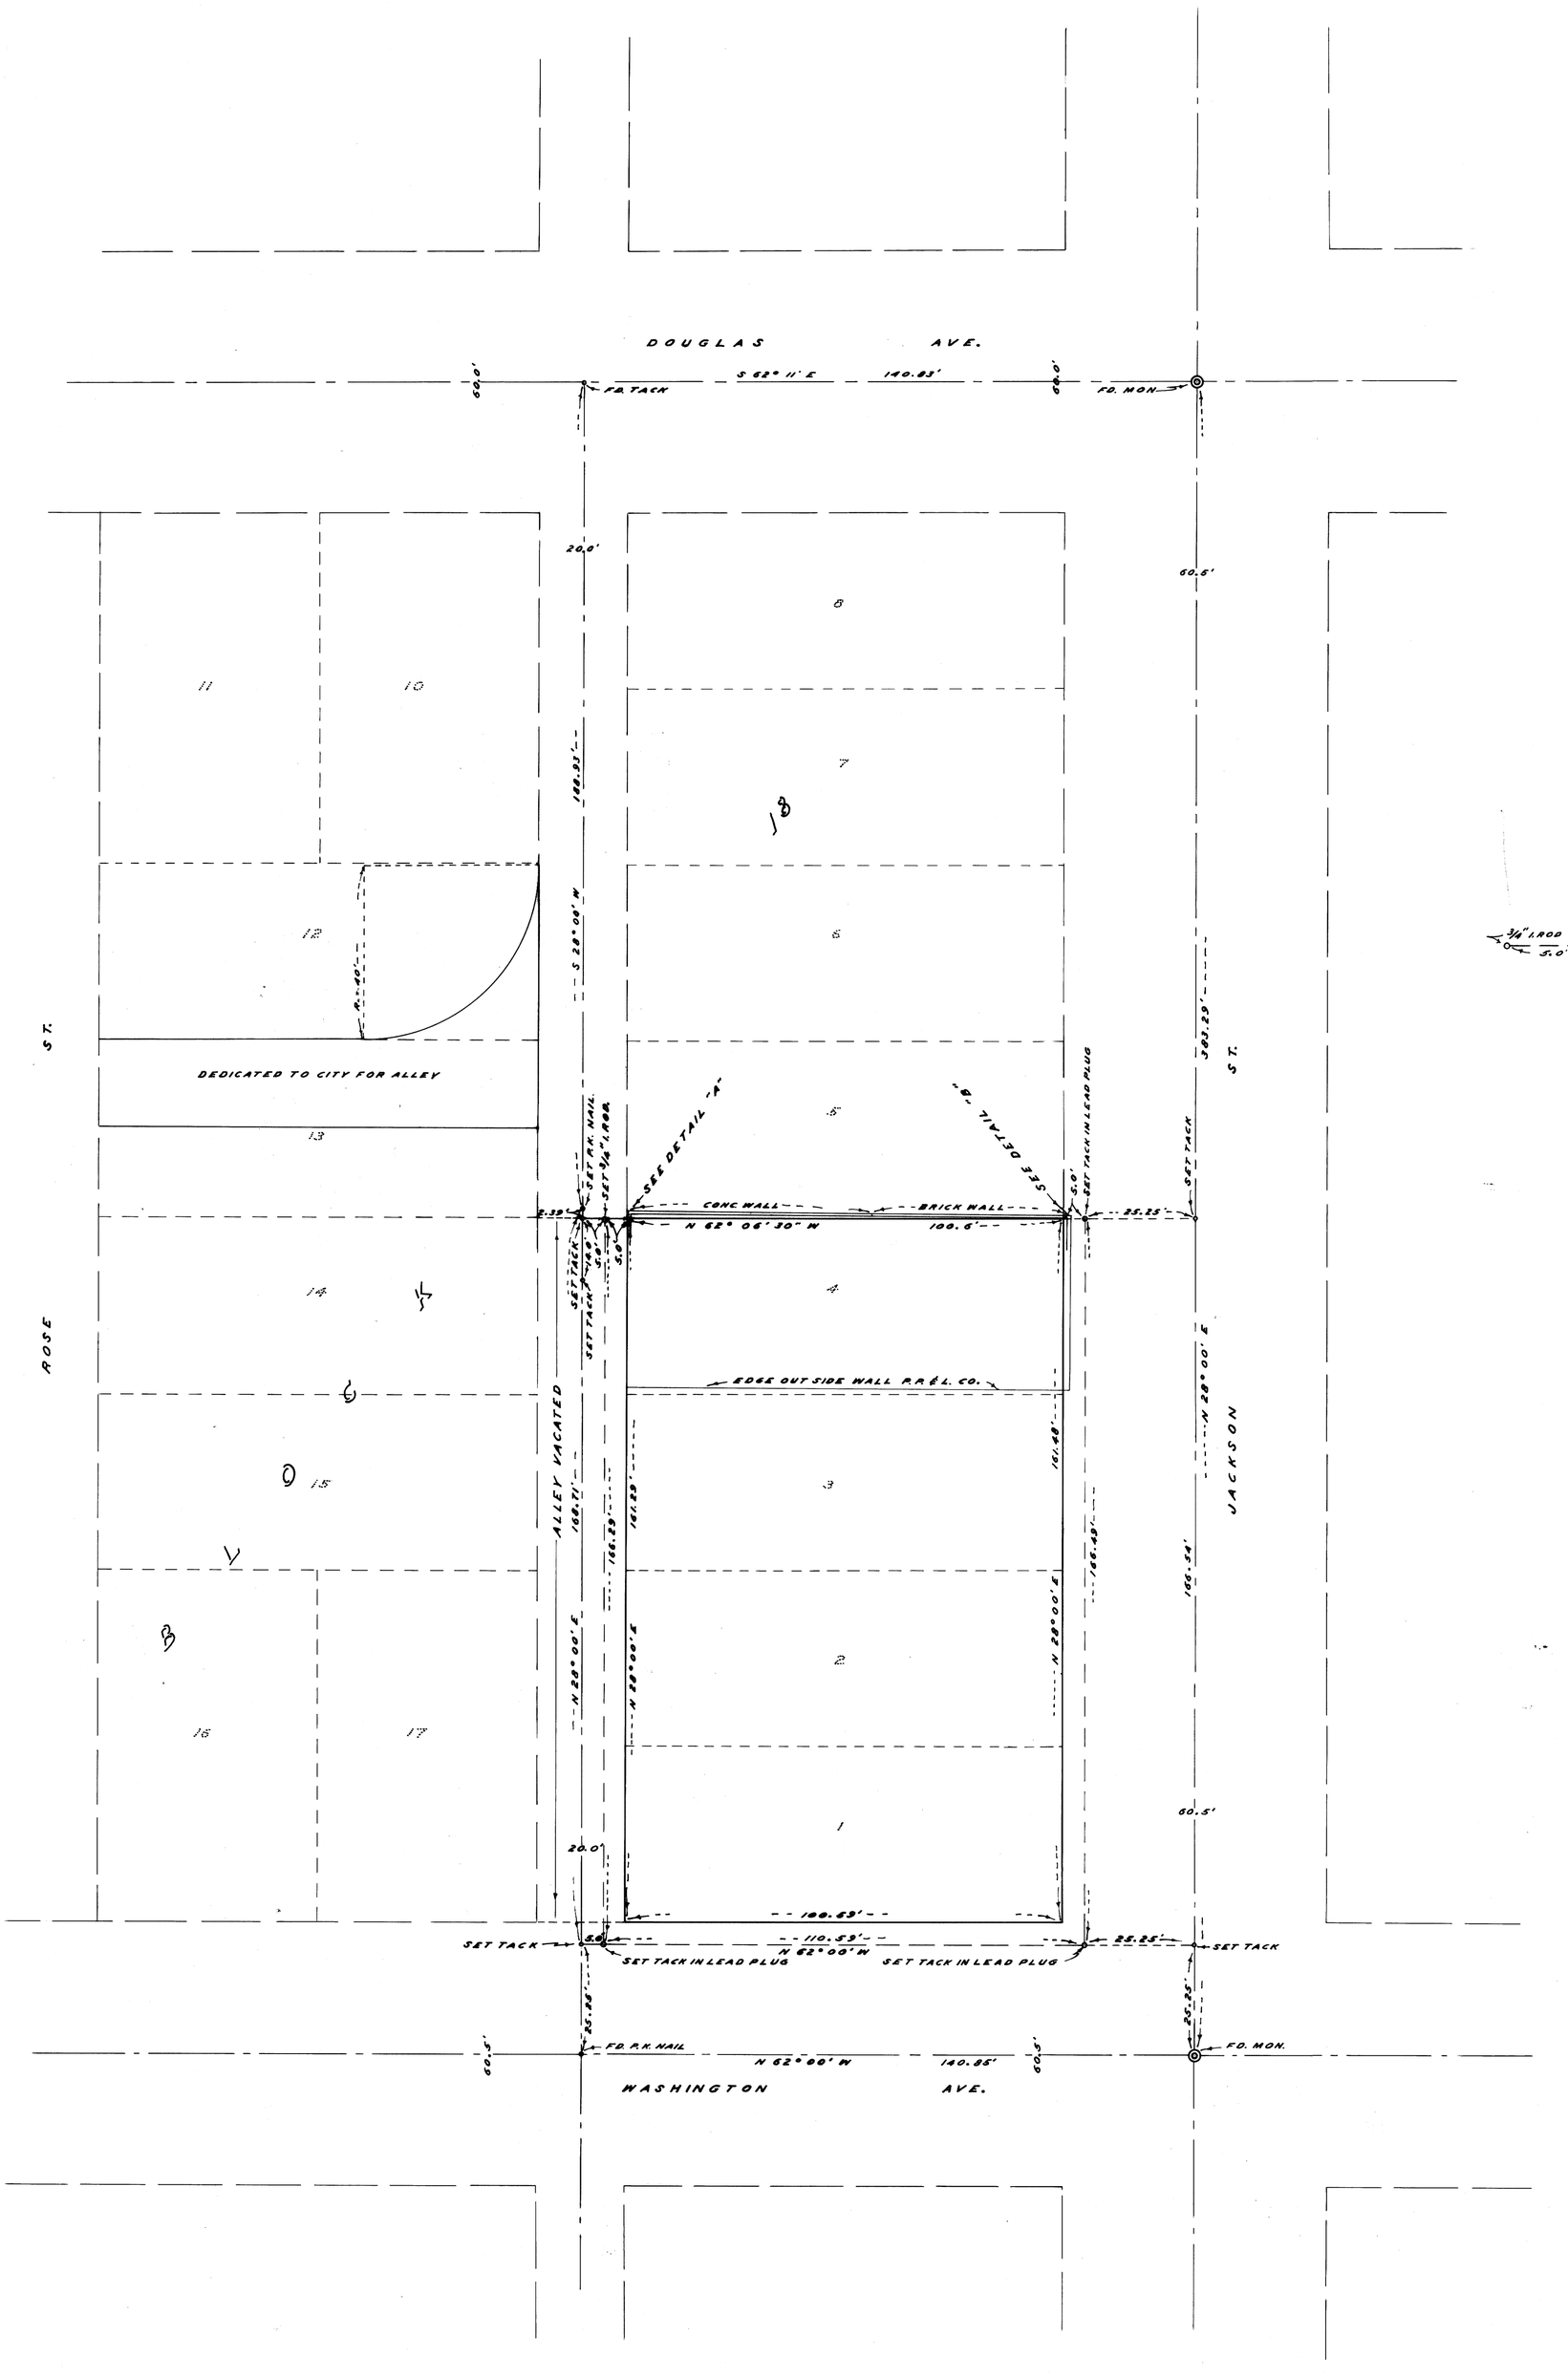

NOTE: BEARINGS BASED ON N 28° 00' E, RECORD.

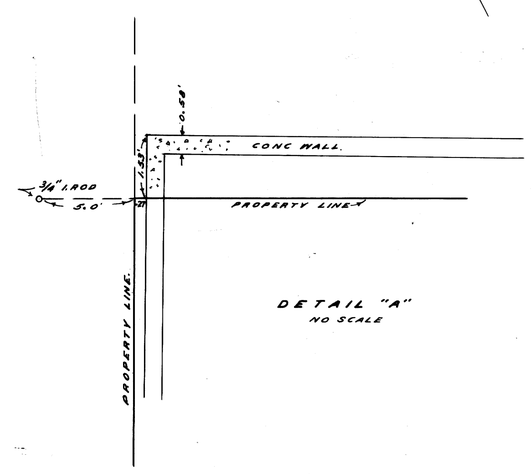

DETAIL "A"
NO SCALE

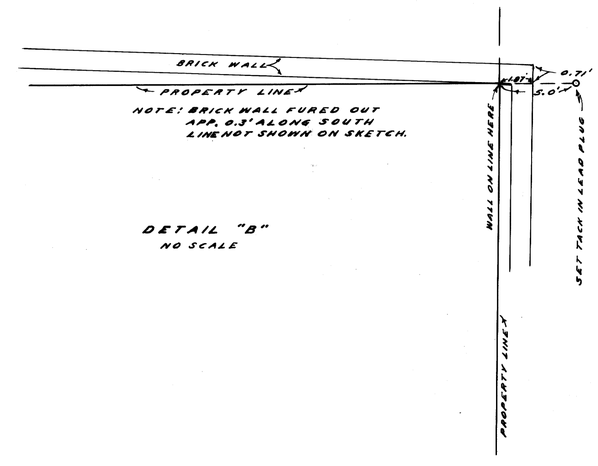

DETAIL "B"
NO SCALE

COUNTY SURVEYOR'S OFFICE
DOUGLAS COUNTY, OREGON

SURVEY OF LOTS 1—4 INC. BLOCK 18
ROSEBURG OREGON

FRED M. DARBY — COUNTY SURVEYOR
SURVEYED OCT. 24, 1962 — BY
JAMES W. BYRON - DEPUTY — SCALE 1" = 20'
SURVEYED FOR ROSEBURG PLAZA CO.

REGISTERED
OREGON
LAND SURVEYOR
James W. Byron
NOV. 6, 1953
JAMES W. BYRON
302

COUNTY SURVEYORS FILE DATA
DO NOT REMOVE FROM OFFICE

C.S. FILE 52/136
N 22-52