M 22-38

COUNTY SURVEYORS FILE DATA
DO NOT REMOVE FROM OFFICE

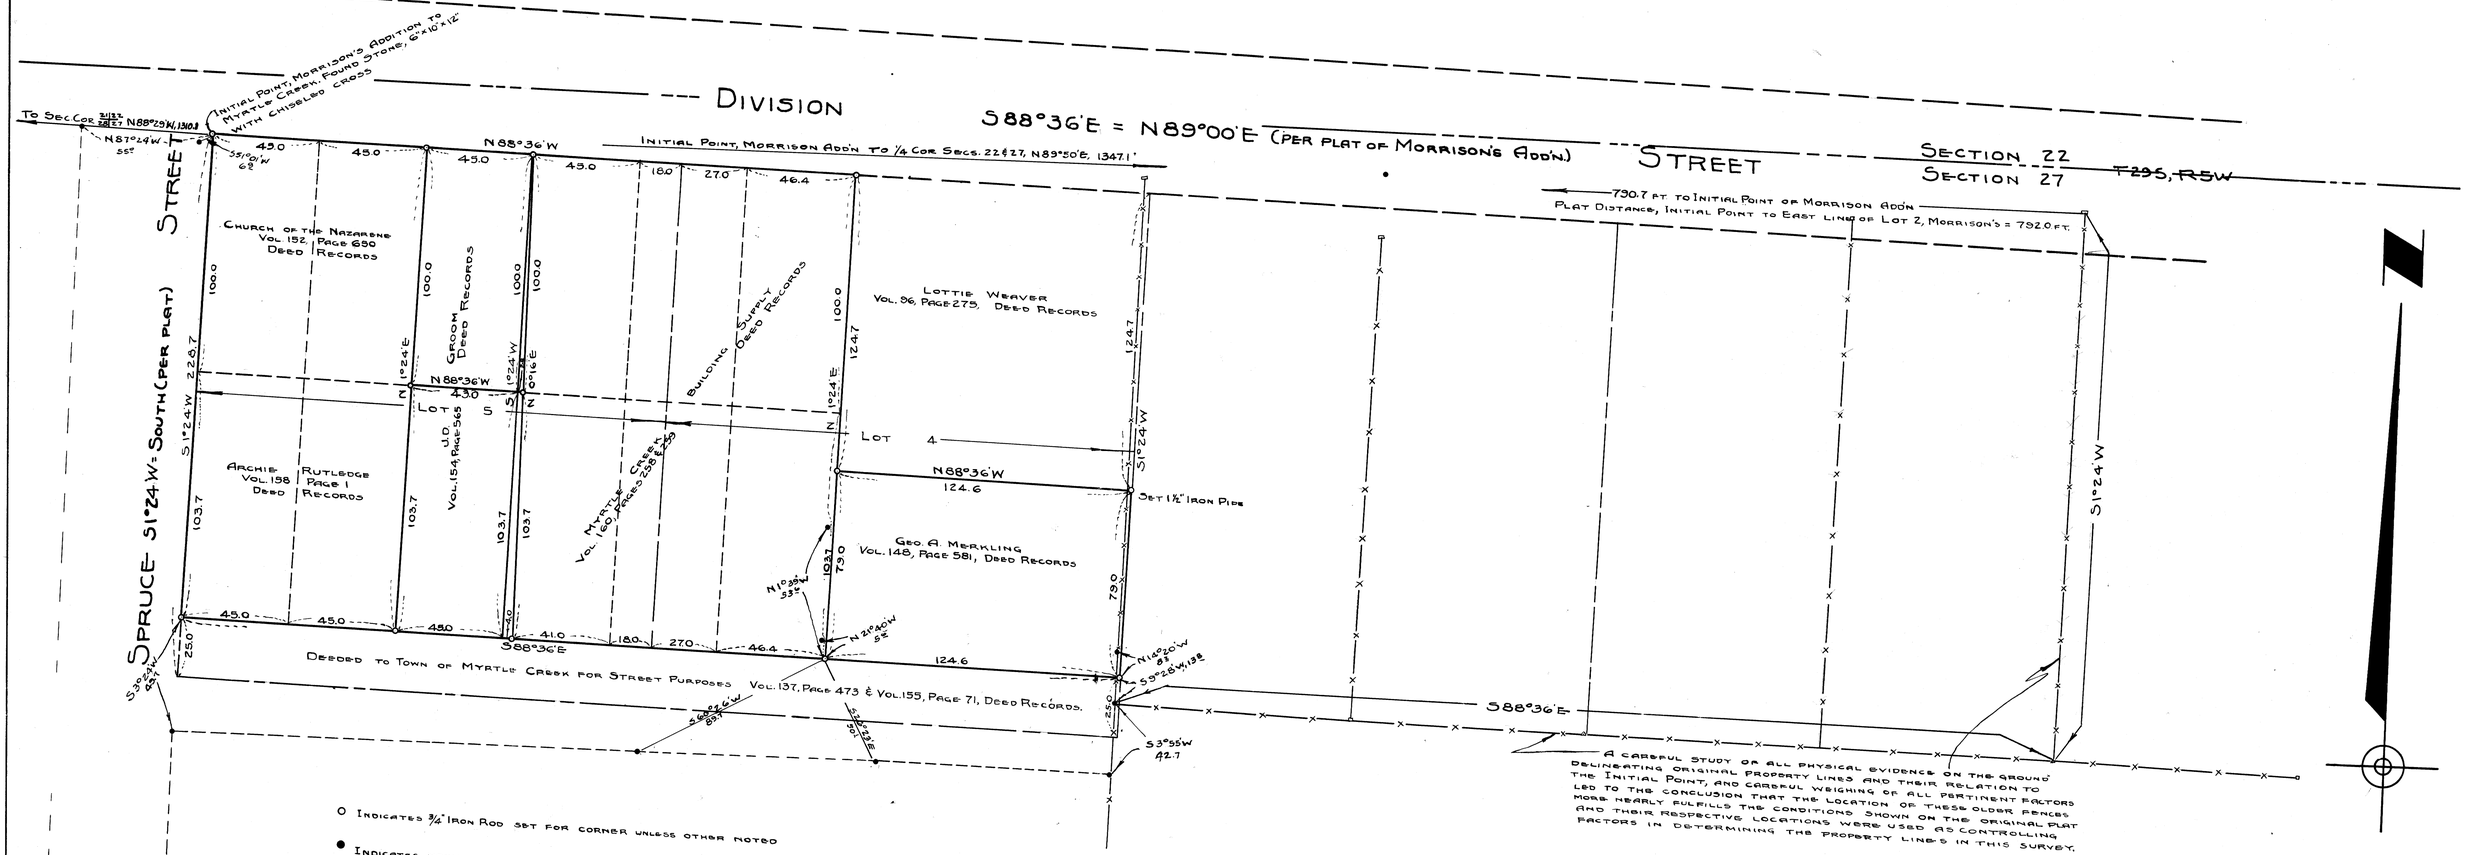

O INDICATES 3/4" IRON ROD SET FOR CORNER UNLESS OTHER NOTED

● INDICATES MONUMENTS FOUND WHICH WERE SET IN A PRIOR SURVEY. HOWEVER, RECORDS OF SUCH SURVEY HAVE NEVER BEEN FILED IN THE COUNTY SURVEYOR'S OFFICE, AS REQUIRED BY LAW, AND SINCE MOST OF THEM ARE AT VARIANCE WITH EXISTING PHYSICAL EVIDENCES OF ORIGINAL PROPERTY LINES, THEY WERE NOT USED IN DETERMINING CONTROL IN THIS SURVEY.

A CAREFUL STUDY OF ALL PHYSICAL EVIDENCE ON THE GROUND DELINEATING ORIGINAL PROPERTY LINES AND THEIR RELATION TO THE INITIAL POINT, AND CAREFUL WEIGHING OF ALL PERTINENT FACTORS LED TO THE CONCLUSION THAT THE LOCATION OF THESE OLDER FENCES MORE NEARLY FULFILLS THE CONDITIONS SHOWN ON THE ORIGINAL PLAT AND THEIR RESPECTIVE LOCATIONS WERE USED AS CONTROLLING FACTORS IN DETERMINING THE PROPERTY LINES IN THIS SURVEY.

BEARINGS SHOWN ARE TRUE, AND WERE CALCULATED FROM ANGLES TURNED IN DEFLECTION, AND ARE BASED ON A TRUE MERIDIAN ESTABLISHED BY SOLAR OBSERVATION TAKEN DURING THE COURSE OF THIS SURVEY

COUNTY SURVEYOR'S OFFICE
DOUGLAS COUNTY OREGON
SURVEY TO ESTABLISH PROPERTY LINES IN LOT 5 & PART OF LOT 4 MORRISON ADDITION TO MYRTLE CREEK OREGON

REGISTERED PROFESSIONAL ENGINEER 2741 OREGON NOV. 7, 1947 ARTHUR R. EVANS

BEN B. IRVING COUNTY SURVEYOR
SURVEYED & PLATTED, MARCH, 1950 BY
A.R. EVANS, REG. ENG'R. NO 2741, DEPUTY

COUNTY SURVEYORS FILE DATA
DO NOT REMOVE FROM OFFICE

C.S File 44/18 Vol. 5 P. 34

Map File M 22-38

FILM 12 DRAWER 34