COUNTY SURVEYORS FILE DATA
DO NOT REMOVE FROM OFFICE

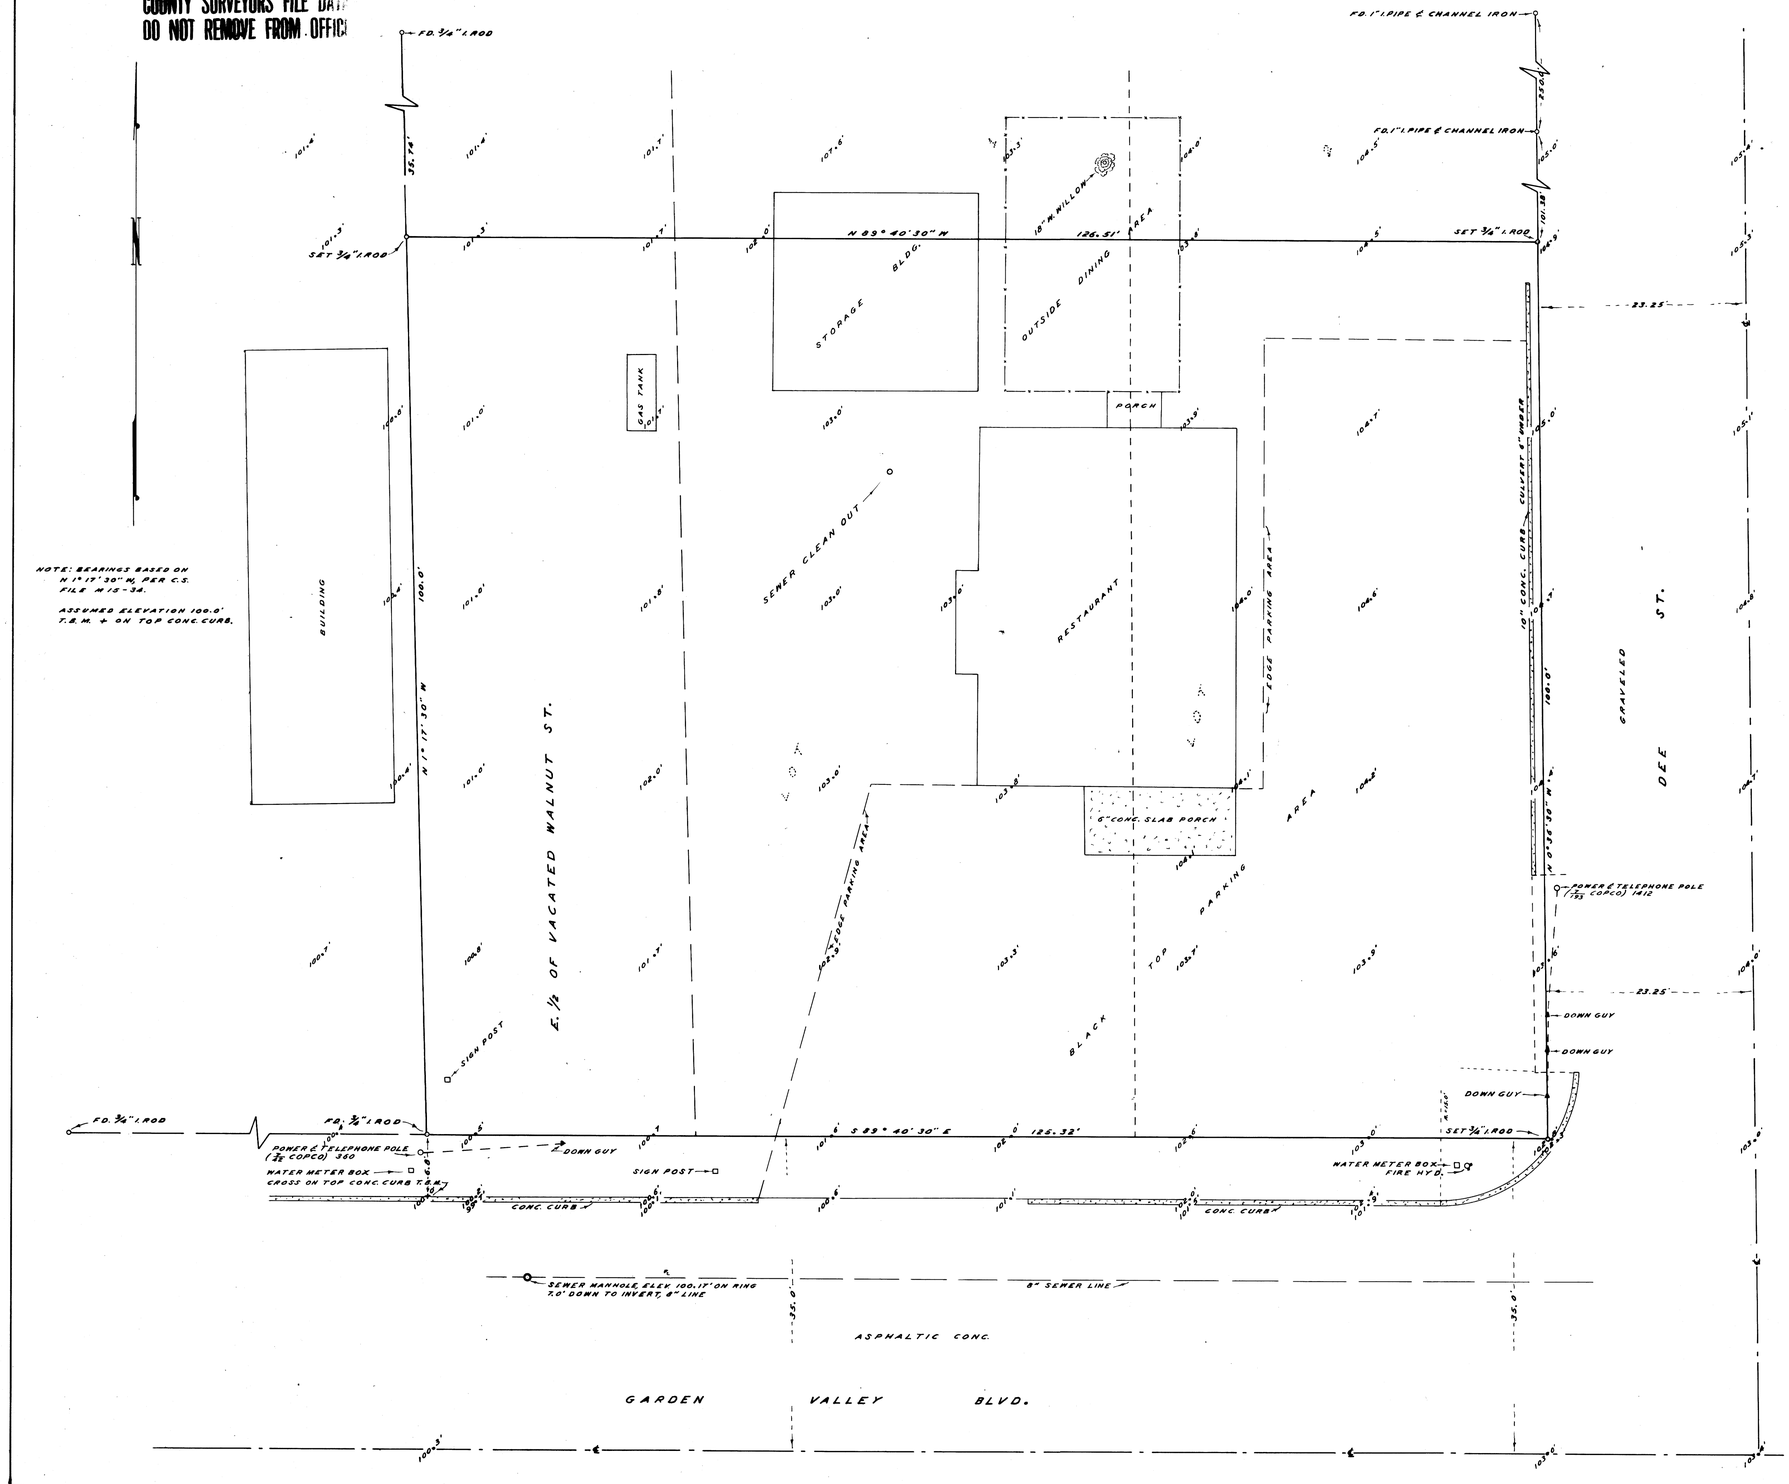

NOTE: BEARINGS BASED ON N 1° 17' 30" W, PER C.S. FILE M 15-34.

ASSUMED ELEVATION 100.0' T.B.M. + ON TOP CONC. CURB.

VICINITY MAP
SCALE: 1" = 200'

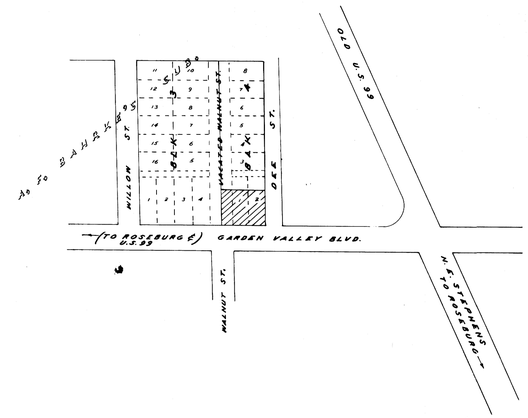

COUNTY SURVEYOR'S OFFICE
DOUGLAS COUNTY, OREGON

PROPERTY LINE & TOPOGRAPHY
SURVEY IN BLK. 4, A. F. BAHRKE'S SUB.

FRED M. DARBY — COUNTY SURVEYOR
SURVEYED JULY 5, 1961 — BY
JAMES W. BYRON - DEPUTY — SCALE 1" = 8'
SURVEYED FOR DOUGLAS OIL CO.

REGISTERED OREGON LAND SURVEYOR
NOV. 6, 1962
JAMES W. BYRON
303

COUNTY SURVEYORS FILE DATA
DO NOT REMOVE FROM OFFICE

C.S. FILE 23/66
M 22-5