MAP FILE M22 F 71

COUNTY SURVEYORS FILE DATA
DO NOT REMOVE FROM OFFICE

PLAT OF LINES SURVEYED IN SEC. 2, T.22S., R.12W.

AUGUST 1965

SCALE 1" = 500'

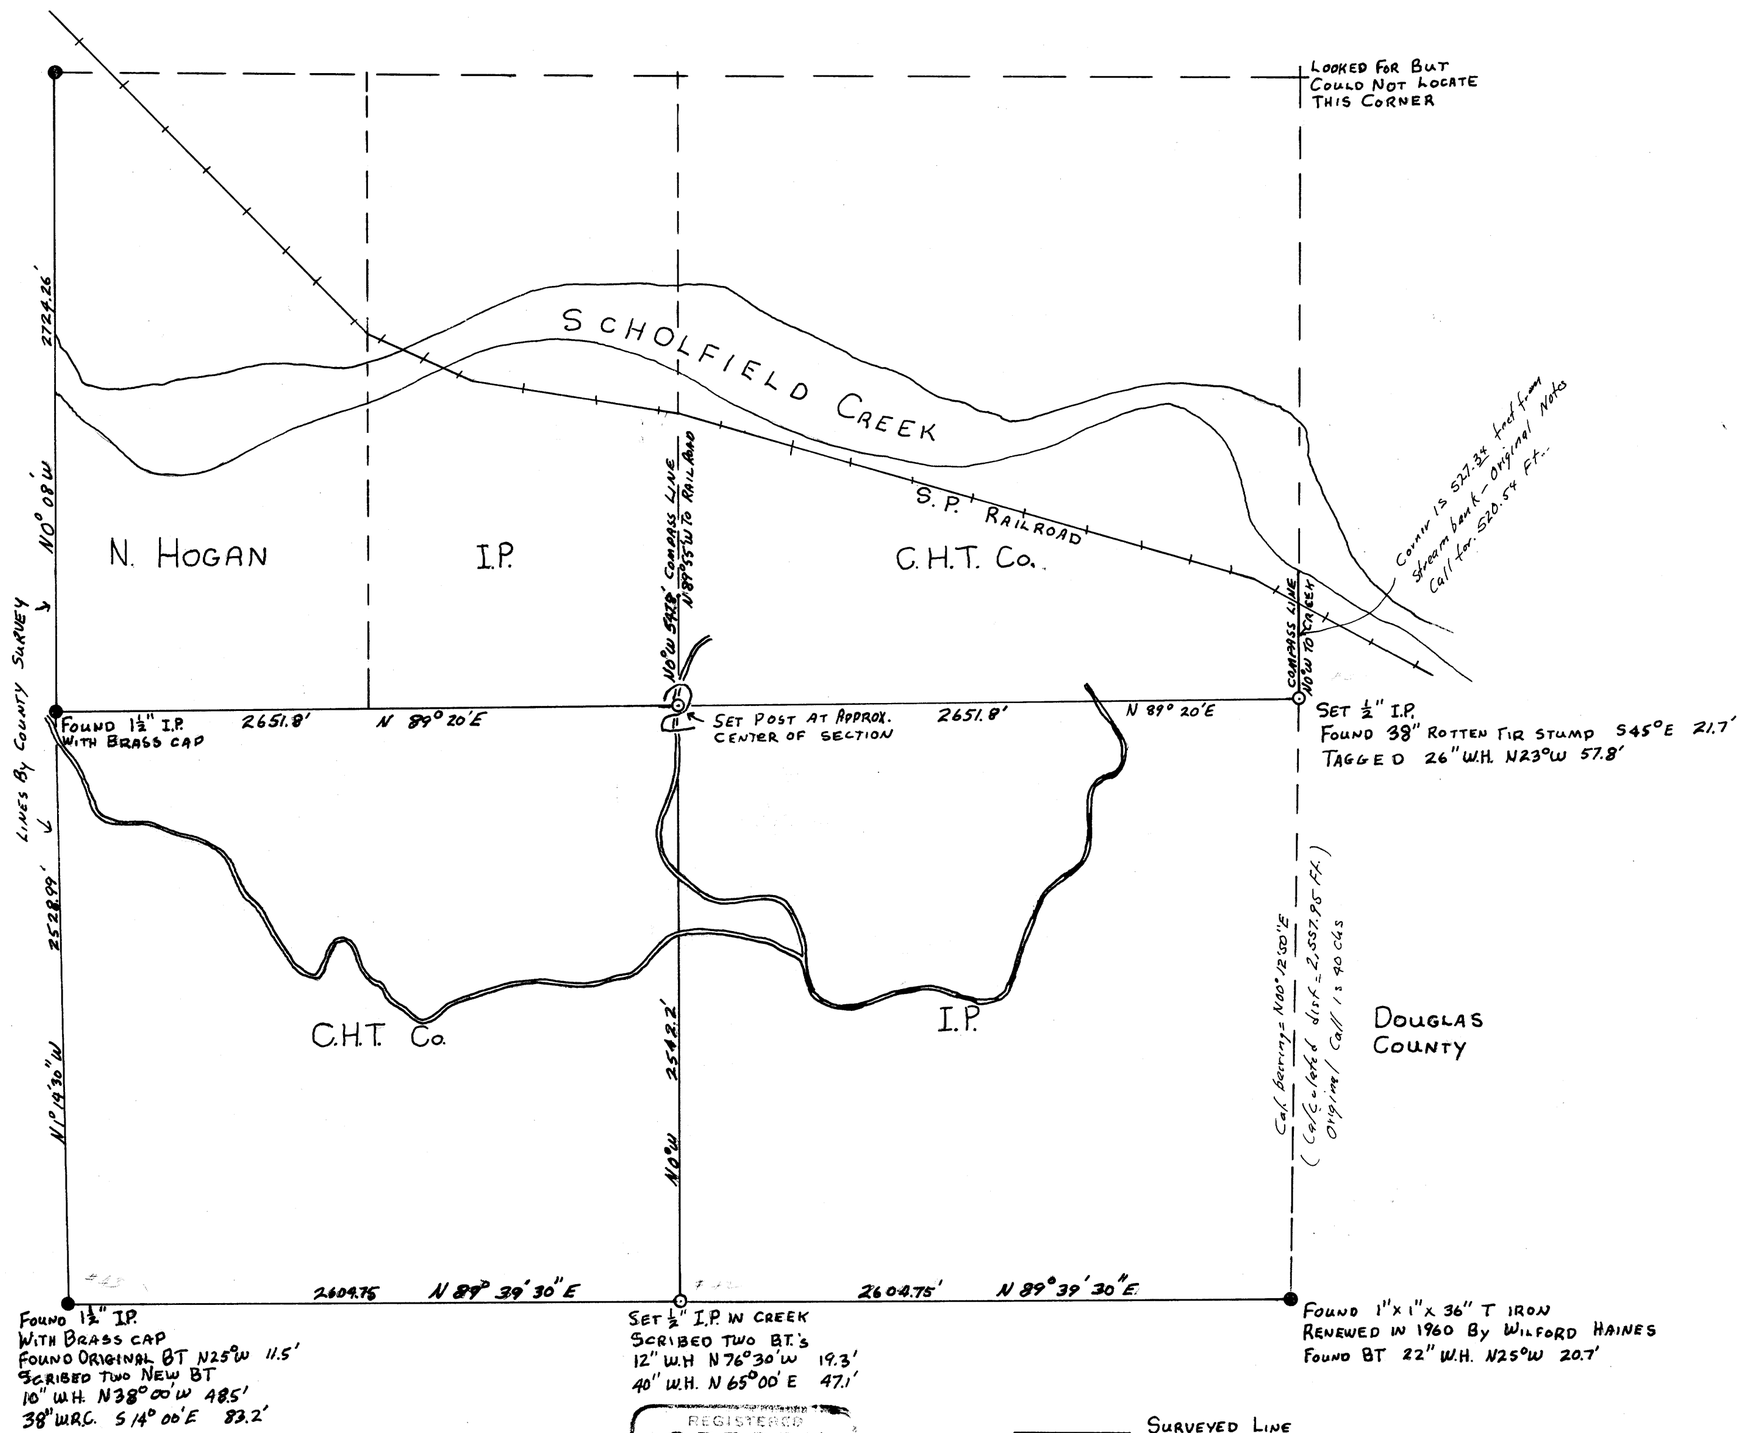

FILED
RECEIVED
OCT 11 1965
COUNTY SURVEYOR
DOUGLAS COUNTY, ORE.

By WYLIE SMITH Approved By: C. A. Stephens.

REGISTERED OREGON LAND SURVEYOR
MAY 7, 1948
CLIFFORD A. STEPHENS
238

SURVEYED LINE
UNSURVEYED LINE
FOUND CORNER
SET CORNER
EXISTING ROAD
PROPOSED ROAD

COUNTY SURVEYORS FILE DATA
DO NOT REMOVE FROM OFFICE

MAP FILE M22 F 71 B