MAP FILE M 24-12

COUNTY SURVEYORS FILE DATA
DO NOT REMOVE FROM OFFICE

SURVEY FOR RAY EMERY

IN SEC. 25, T26S, R6W, & SEC. 30, T26S, R5W, W.M.

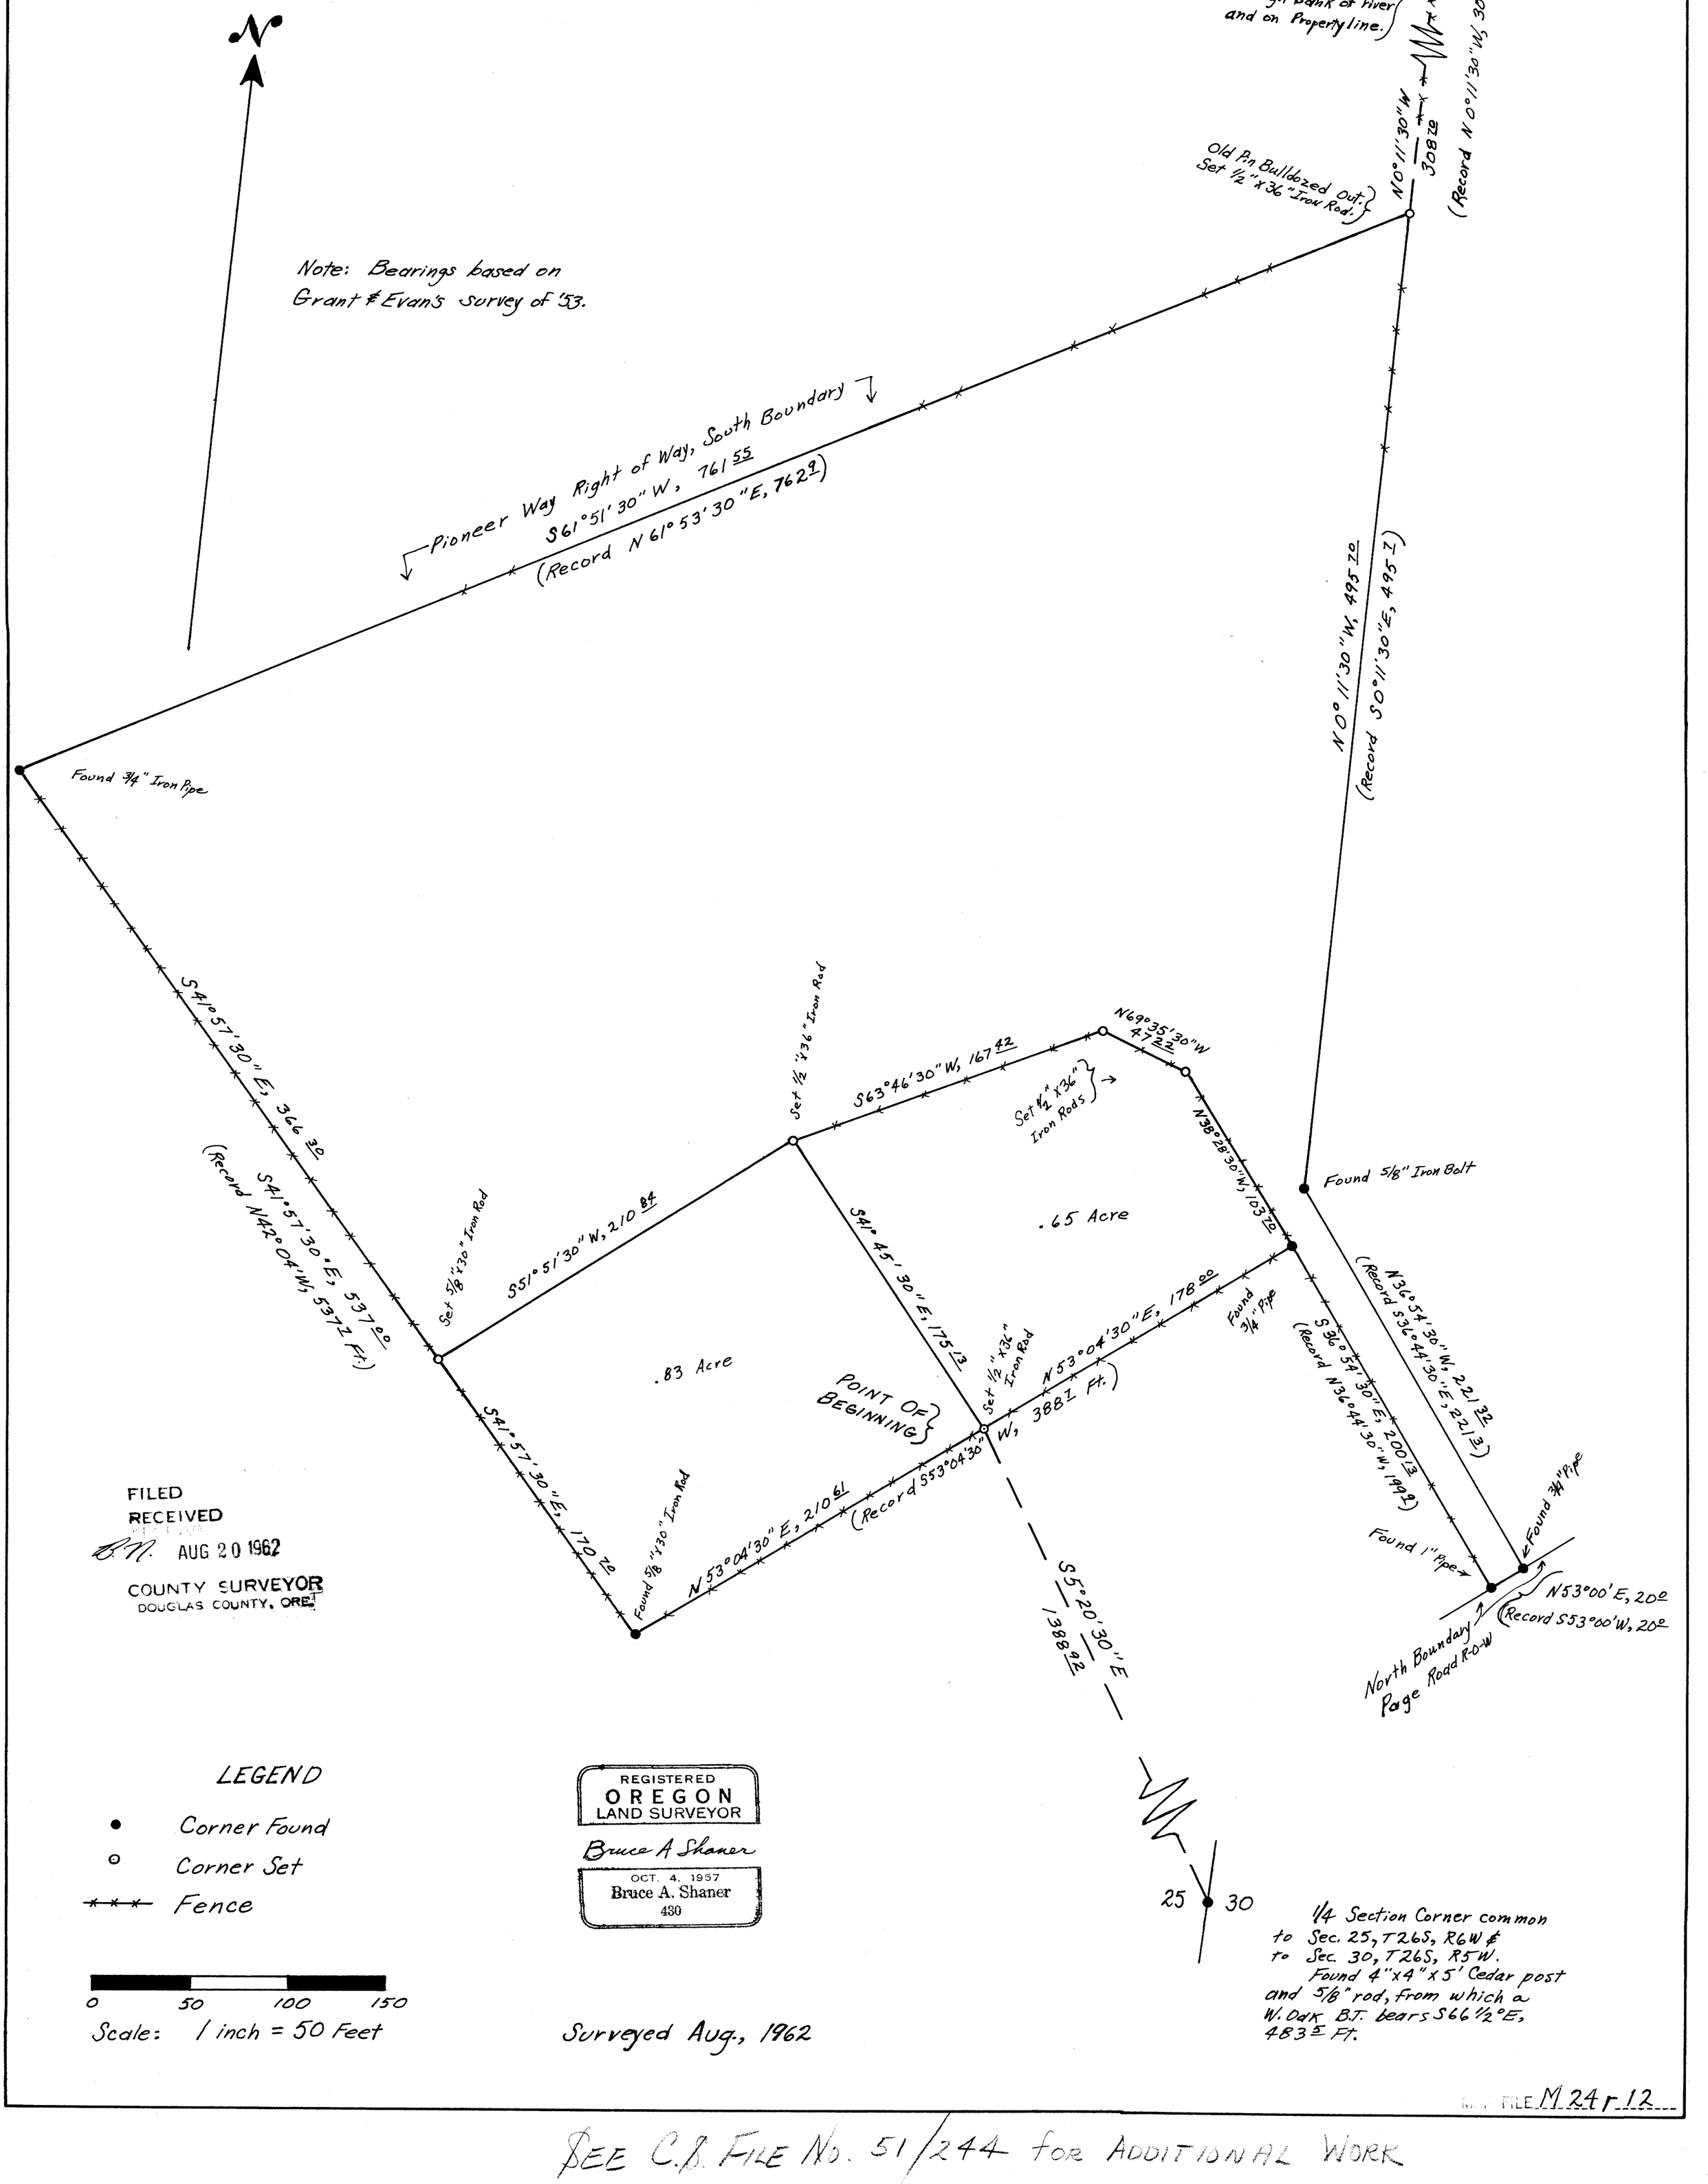

FILED
RECEIVED
AUG 20 1962
COUNTY SURVEYOR
DOUGLAS COUNTY, ORE.

REGISTERED
OREGON
LAND SURVEYOR
Bruce A Shaner
OCT. 4, 1957
Bruce A. Shaner
430

LEGEND

- ● Corner Found
- ⊙ Corner Set
- ×-×-× Fence

0 50 100 150
Scale: 1 inch = 50 Feet

Surveyed Aug., 1962

1/4 Section Corner common to Sec. 25, T26S, R6W & to Sec. 30, T26S, R5W. Found 4"x4"x5' Cedar post and 5/8" rod, from which a W. Oak B.T. bears S66 1/2°E, 483.5 Ft.

MAP FILE M 24-12

SEE C.S. FILE No. 51/244 FOR ADDITIONAL WORK