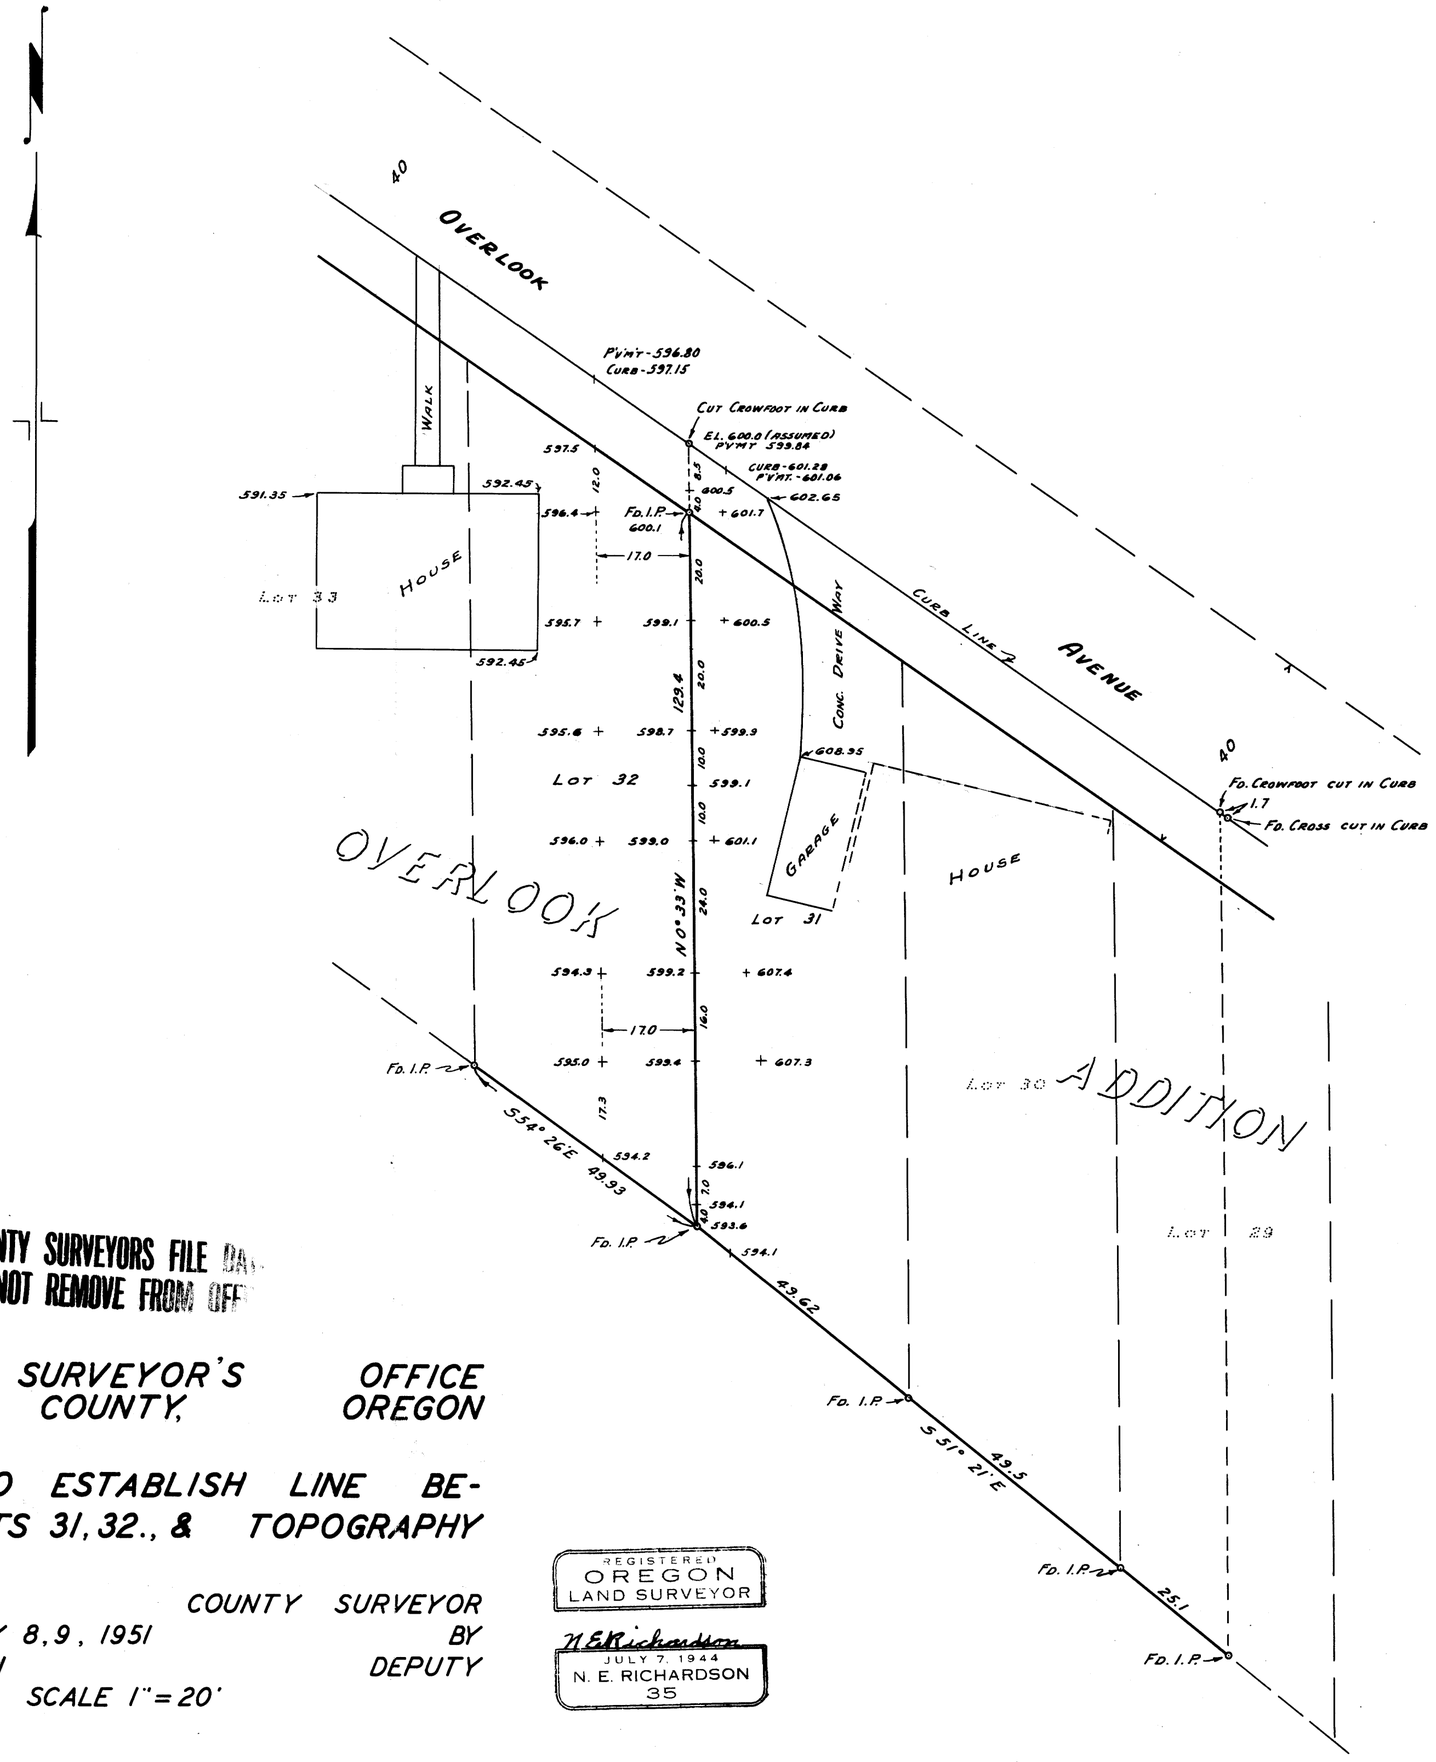

COUNTY SURVEYORS FILE DA
DO NOT REMOVE FROM OFF

COUNTY SURVEYOR'S OFFICE
DOUGLAS COUNTY, OREGON

SURVEY TO ESTABLISH LINE BETWEEN LOTS 31, 32., & TOPOGRAPHY

BEN. B. IRVING COUNTY SURVEYOR
SURVEYED MAY 8, 9, 1951 BY
N. E. RICHARDSON DEPUTY
SCALE 1" = 20'

REGISTERED
OREGON
LAND SURVEYOR

N E Richardson
JULY 7, 1944
N. E. RICHARDSON
35

C.S File 44/117
Map File M25-41

(4)